


Location Plan

Site Address: Hendy Group, M3 Trade Park, Manor Way, Eastleigh, SO50 9PT

Date Produced: 09-Oct-2026

Scale: 1:2500 @A4

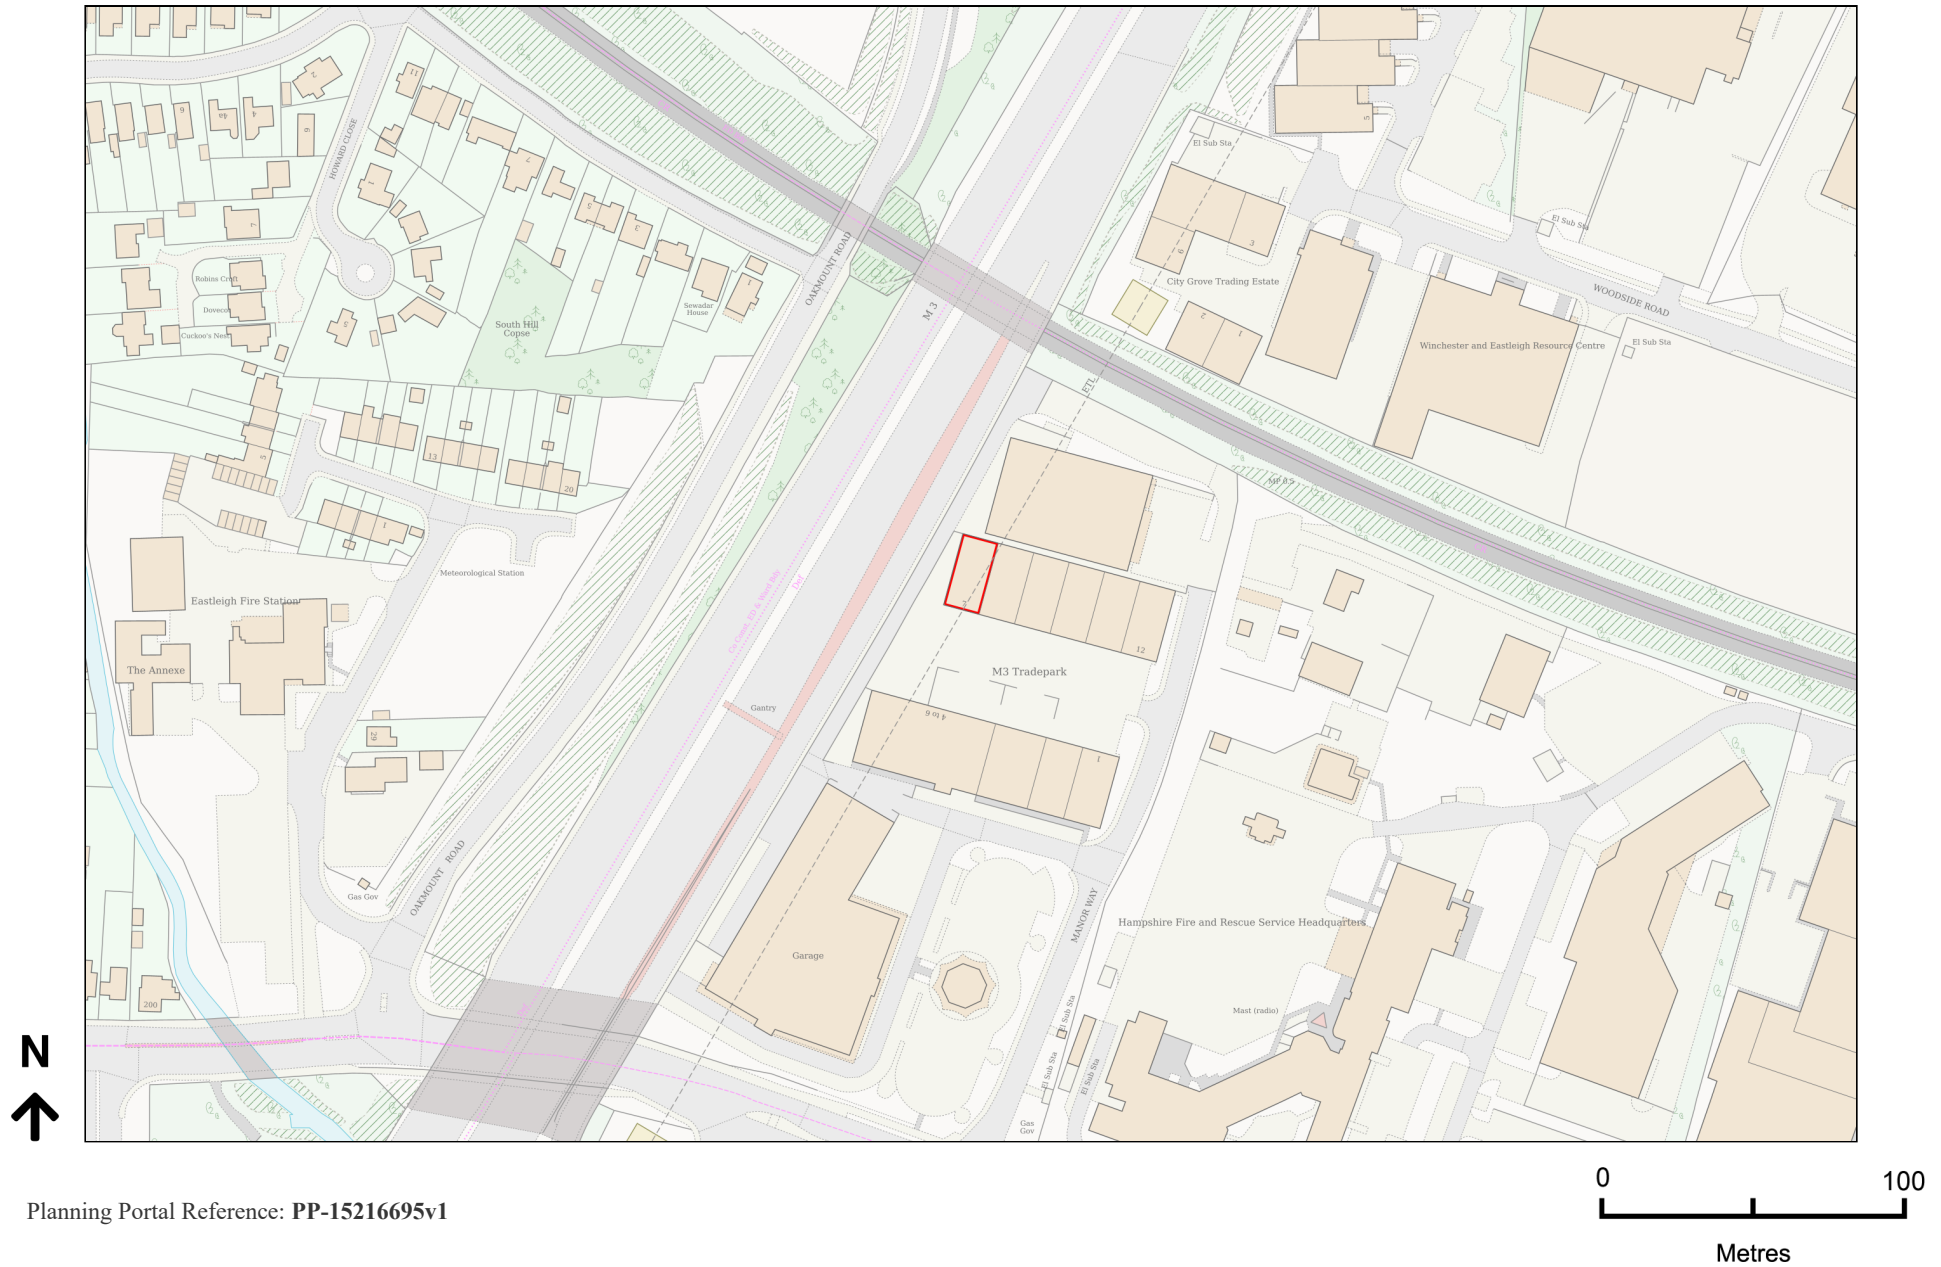

Planning Portal Reference: PP-15216695v1