



BLOCK PLAN

SCALE 1:500

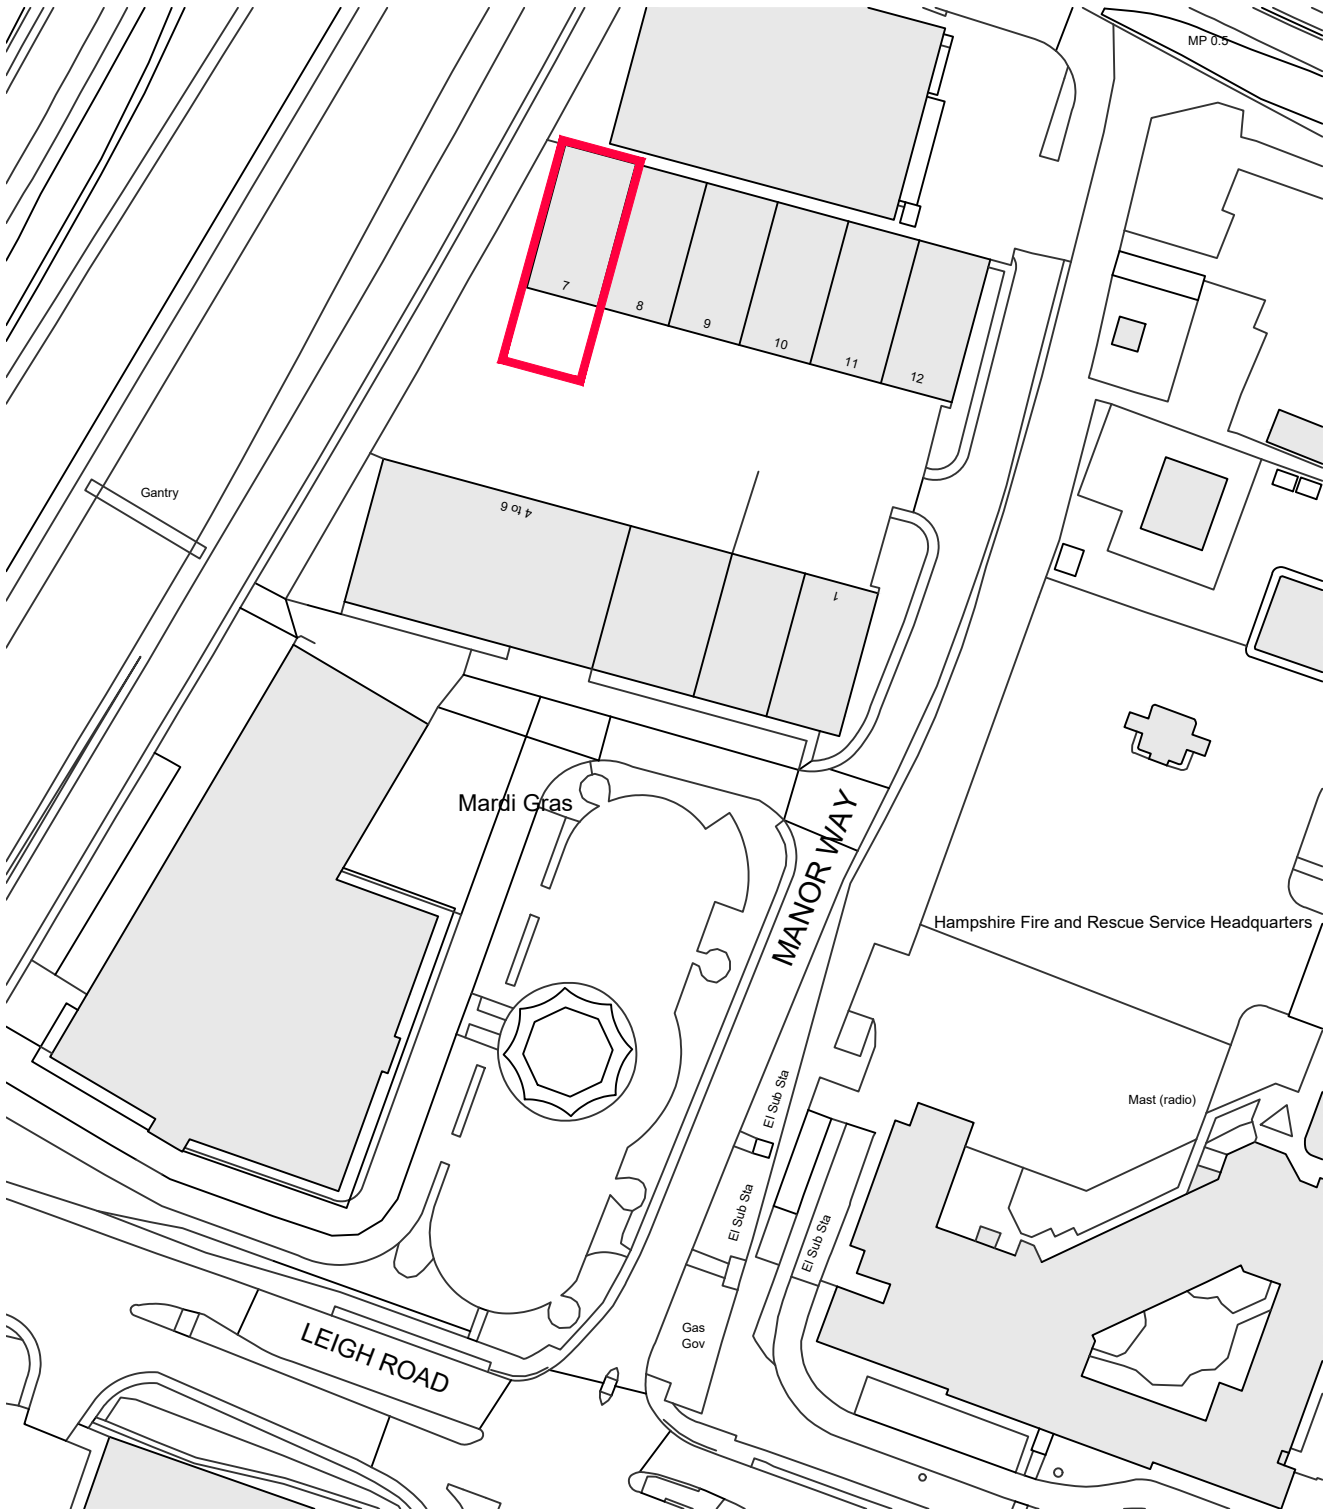

LOCATION PLAN

SCALE 1:1250

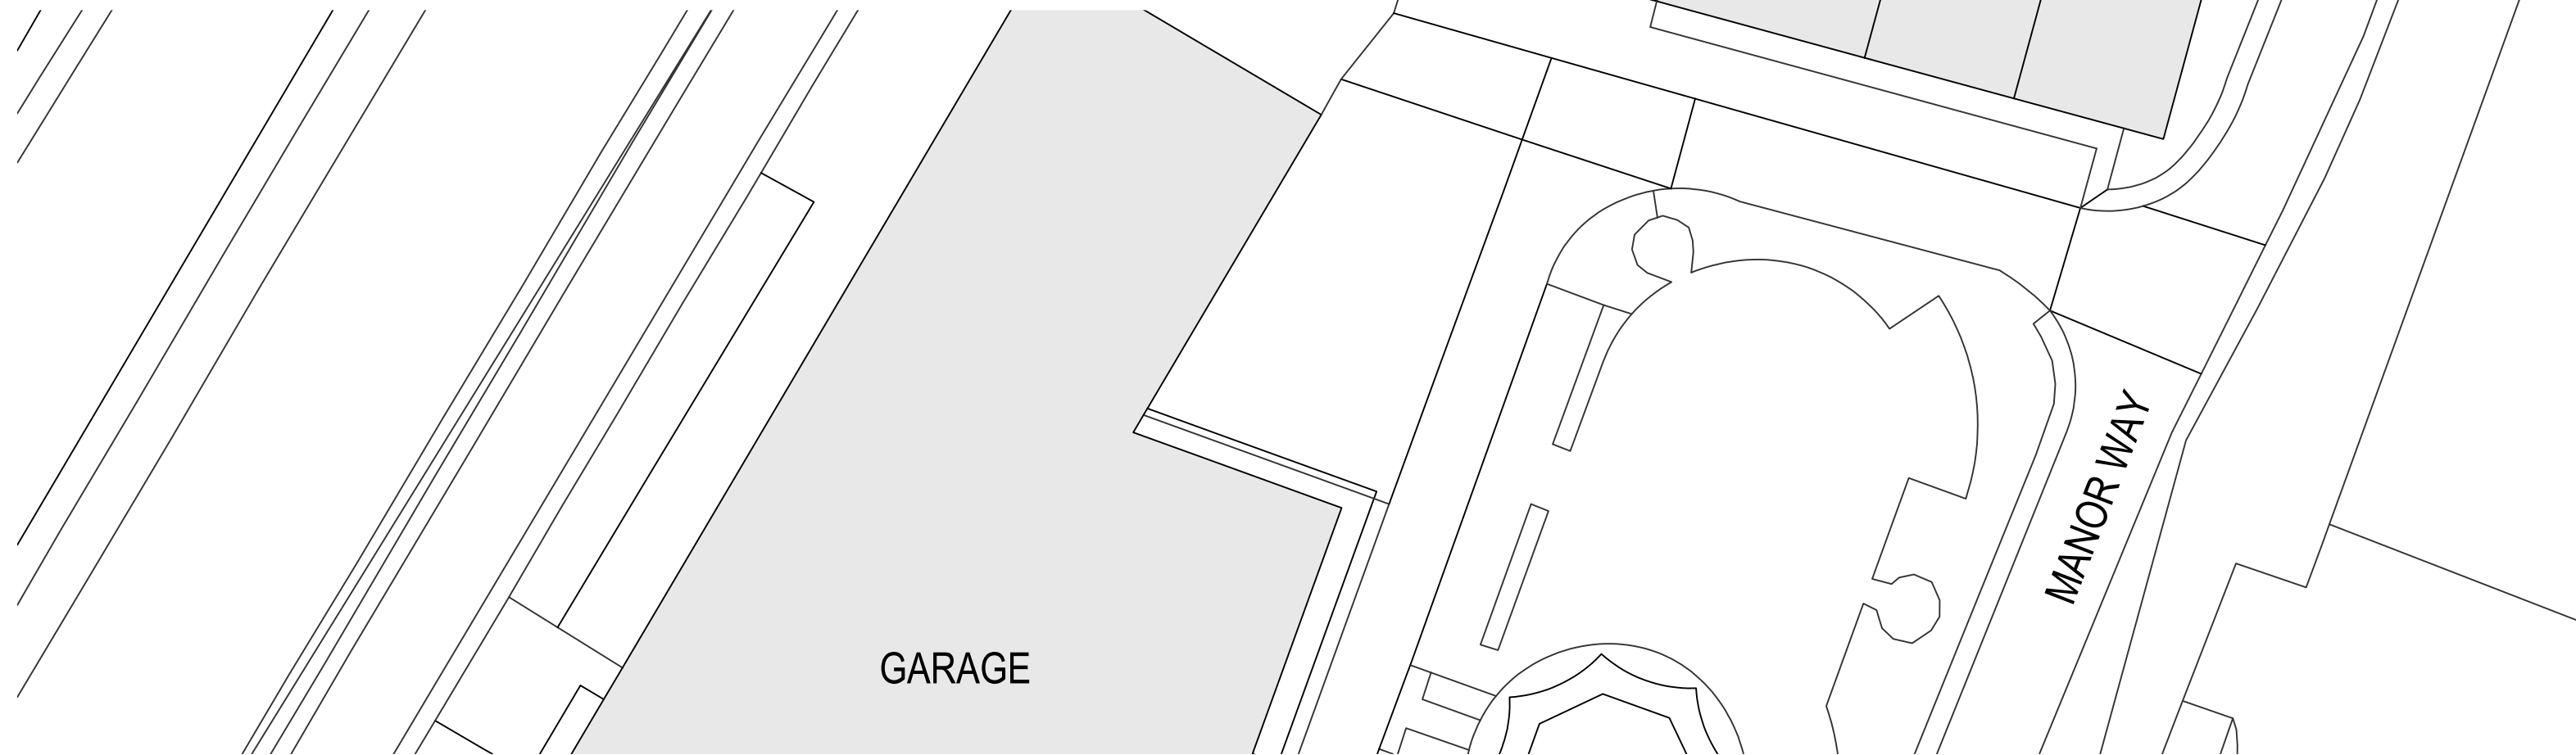

NOTE:

OTHER THAN FOR THE PURPOSES OF PLANNING, DO NOT SCALE THESE DRAWINGS. USE WRITTEN DIMENSIONS ONLY. ALL DIMENSIONS TO BE CHECKED ON SITE PRIOR TO COMMENCEMENT OF WORK.

THIS DRAWING IS THE COPYRIGHT OF **SIMPSON HILDER ASSOCIATES LIMITED** AND MAY NOT BE REPRODUCED, COPIED OR ALTERED IN ANY WAY WITHOUT WRITTEN AUTHORITY



REVISION CLOUD



TO BE CONFIRMED



N

Rev	Date	Description	By	Chkd
SIMPSON HILDER Architects & Surveyors 023 8028 3798 simpsonhilder.co.uk				
Project UNIT 7, M3 TRADE PARK LEIGH ROAD EASTLEIGH, HAMPSHIRE SO50 9PT				
Description BLOCK & LOCATION PLAN				
PLANNING				
Drawn	Checked	Scale	Date	
BL	GL		SEP 2026	
Drawing No.				Revision
P457.101				
Original size 75mm @ A2				