




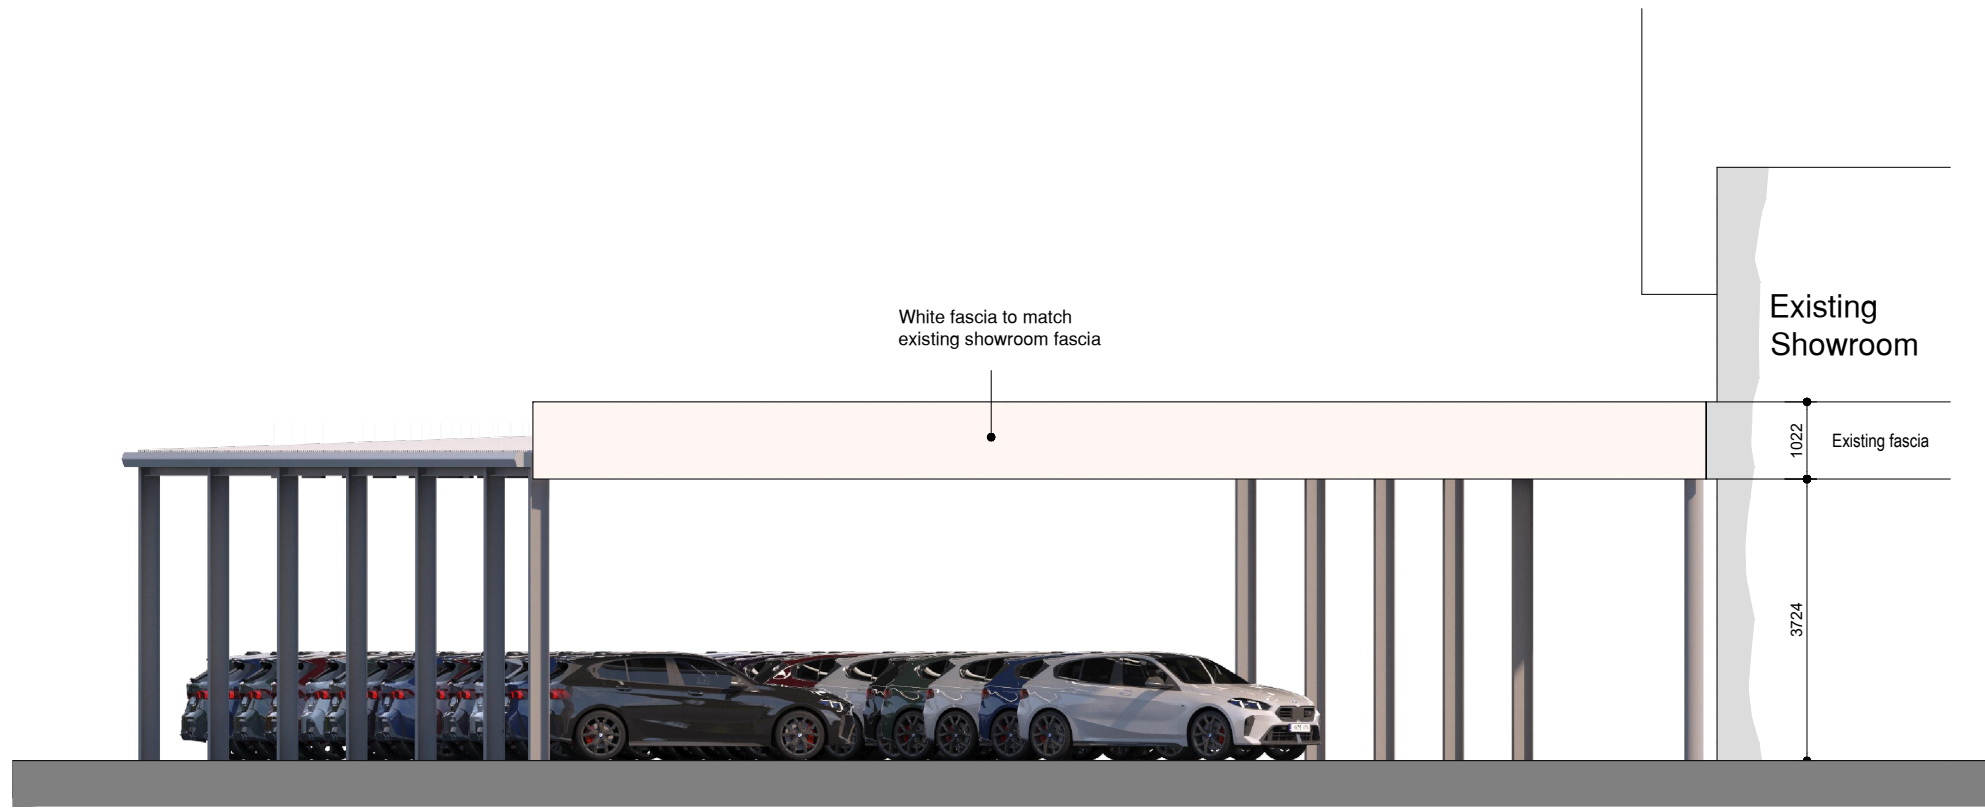

Elevation A

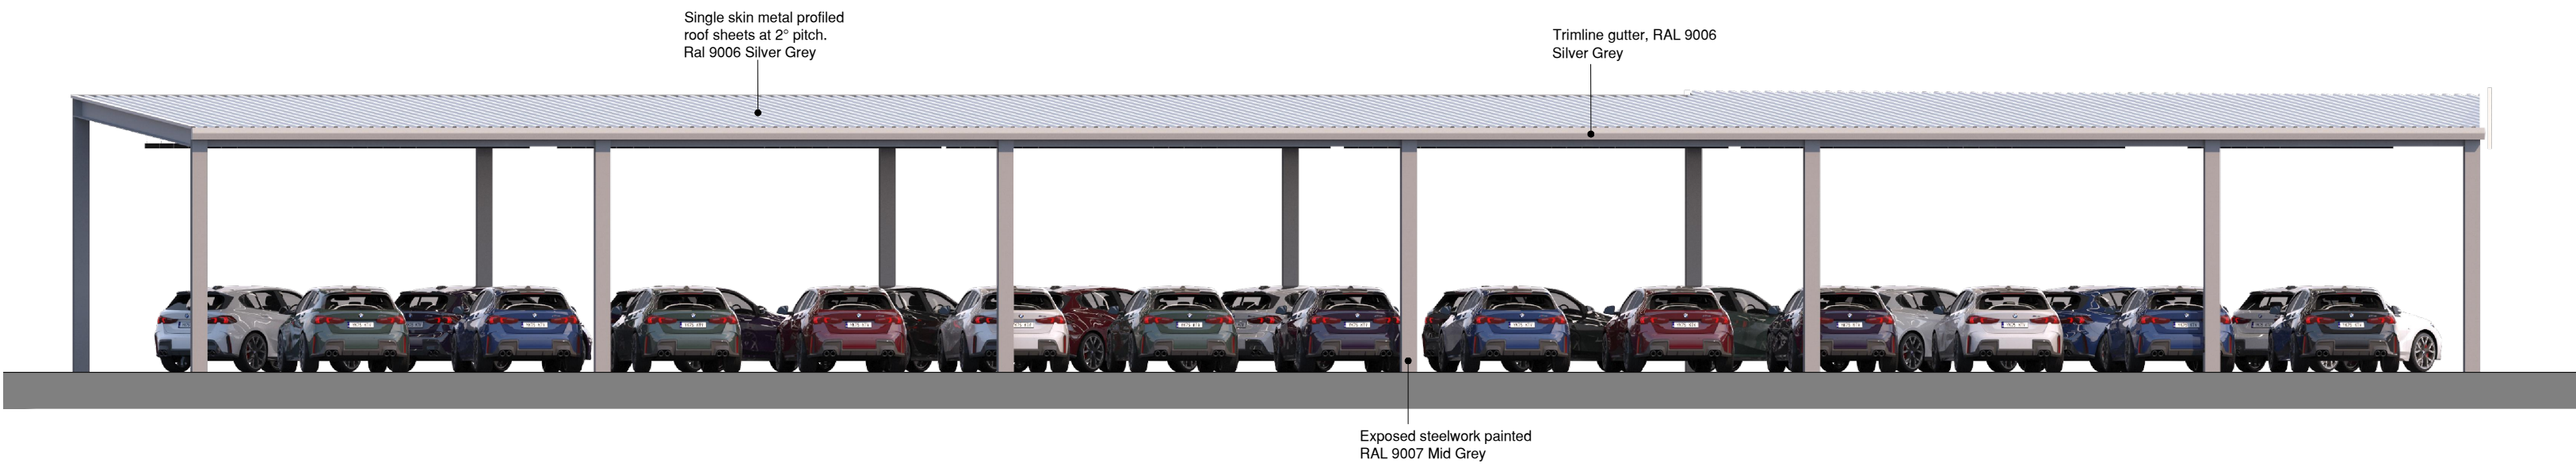



Elevation B

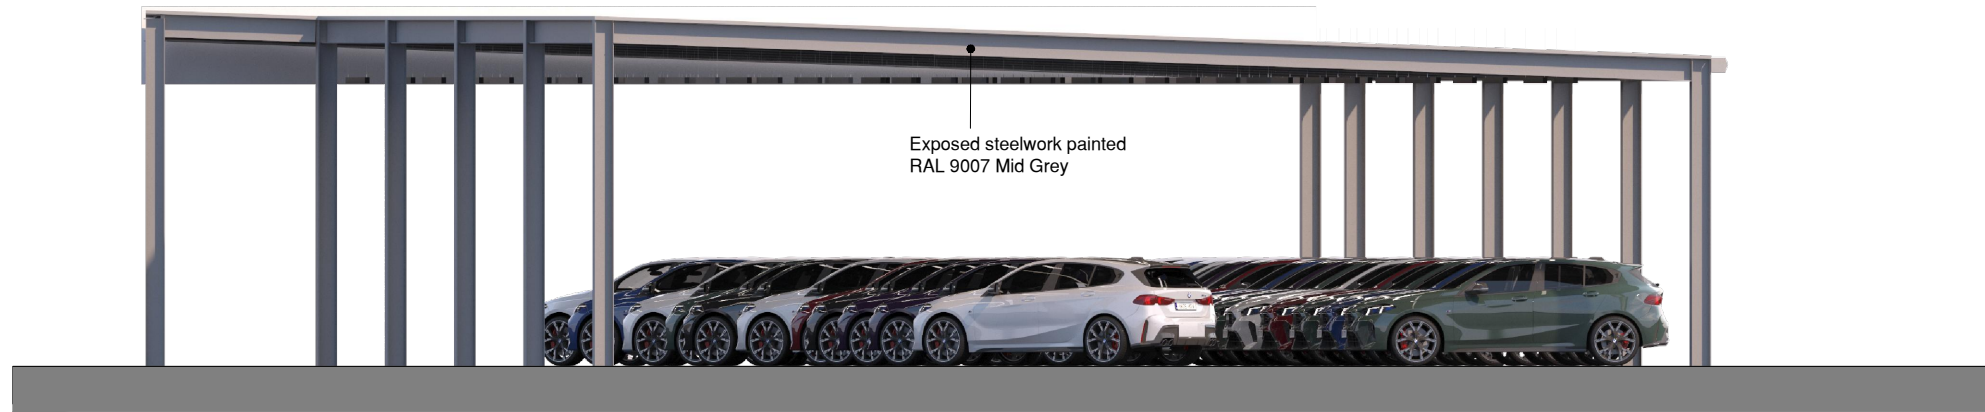

Elevation C



Elevation D

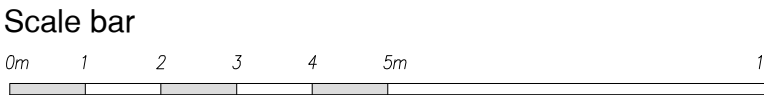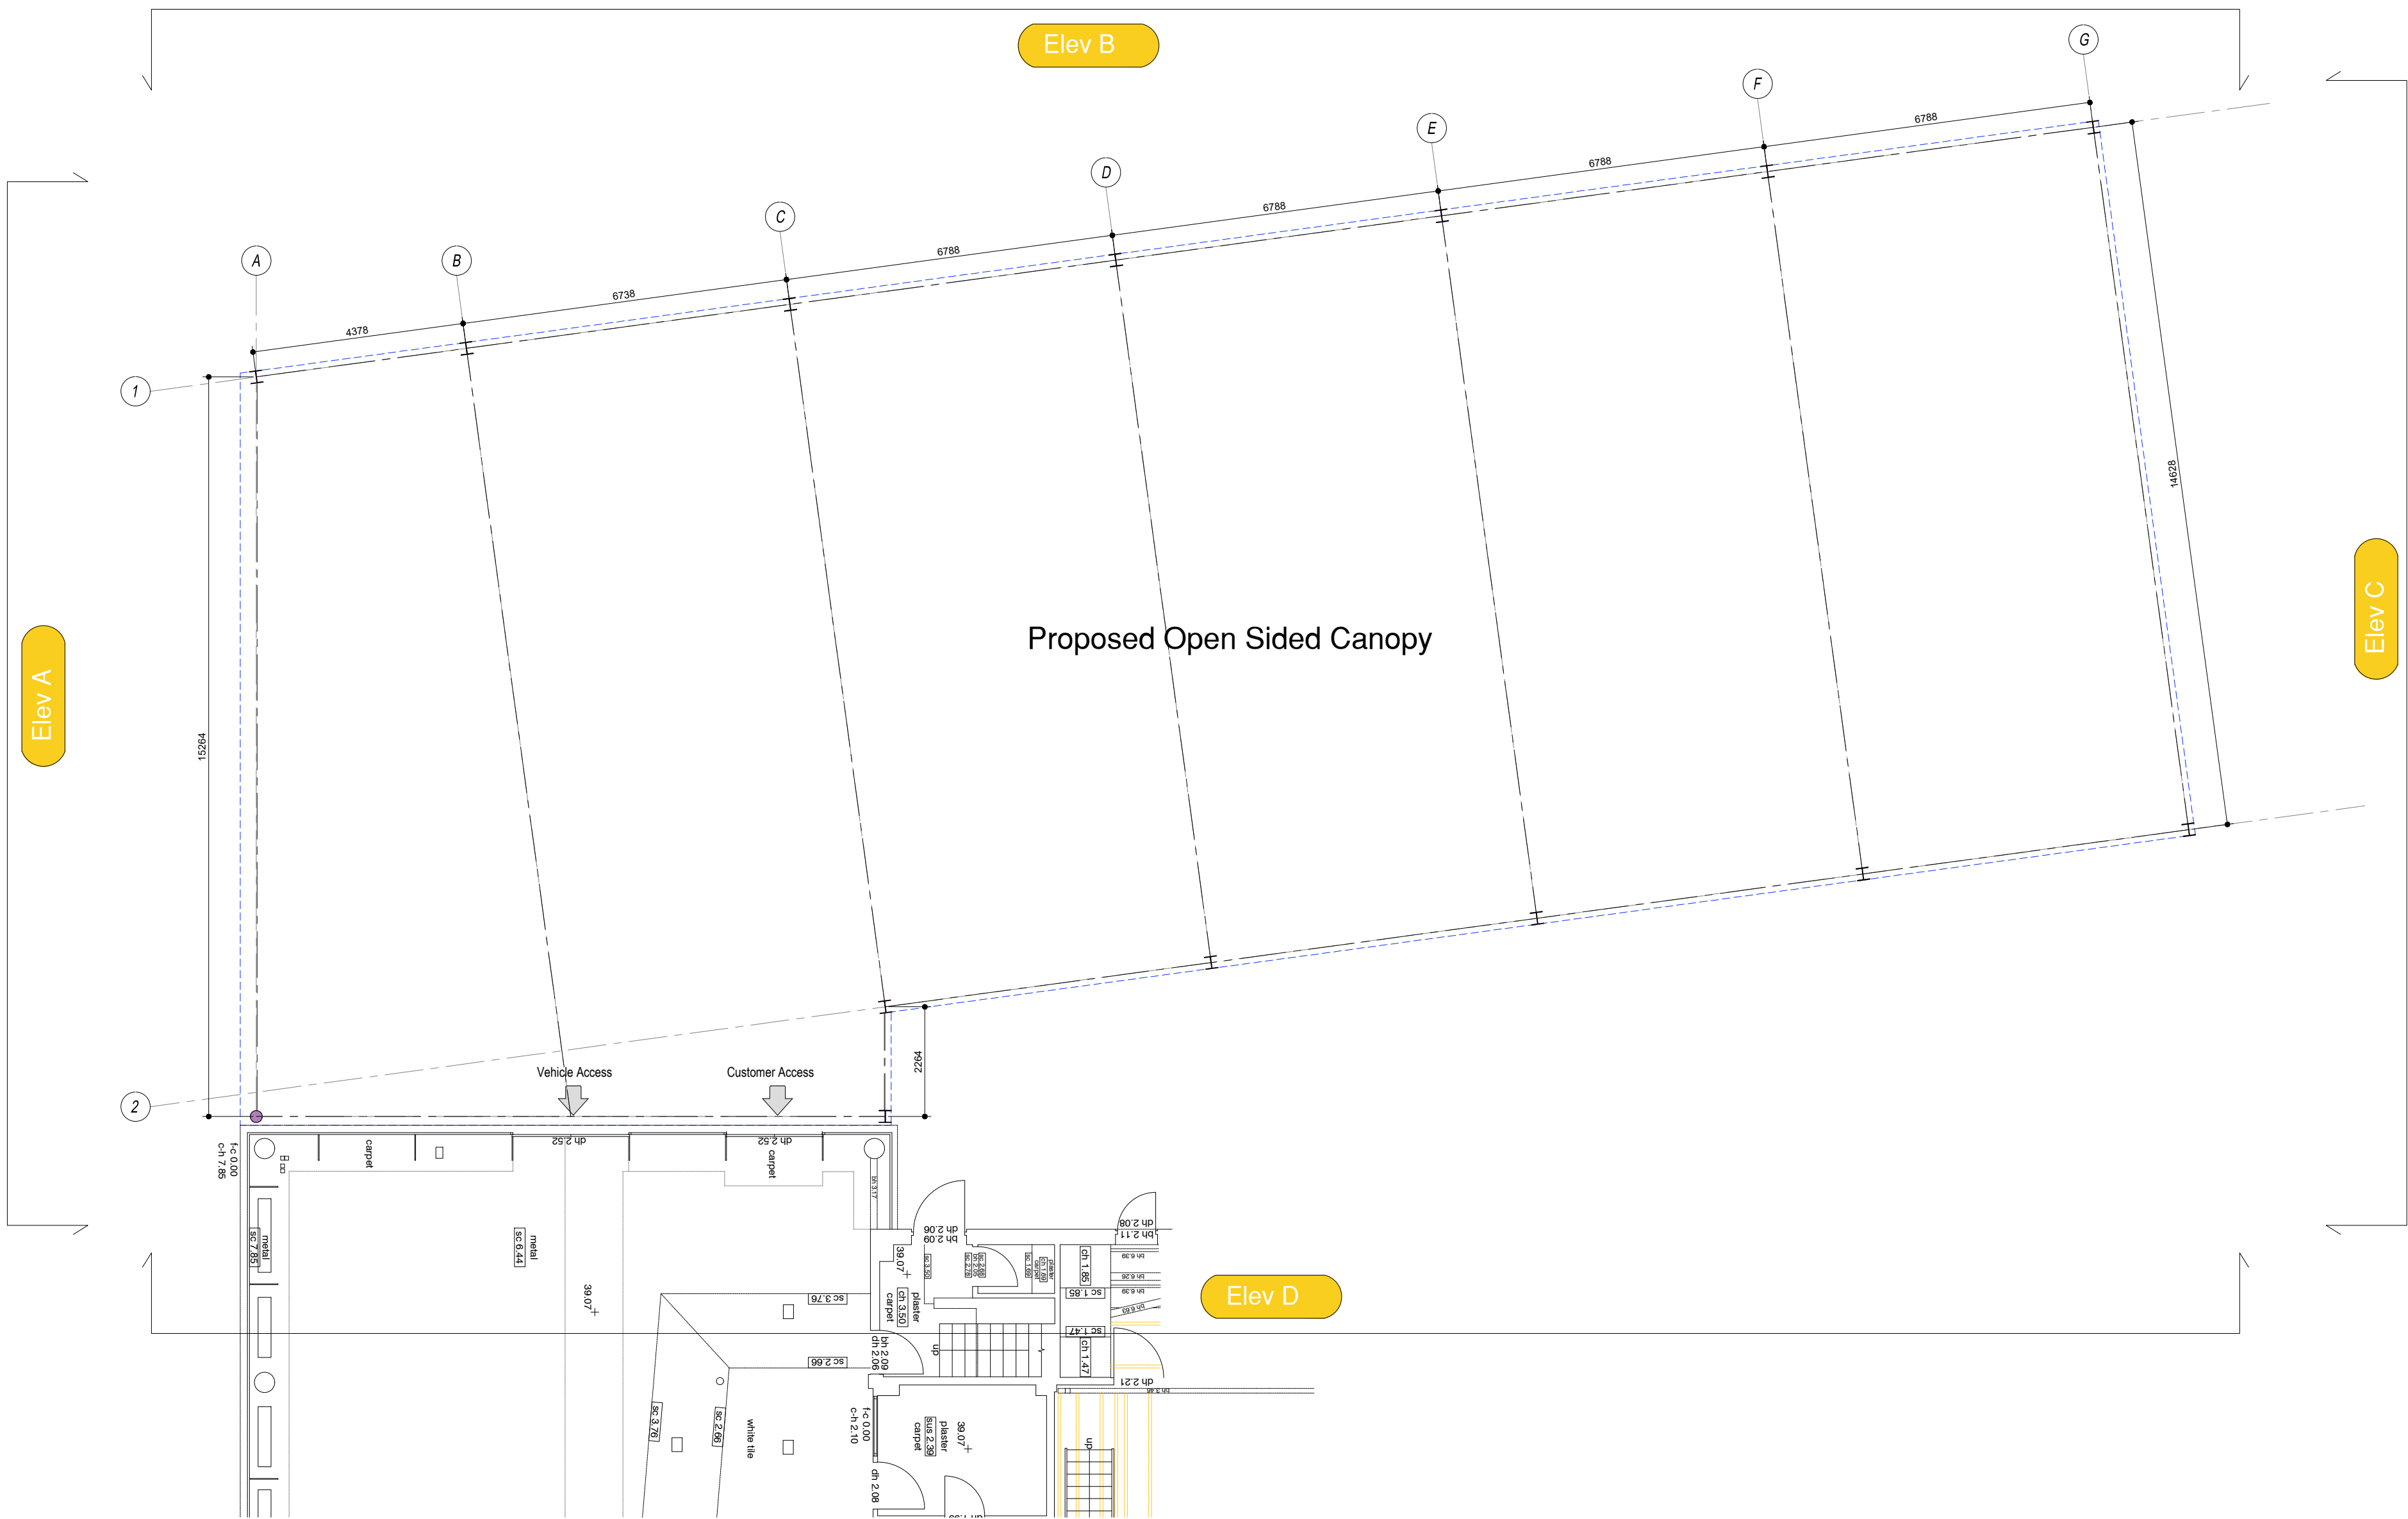

Notes
All dimensions are in millimeters unless noted otherwise.
All dimensions to be checked on site.
The design shown on this drawing is the property of WDS and is not to be used or the drawing copied, communicated or disclosed, in whole or in part, except in accordance with a contract, licence or agreement in writing with WDS Ltd.

Revision Notes:

Client
Partridge BMW, Eastleigh
Date
September 2026
Scale:
1:100 @ A1
Project:
Proposed Display Canopy
1 Stoney Croft Rise, Eastleigh, SO53 3YU

Drawing Title:
Proposed Plan & Elevations

Drawing No.
H007-11
Rev.
-



DESIGN SOLUTIONS

Commer House
Tadcaster Enterprise Park
Station Road
Tadcaster LS24 9DF
M. 07974 936313
T. 01937 222133
E. keith@wdsignsolutions.co.uk