FIRST FLOOR FFL
+8.46

GARAGE RIDGE HEIGHT
+4.75

EXISTING HOUSE FFL
+0.150



01 EASTELEVATION AS EXISTING (STREET FACING)
SCALE 1:50@A1



03 NORTH ELEVATION AS EXISTING
SCALE 1:50@A1


FIRST FLOOR FFL
+8.46

GARAGE RIDGE HEIGHT
+4.75

EXISTING HOUSE FFL
+0.150




02 WEST ELEVATION AS EXISTING (REAR GARDEN)
SCALE 1:50@A1

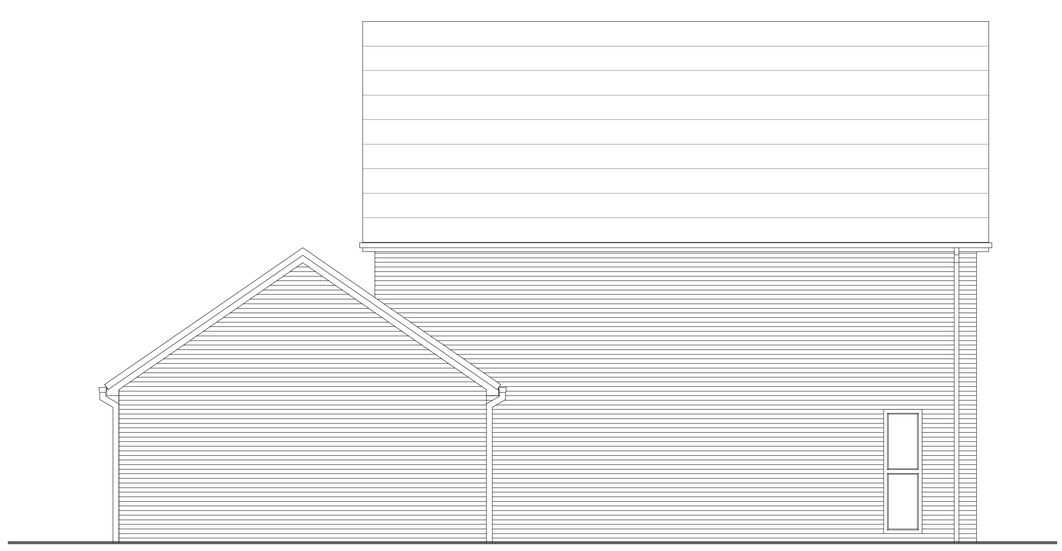

04 SOUTH ELEVATION AS EXISTING
SCALE 1:50@A1

0 1 2 3 4 5 m

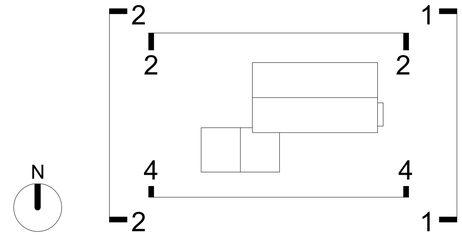

DRAWING NO.102
ELEVATIONS AS EXISTING