

N

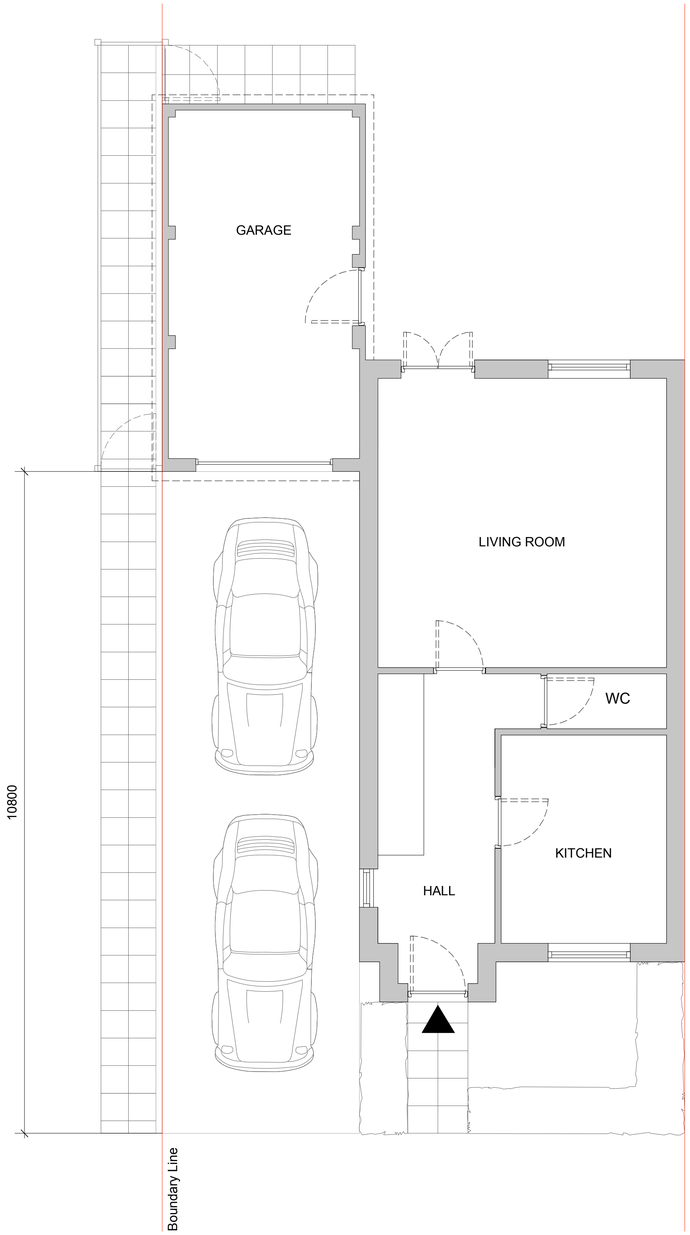

01 GROUND FLOOR PLAN AS EXISTING
SCALE 1:50@A1

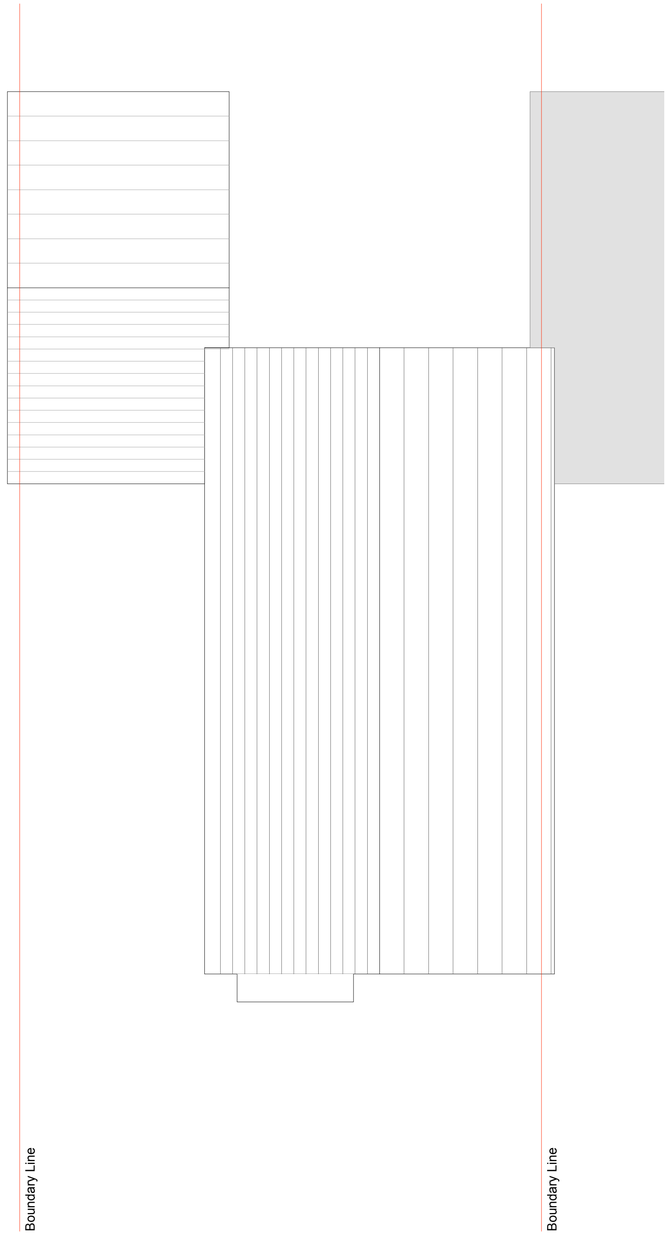

02 ROOF PLAN AS EXISTING
SCALE 1:50@A1

DEMOLITIONS

0 1 2 3 m

DRAWING NO.101
PLANS AS EXISTING

EXISITING NUMBER OF ROOMS - 8
EXISITING NUMBER OF BEDROOMS - 3