
Produced on 03 September 2026 from the Ordnance Survey National Geographic Database and incorporating surveyed revision available at this date.
This map shows the area bounded by 447628 110420,447728 110420,447728 110520,447628 110520,447628 110420
Crown copyright and database rights 2026 OS 100054135. Supplied by copla ltd trading as UKPlanningMaps.com a licensed Ordnance Survey partner (OS 100054135).
Data licence expires 03 September 2027. Unique plan reference: v1f//1466685/1962210

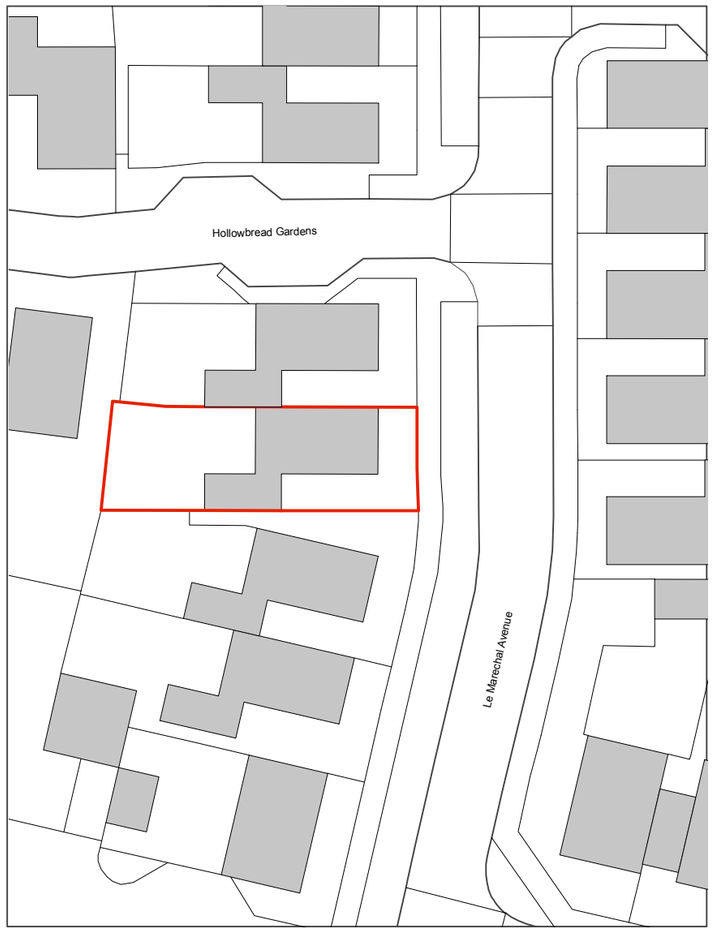

SITE LOCATION PLAN AS EXISTING
SCALE 1:1250@A3


0 10 30 50 m



SITE PLAN AS EXISTING
SCALE 1:500@A3

0 5 15 25 m

N

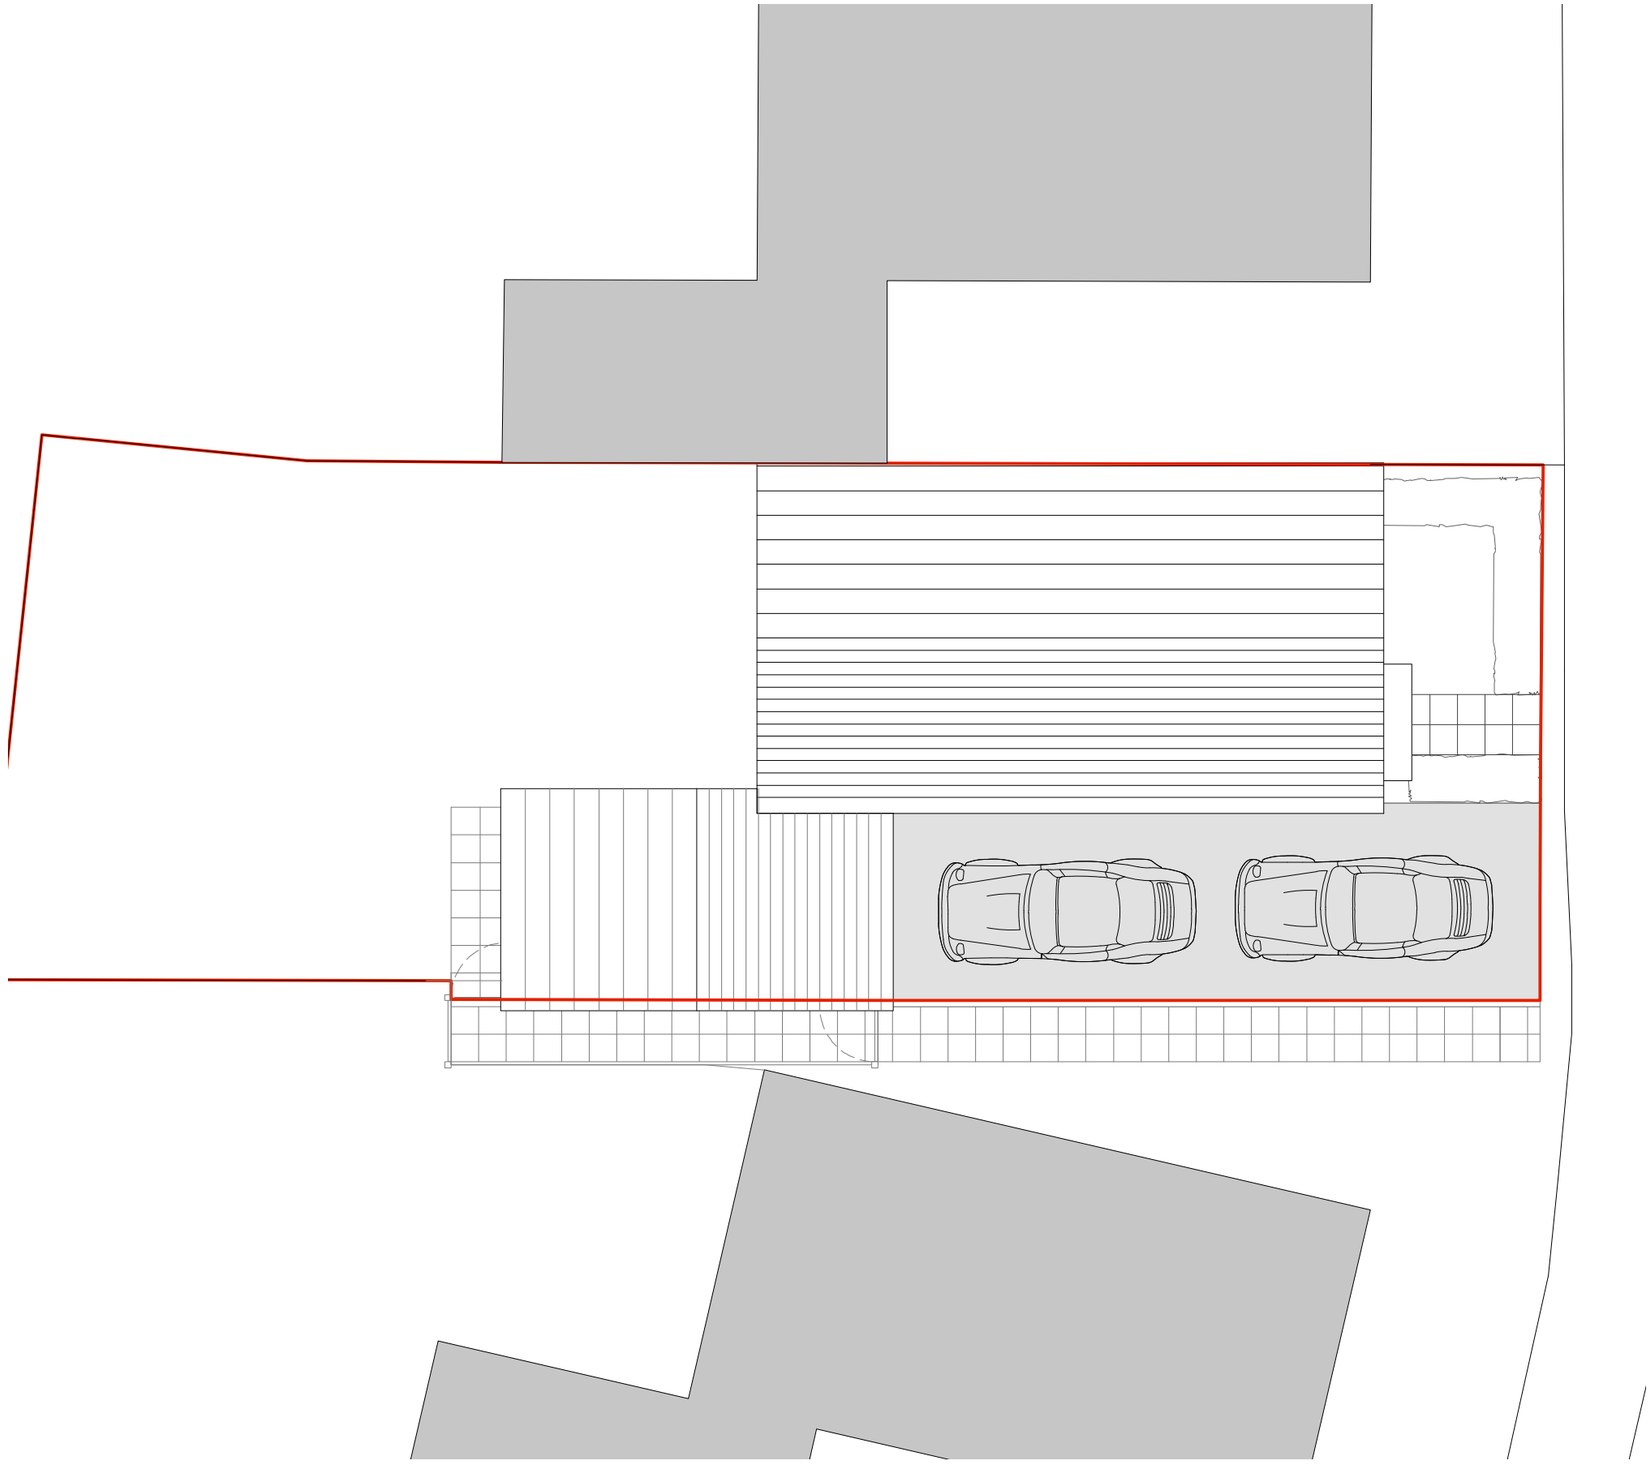

SITE BLOCK/ROOF PLAN AS PROPOSED
SCALE 1:100@A3

0 1 2 3 4 5 m

DRAWING NO. 100
SITE & BLOCK PLANS