

N

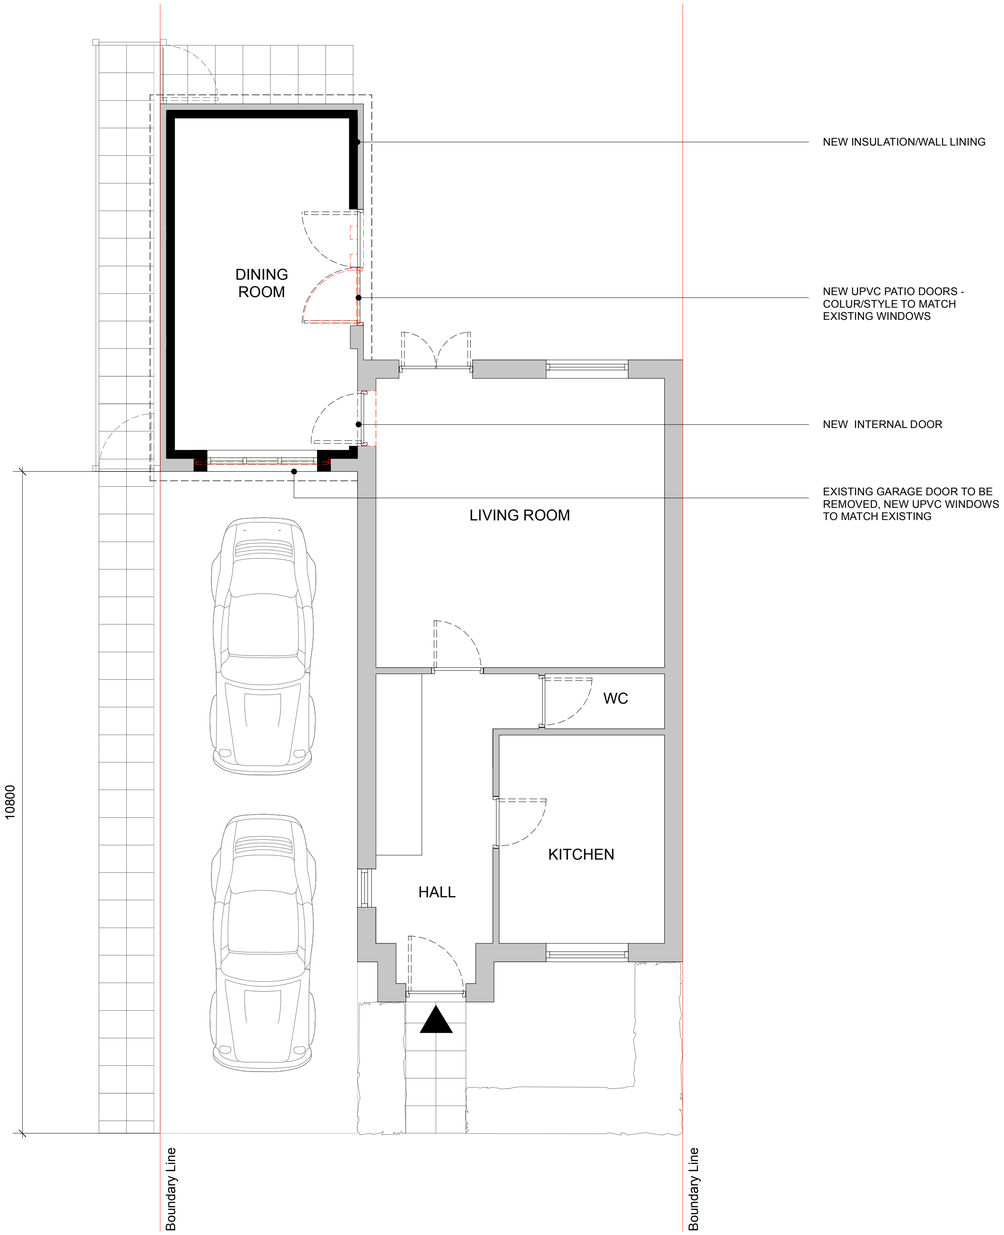

01 GROUND FLOOR PLAN AS PROPOSED
SCALE 1:50@A1

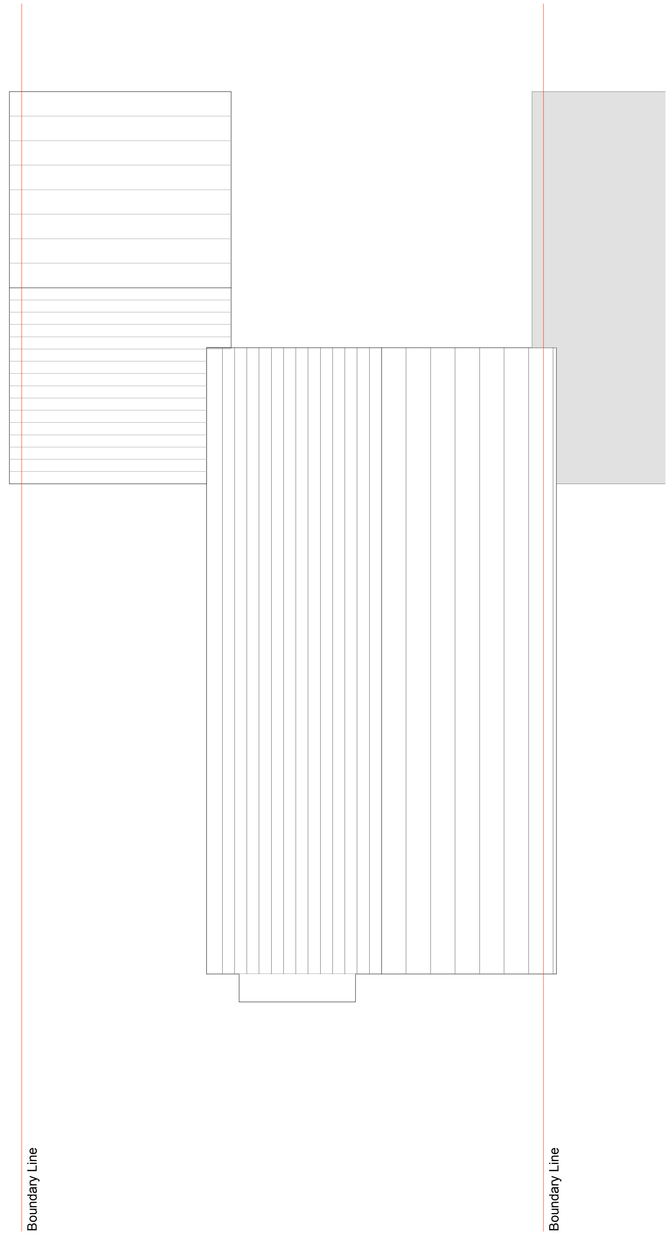

02 ROOF PLAN AS PROPOSED
SCALE 1:50@A1

DEMOLITIONS

0 1 2 3 m

DRAWING NO.103
PLANS AS PROPOSED

EXISITING NUMBER OF ROOMS - 9
EXISITING NUMBER OF BEDROOMS - 3