FIRST FLOOR FFL
+8.46

GARAGE RIDGE HEIGHT
+4.75

EXISTING HOUSE FFL
+0.150




01 EASTELEVATION AS PROPOSED (STREET FACING)
SCALE 1:50@A1

EXISTING GARAGE DOOR TO BE REMOVED

EXISITING DOOR REMOVED

NEW UPVC PATIO DOORS - COLOUR AND STYLE TO MATCH EXISTING WINDOWS

NEW WHITE UPVC WINDOWS AND STONE CILL TO MATCH EXISITING + NEW BRICKWORK TO MATCH EXISTING

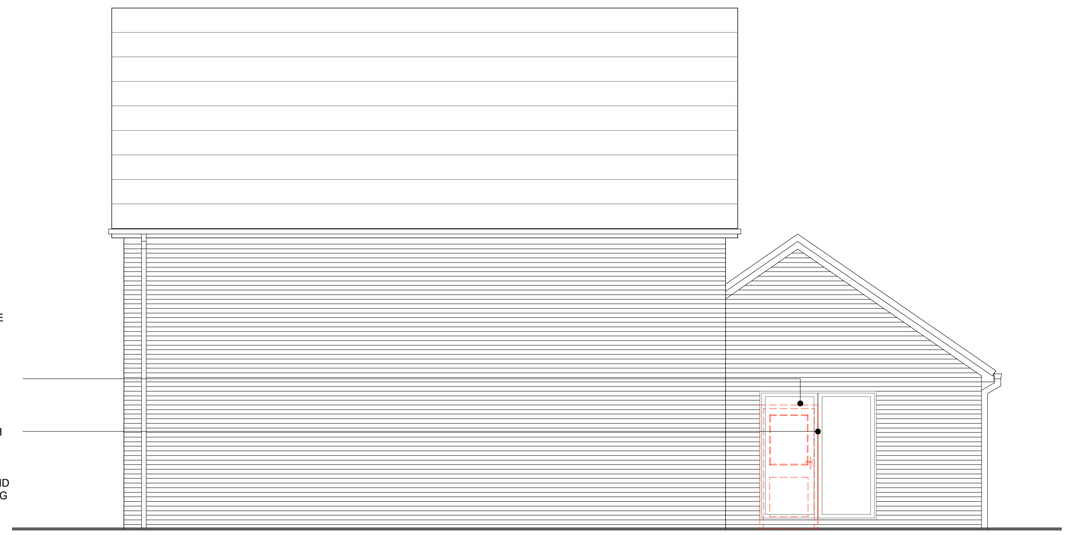

03 NORTH ELEVATION AS PROPOSED
SCALE 1:50@A1


FIRST FLOOR FFL
+8.46

GARAGE RIDGE HEIGHT
+4.75

EXISTING HOUSE FFL
+0.150




02 WEST ELEVATION AS PROPOSED (REAR GARDEN)
SCALE 1:50@A1

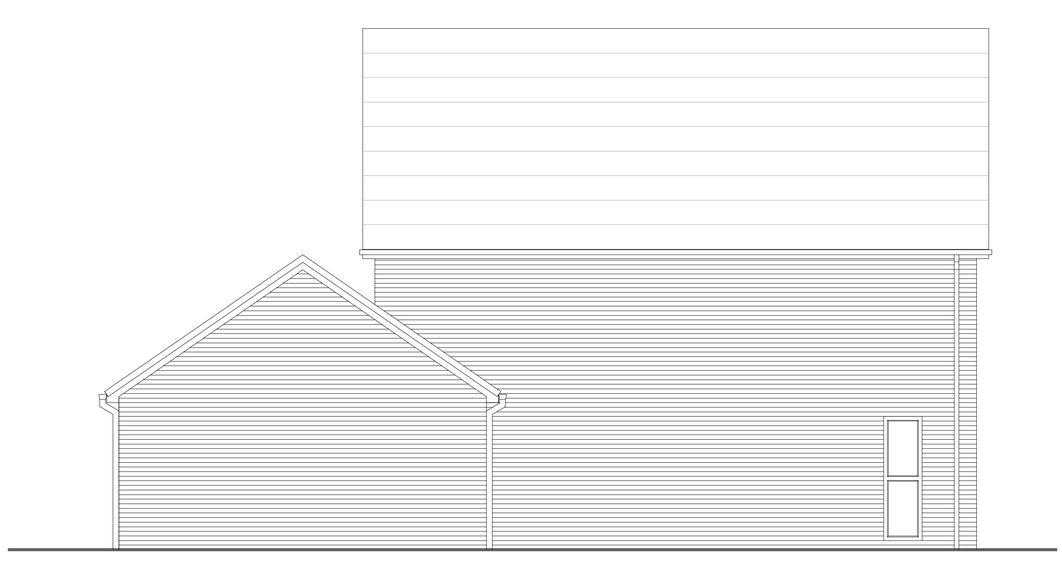

04 SOUTH ELEVATION AS PROPOSED
SCALE 1:50@A1

0 1 2 3 4 5 m

DEMOLITIONS

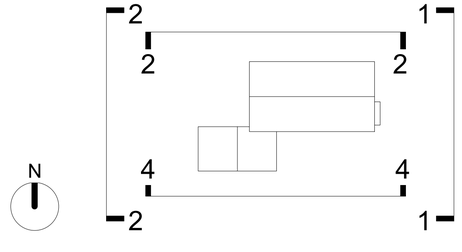

DRAWING NO.104
ELEVATIONS AS PROPOSED