


EAST - MARKET STREET - ELEVATION - 1:100@A1, 1:200@A3




NORTH - SIDE ELEVATION - 1:100@A1, 1:200@A3




WEST - WELLS ROAD - REAR ELEVATION - 1:100@A1, 1:200@A3

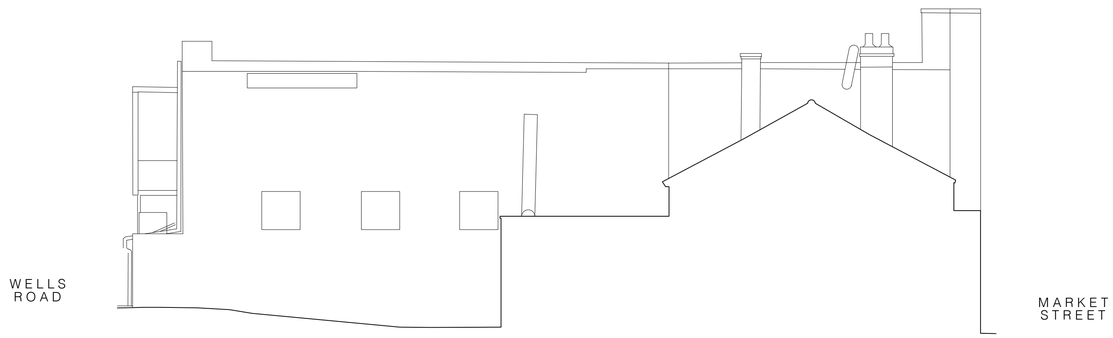


SOUTH - SIDE ELEVATION - 1:100@A1, 1:200@A3




| Rev | Date | Initials | Details |
|---|---|---|---|

Purpose of Issue

AS EXISTING

RICHARD PEDLAR ARCHITECTS
ARCHITECTURE • CONSERVATION • URBAN DESIGN

RPCA St Brandon's House 29 Great George Street
Bristol BS1 5QT • 0117 974 2612
www.rpca.co.uk • info@rpca.co.uk

Project **DESTINO LOUNGE** at 7-9, Market Street, Eastleigh, Hampshire SO50 5RH

Client Loungers UK Ltd

Title Existing Elevations

Drawing No. LNG5061.02-

Scale 1:100 @A1
1:200 @ A3

Date FEB 2026

Responsibility is not accepted for errors made by others in scaling from this drawing. All construction information to be taken from figured dimensions only.