FASCIA SIGN
Mirrored steel box pan with curved corners and 40mm wide chrome border .

'DESTINO LOUNGE' to be powder coated metal individual lettering with RAL5019 Capri Blue front faces and returns with halo illuminations and neon tube to centre of letters

Illumination in soft warm white - max 300Cd/m2

'CAFE BAR' to be powder coated metal flat cut lettering with RAL5013 Cobalt Blue front faces and returns.

Flat cut lines between lettering in RAL5013 Cobalt Blue.

Festoon lighting to be installed to the under side of the canopy eaves beam

Install mirrored silver panel with curved corners and a 40mm wide border above the left-hand side door to match the main fascia



Columns supporting projecting glazed canopy above

Manifestation vinyl graphics on windows (design shown indicatively)

Illuminated menu board to be installed in RHS lobby window as per details elsewhere on sheet

Ceramic water proof light installed in lobby (see inset)

New door set and window frames to be in RAL 5013 cobalt blue.

EAST - MARKET STREET - SHOPFRONT ELEVATION -
Scale: 1:50@A1, 1:100@A3

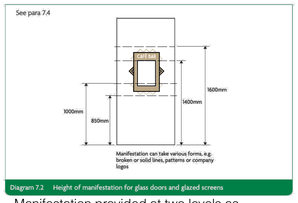

Manifestation provided at two levels as shown in diagram 7.2

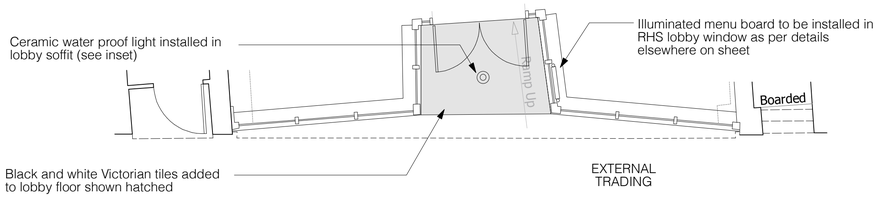

SHOPFRONT PLAN
Scale: 1:50@A1, 1:100@A3

0 5
Scale (m)



Image of proposed lobby light

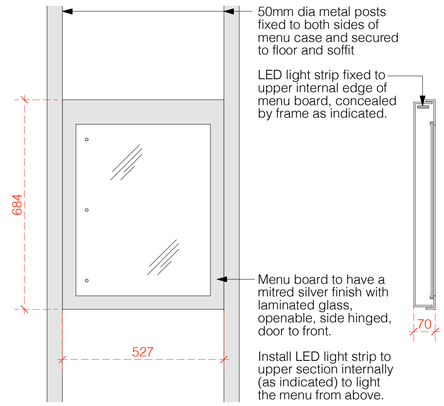

MENU BOARD DETAIL
Scale 1:10@A1, 1:20@A3

0 0.5 1m

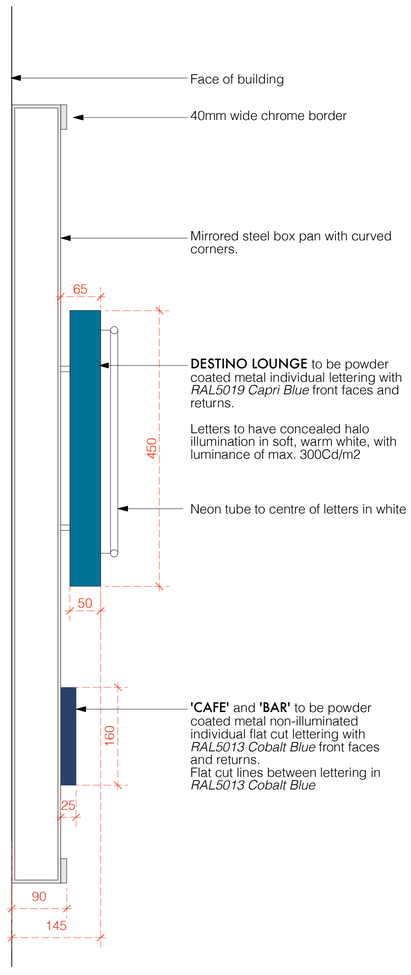

PROPOSED FASCIA 1 SIGN DETAIL
Scale 1:5@A1, 1:10@A3

0 0.5m

Rev	Date	Initials	Details
A	10-11-26	FW	Sign above LHS single door reivsed

Purpose of Issue
CONSENT TO DISPLAY AN ADVERTISEMENT

RICHARD PEDLAR ARCHITECTS
ARCHITECTURE • CONSERVATION • URBAN DESIGN
RPCA St Brandon's House 29 Great George Street
Bristol BS1 5QT • 0117 974 2612
www.rpca.co.uk • info@rpca.co.uk

Project	**DESTINO LOUNGE** at 7-9, Market Street, Eastleigh, Hampshire SO50 5RH
Client	Loungers UK Ltd
Title	Proposed Signage
Drawing No.	LNG5061.06A
Scale	1:25 @A1 1:50 @ A3
Date	NOV 2026

Responsibility is not accepted for errors made by others in scaling from this drawing. All construction information to be taken from figured dimensions only.