81 Hobb Lane

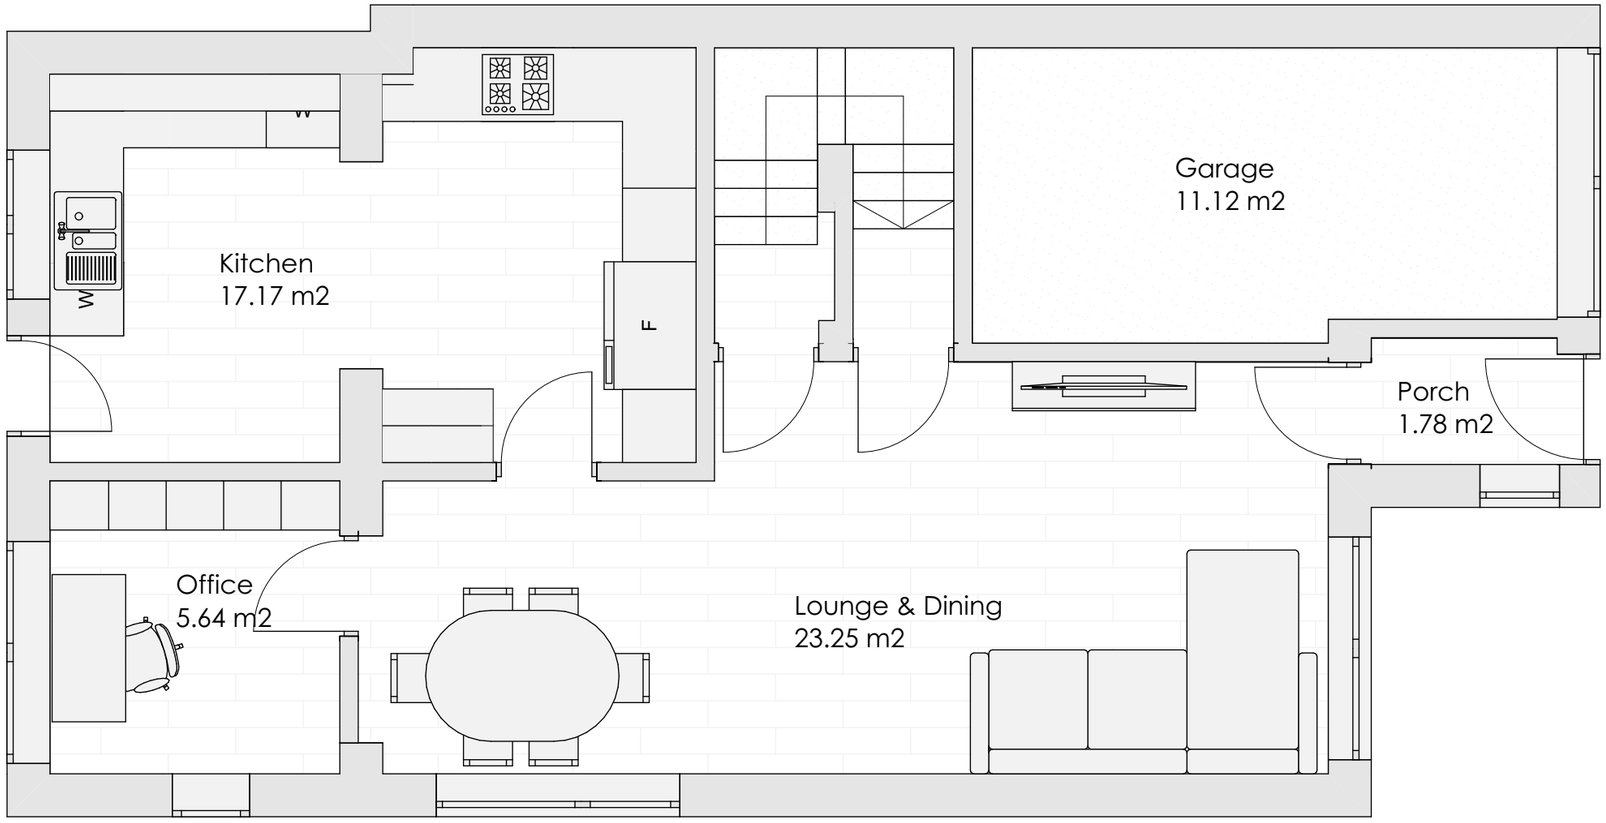

Existing Ground Floor Plan 1:50

Scale
1:50 @ A3 2 4 6

LR Architecture

Project Garage Conversion	**Client** Lauren & Sam	Drawing Number P004	Page Size A3
Project Address 81 Hobb Ln, Hedge End, Southampton SO30 0GQ		Scale 1:50	Drawn By LR

The content of the drawing remain the copyright of **LRArchitecture**, no reproduction without written consent. All dimensions to be verified on site. Any discrepancies are to be reported to the relevant parties. Do not scale from drawing, figured dimensions to be used only. drawings to be read in conjunction with all relevant drawings/ schedules ect, which relate to this project.