81 Hobb Lane

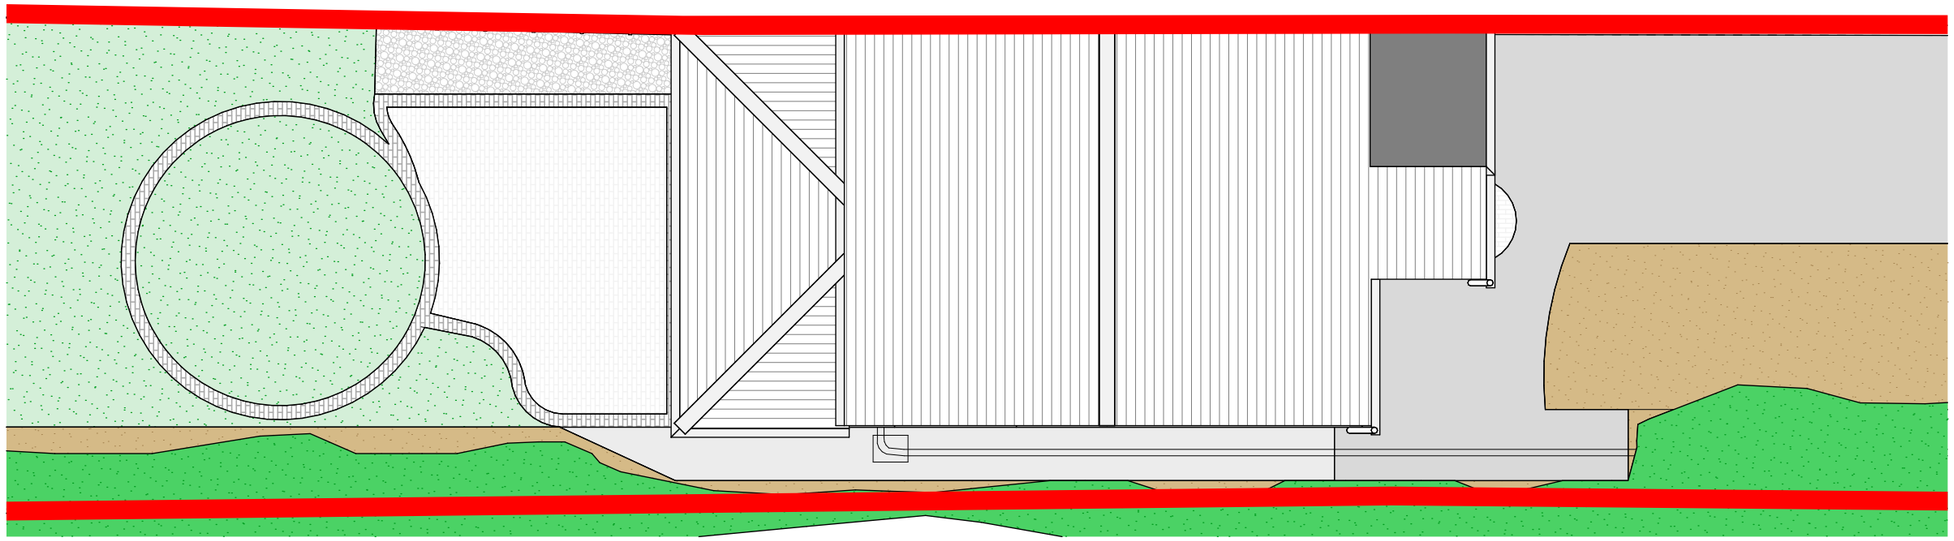

Existing Site Plan Scale 1:100

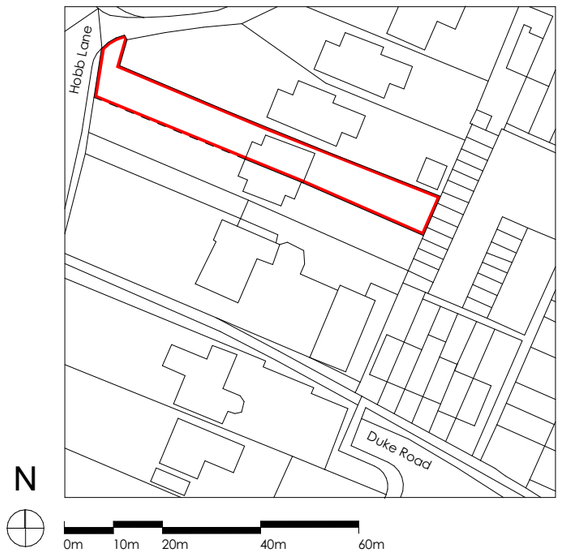



Existing Street Scale 1:100



Existing 3D view

Scale
1:100 @ A3



LR Architecture

Project
Garage Conversion

Client
Lauren & Sam

The content of the drawing remain the copyright of **LRArchitecture**, no reproduction without written consent. All dimensions to be verified on site. Any discrepancies are to be reported to the relevant parties. Do not scale from drawing, figured dimensions to be used only. drawings to be read in conjunction with all relevant drawings/ schedules ect, which relate to this project.

Project Address
81 Hobb Ln, Hedge End, Southampton
SO30 0GQ

Drawing Number	P002	Page Size	A3
Scale	1:100 1:1250	Drawn By	LR