81 Hobb Lane

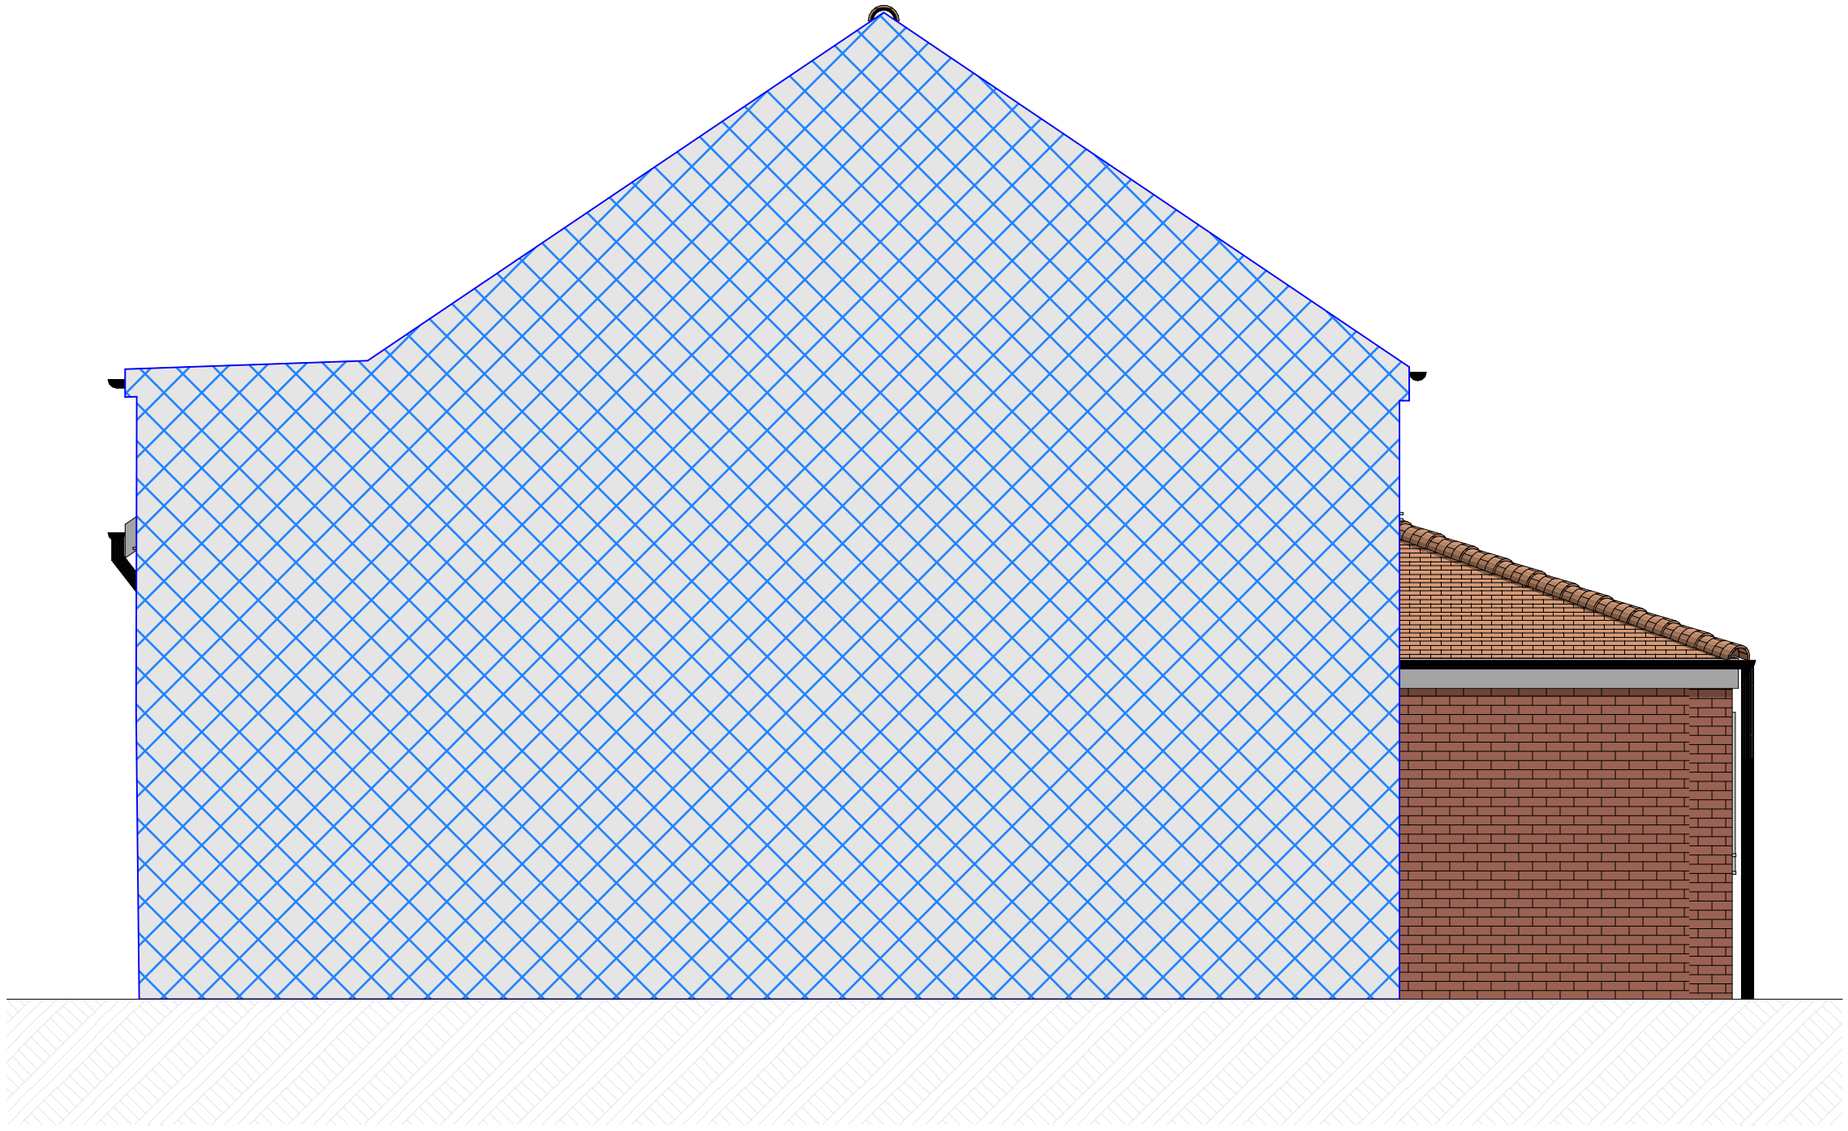

Proposed South Elevation 1:50

Scale
1:50 @ A3



LR Architecture	**Project** Garage Conversion	**Client** Lauren & Sam	The content of the drawing remain the copyright of **LRArchitecture**, no reproduction without written consent. All dimensions to be verified on site. Any discrepancies are to be reported to the relevant parties. Do not scale from drawing, figured dimensions to be used only. drawings to be read in conjunction with all relevant drawings/ schedules ect, which relate to this project.	Drawing Number	P013	Page Size	A3
	Project Address 81 Hobb Ln, Hedge End, Southampton SO30 0GQ			Scale	1:50	Drawn By	LR