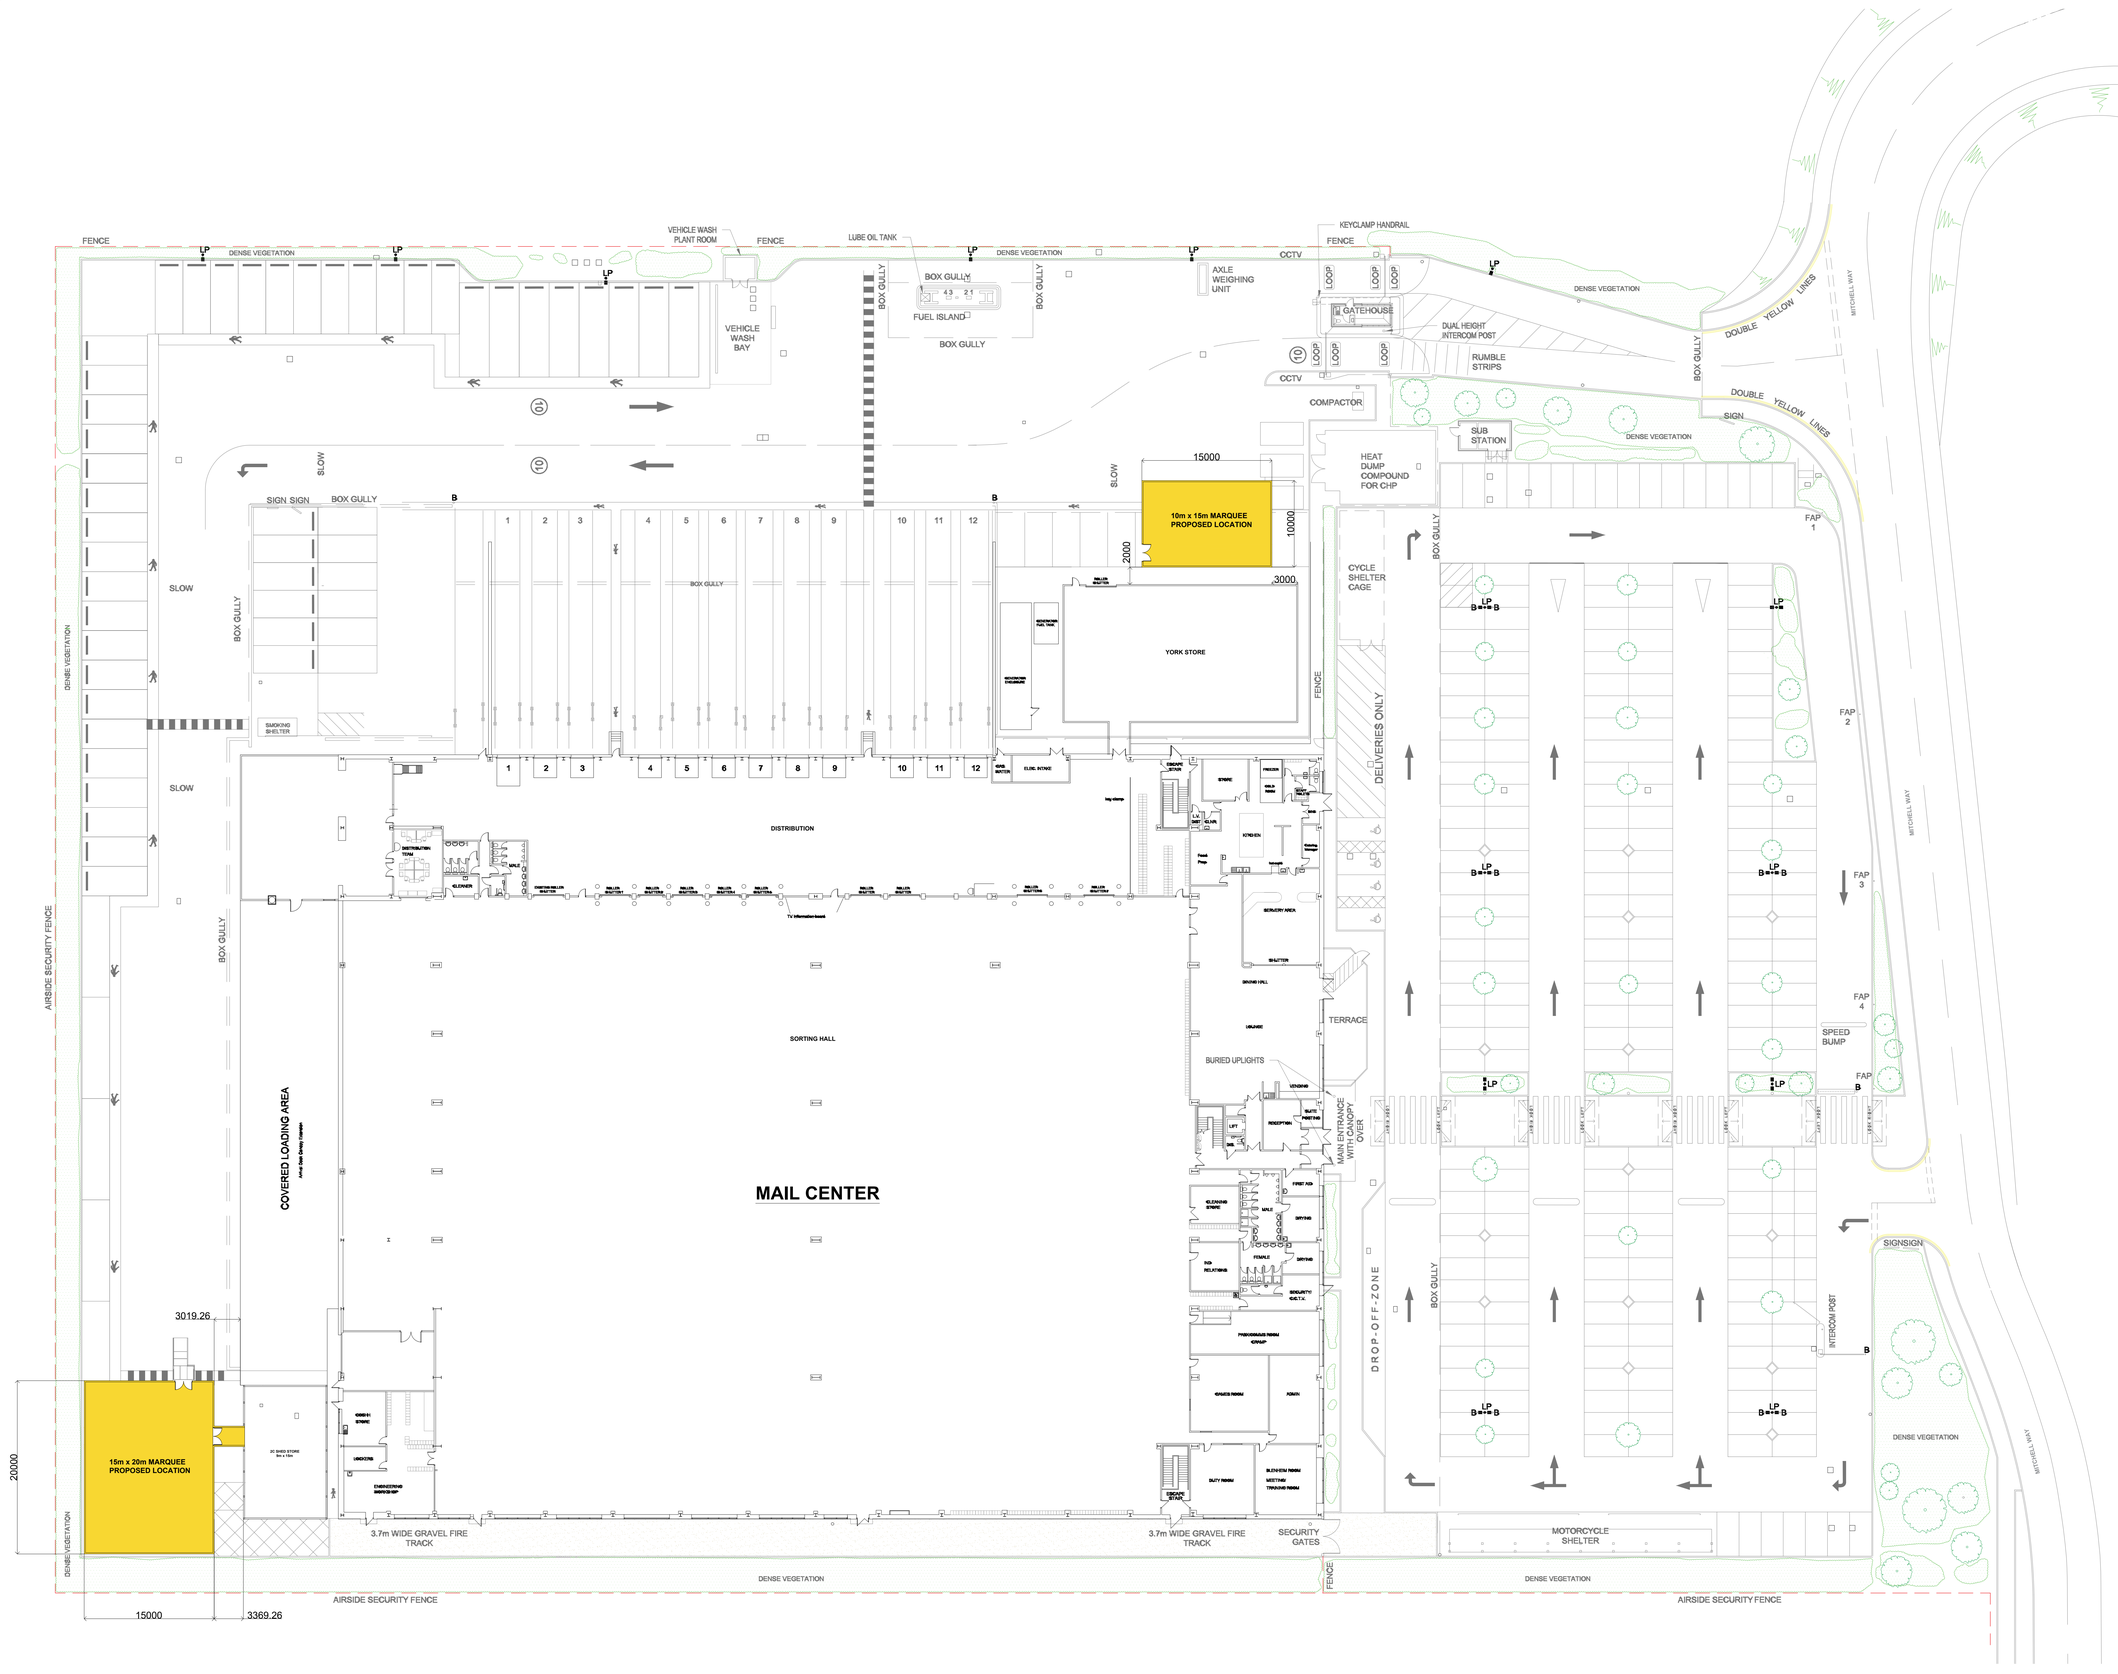

Scale Bar

0 10 20 30 40 50m

0 40 80 120 160 200mm

Scale 1:250 @ A0

N

Notes:

- THIS DRAWING HAS BEEN PRODUCED BY UNDERTAKING A NON INTRUSIVE GROUND LEVEL VISUAL INSPECTION ONLY
- AREAS OF THE SITE LAYOUT ARE BASED ON THE VISUAL SITE SURVEY ONLY AND NO DIMENSIONS WERE TAKEN
- IT IS USER`S RESPONSIBILITY TO VERIFY THE ACCURACY OF DRAWINGS ON SITE AT THE TIME OF USE

Legend:

- **Lamp post -** Single head type
- **Lamp post -** Double head type
- **CCTV** camera on column
- **Bollard**
- **Single tree-** Any type and size shown represents approximate canopy
- **Dense Vegetation-** Hedges, Closely grouped trees, etc.
- **Pedestrian** crossing road marking
- **Pedestrian** walkway road marking
- **Hazard** zone road marking
- **Traffic** flow road marking

Client.

ROYAL MAIL GROUP PROPERTY AND FACILITIES SOLUTION

Project.

SOUTHAMPTON MC MARQUEES
SO18 2XX

Title.

Southampton Marquees Site Plan

Scale:	Dated:	Sheet Size:
1 : 250	02/07/2026	A0
Units: mm		

Dwg No:	Sheet :	Approved By:
01	1 of 1	

Drawn By:

MUHAMMAD TOUSIF HASSAN