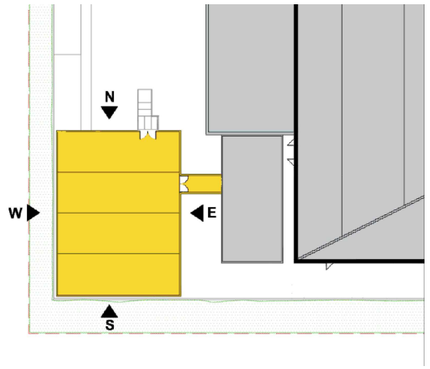

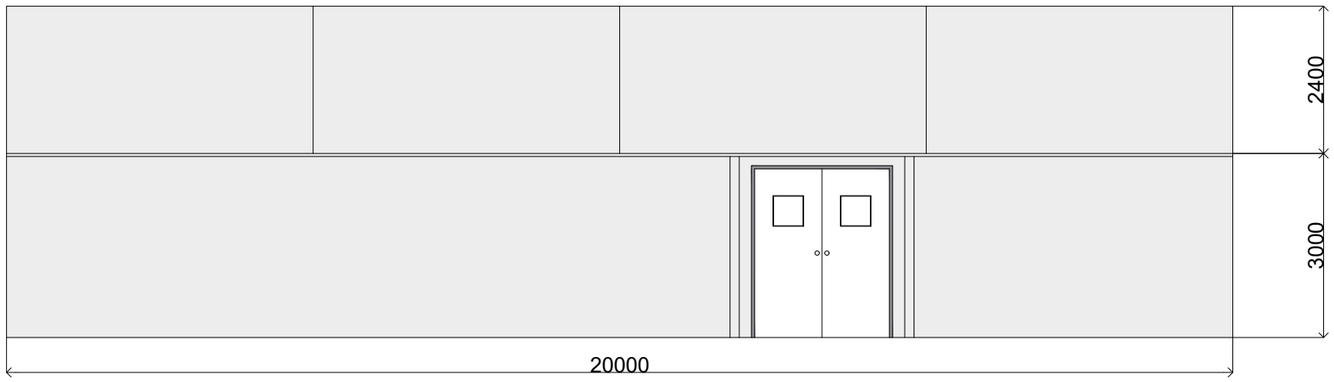

East Elevation



West Elevation

Scale Bar

0 1 2 3 4 5 6 7 8 9 10m

0 10 20 30 40 50 60 70 80 90 100mm

Scale 1:100 @ A3

Notes:

- THIS DRAWING HAS BEEN PRODUCED BY UNDERTAKING A NON INTRUSIVE GROUND LEVEL VISUAL INSPECTION ONLY
- AREAS OF THE SITE LAYOUT ARE BASED ON THE VISUAL SITE SURVEY ONLY AND NO DIMENSIONS WERE TAKEN
- IT IS USER`S RESPONSIBILITY TO VERIFY THE ACCURACY OF DRAWINGS ON SITE AT THE TIME OF USE

Details:

- **Marquee Dimensions:** 15000mm x 20000mm x 5400mm
- **Ridge Height:** 2400mm
- **Eaves Height:** 3000mm

Client.

ROYAL MAIL GROUP PROPERTY AND FACILITIES SOLUTION

Project.

SOUTHAMPTON MC MARQUEES
SO18 2XX

Title.

15m x 20m Marquee Elevations

Scale:	Dated:	Sheet Size:
1 : 100	**02/07/2026**	**A3**
Units: **mm**		

Dwg No:	Sheet :	Approved By:
01	**2 of 2**	

Drawn By:

MUHAMMAD TOUSIF HASSAN