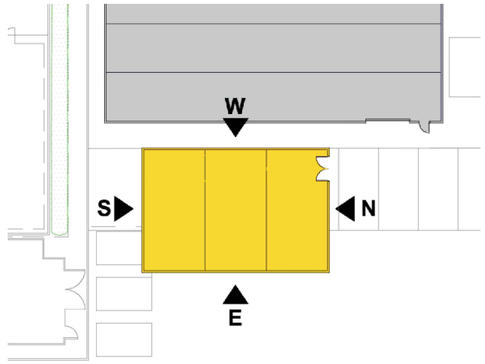

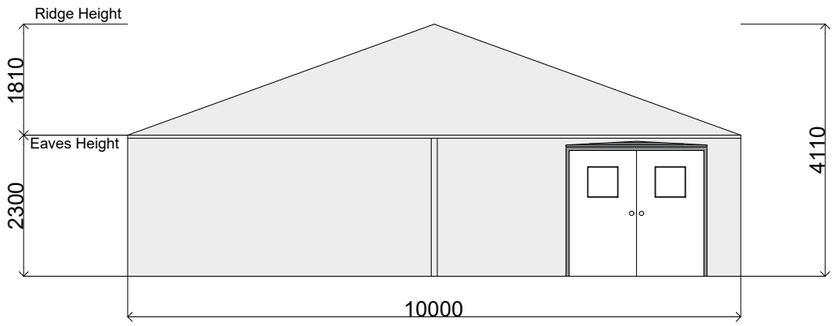

North Elevation



East Elevation

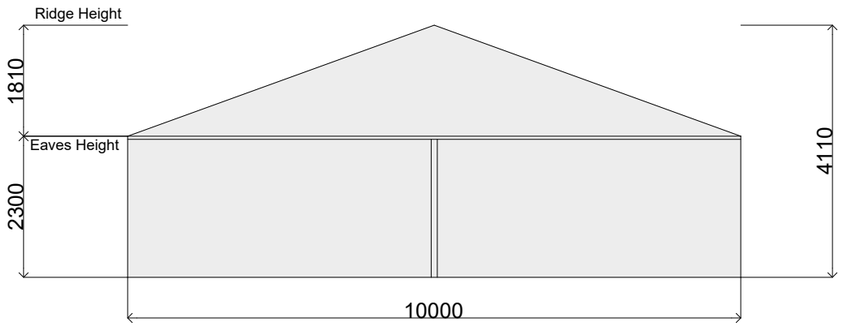

South Elevation

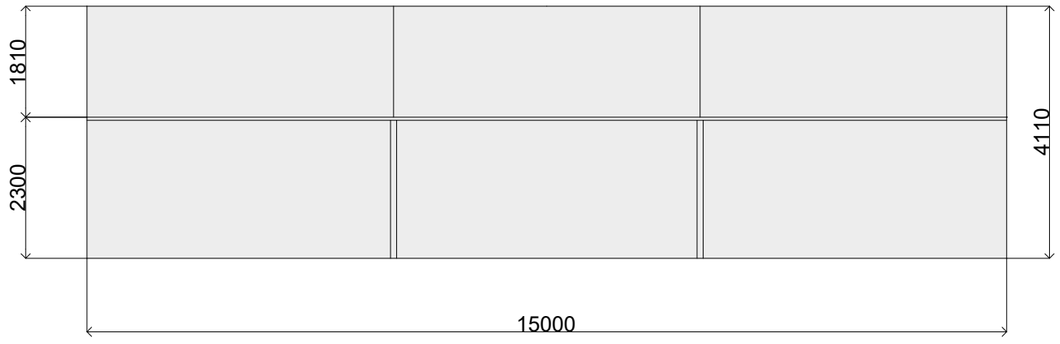

West Elevation

Scale Bar

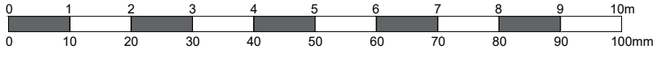

Scale 1:100 @ A3

Notes:

- THIS DRAWING HAS BEEN PRODUCED BY UNDERTAKING A NON INTRUSIVE GROUND LEVEL VISUAL INSPECTION ONLY
- AREAS OF THE SITE LAYOUT ARE BASED ON THE VISUAL SITE SURVEY ONLY AND NO DIMENSIONS WERE TAKEN
- IT IS USER`S RESPONSIBILITY TO VERIFY THE ACCURACY OF DRAWINGS ON SITE AT THE TIME OF USE

Details:

- **Marquee Dimensions:** 10000mm x 15000mm x 4110mm
- **Ridge Height:** 1810mm
- **Eaves Height:** 2300mm

Client.

ROYAL MAIL GROUP PROPERTY AND FACILITIES SOLUTION

Project.

SOUTHAMPTON MC MARQUEES
SO18 2XX

Title.

10m x 15m Marquee Elevations

Scale:	Dated:	Sheet Size:
1 : 100	**02/07/2026**	**A3**
Units: **mm**		

Dwg No:	Sheet :	Approved By:
01	**1 of 1**	

Drawn By:

MUHAMMAD TOUSIF HASSAN