


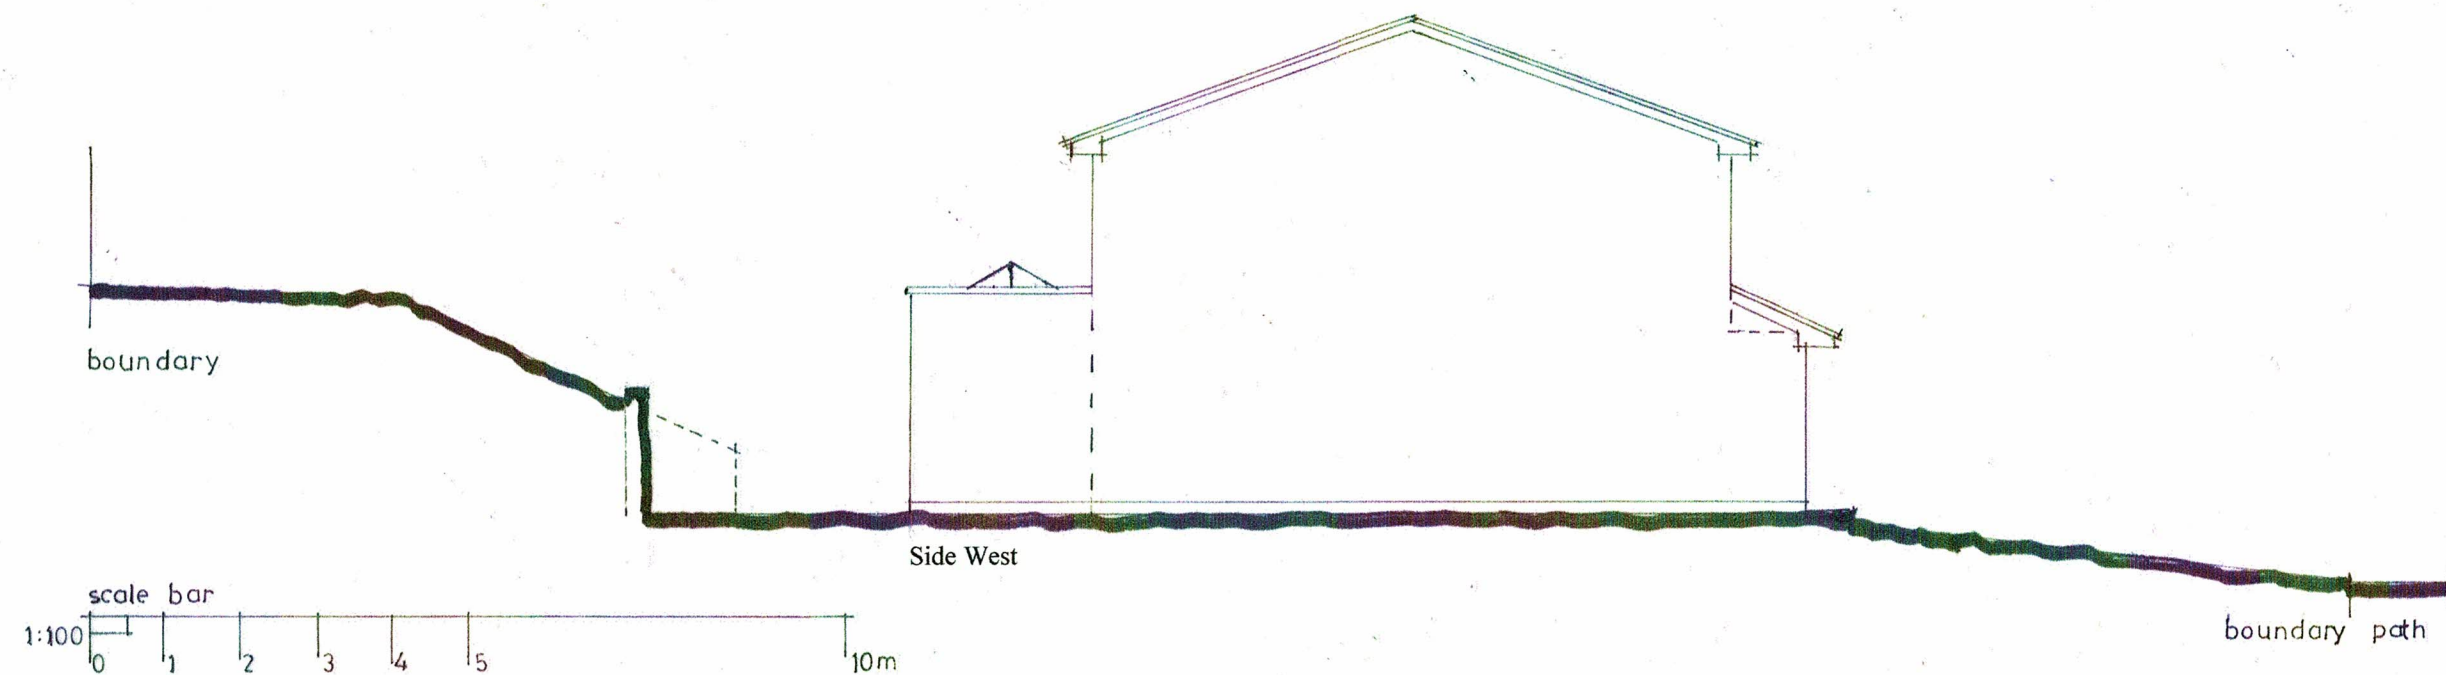

Proposed Site Section

Revision A Jan 2024
Rear Extension reduced in size.
To comply with Southern Water
requirements.

Client Elite Luxury Ltd

Project 67 Ribble Close
Chandler's Ford
Eastleigh
Hampshire SO53 2NQ

Title Proposed Site Section

Status Planning

Drawn PC

Dwg No. PCA23/2157/3.01A

Date Jan 2024 Scale 1:100

Paul Carter Associates
Architecture Planning
t.mob 07880 652765
e paul-carter1@live.co.uk

Paper size A3