
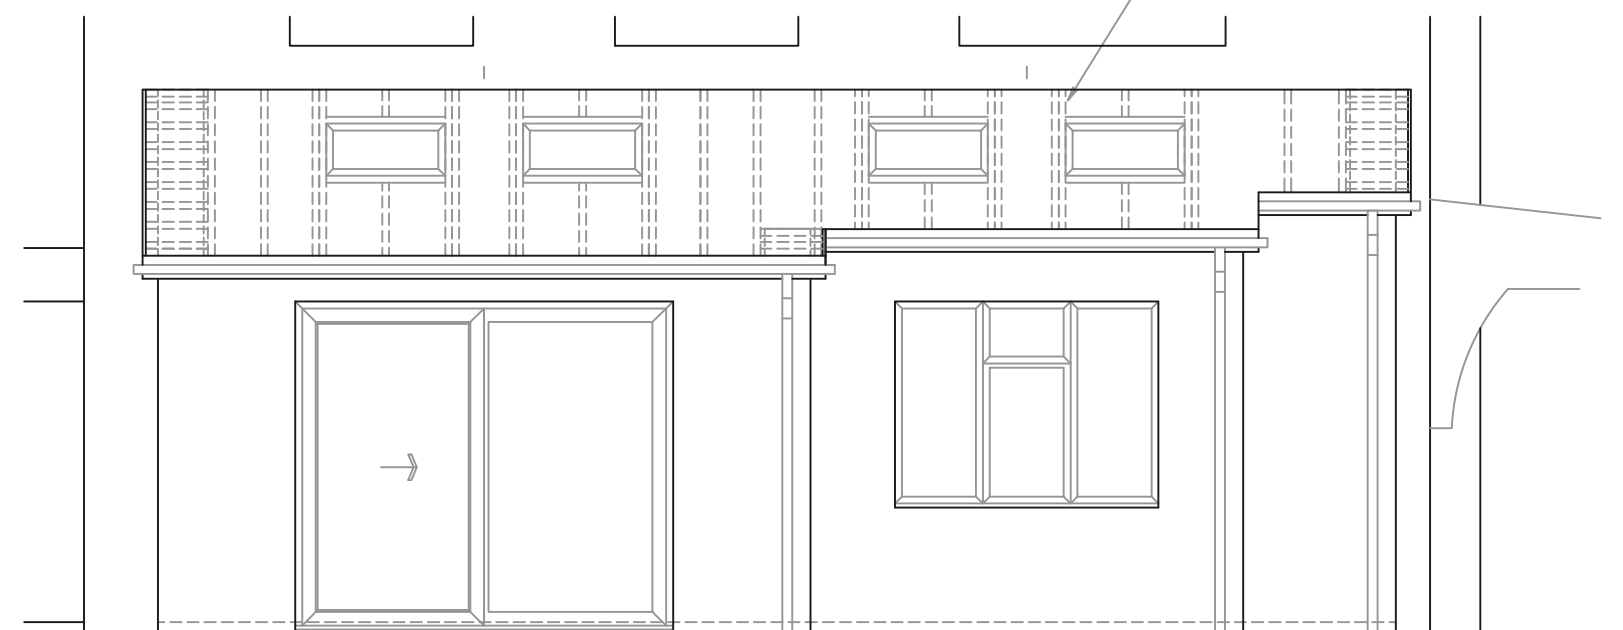
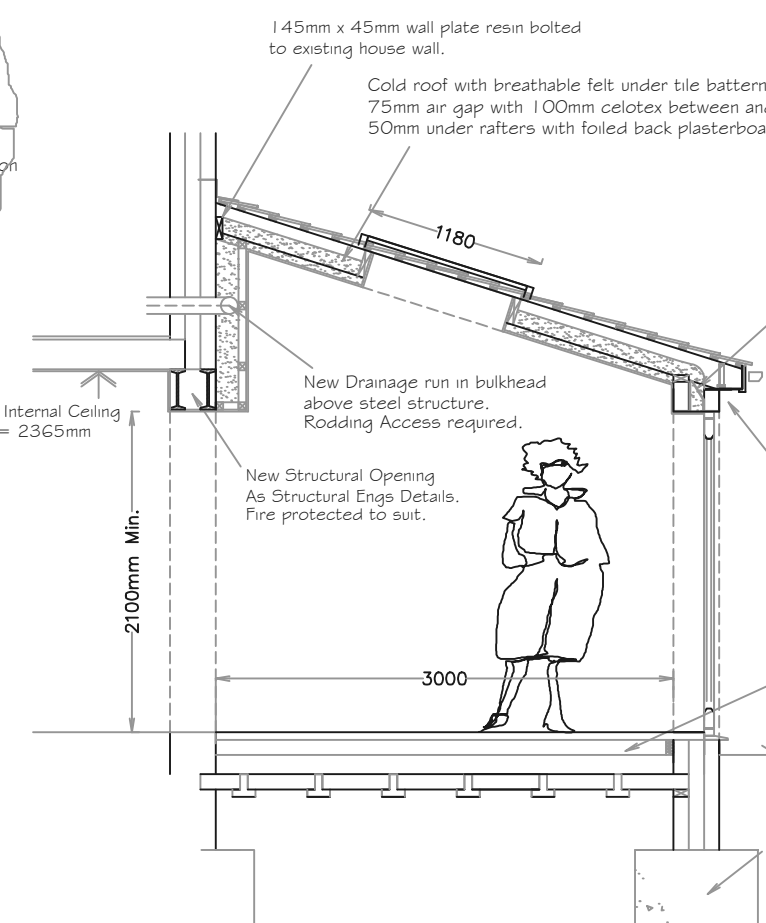
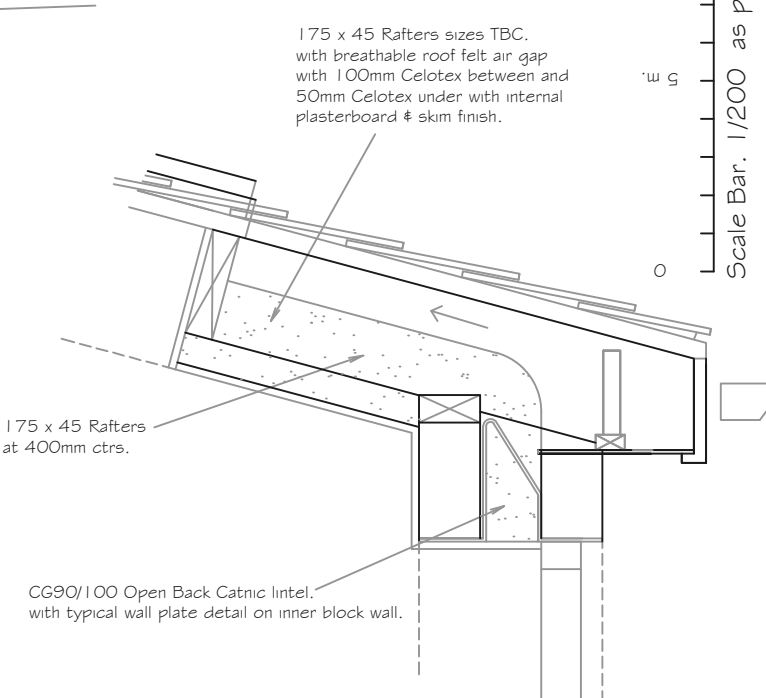
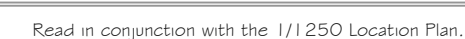
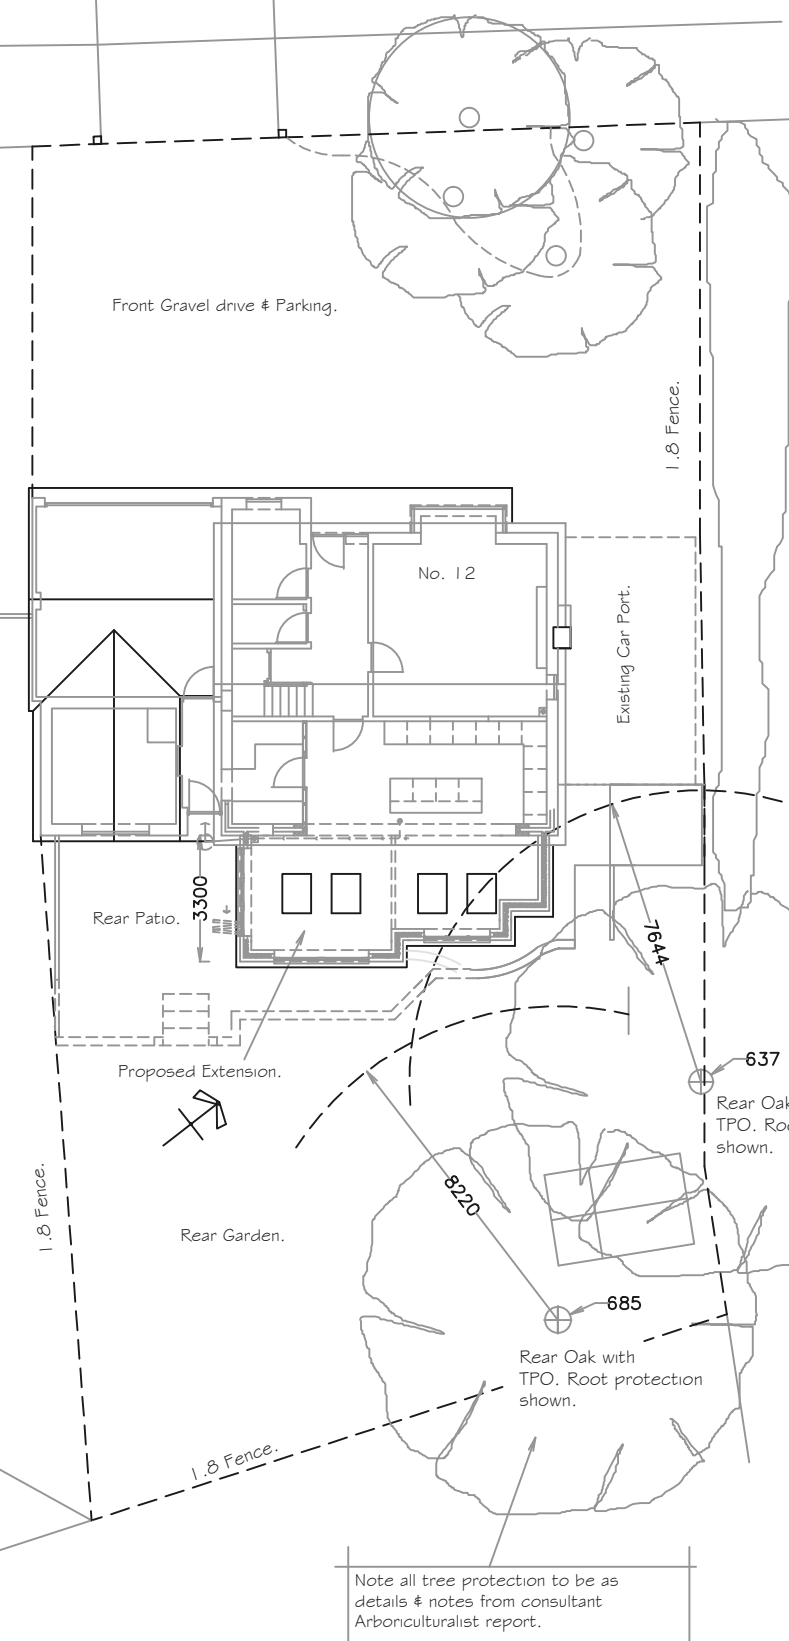
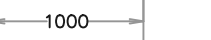


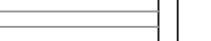

REV.	DATE	NOTES
1	09/01/24	Alter patio door to Dr. Foldes. Alter velux lights. Alter hand of level Dr. foldes above issue for approval prior to full planning application.
A	31/10/23	Add new plans and retaining wall all as per instructions from client issue for approval prior to planning application.
Job Title, Proposed Rear Kitchen Extension For Mr. & Mrs. Savage, 1/2 Beech Close, Chandlers Ford, Eastleigh, Hants, SO23 1NE.		
Drawing Title, Existing & Proposed Plans & Elevations and Typical Cross Sections.		
Drawn by, Colin Peter Dodds,		
Scale	As Marked,	Date, 23/11/23
PLANNING NUMBER	BUILDING CONTROL No.	
Drawing Number, 01/SAVAGE/23		