
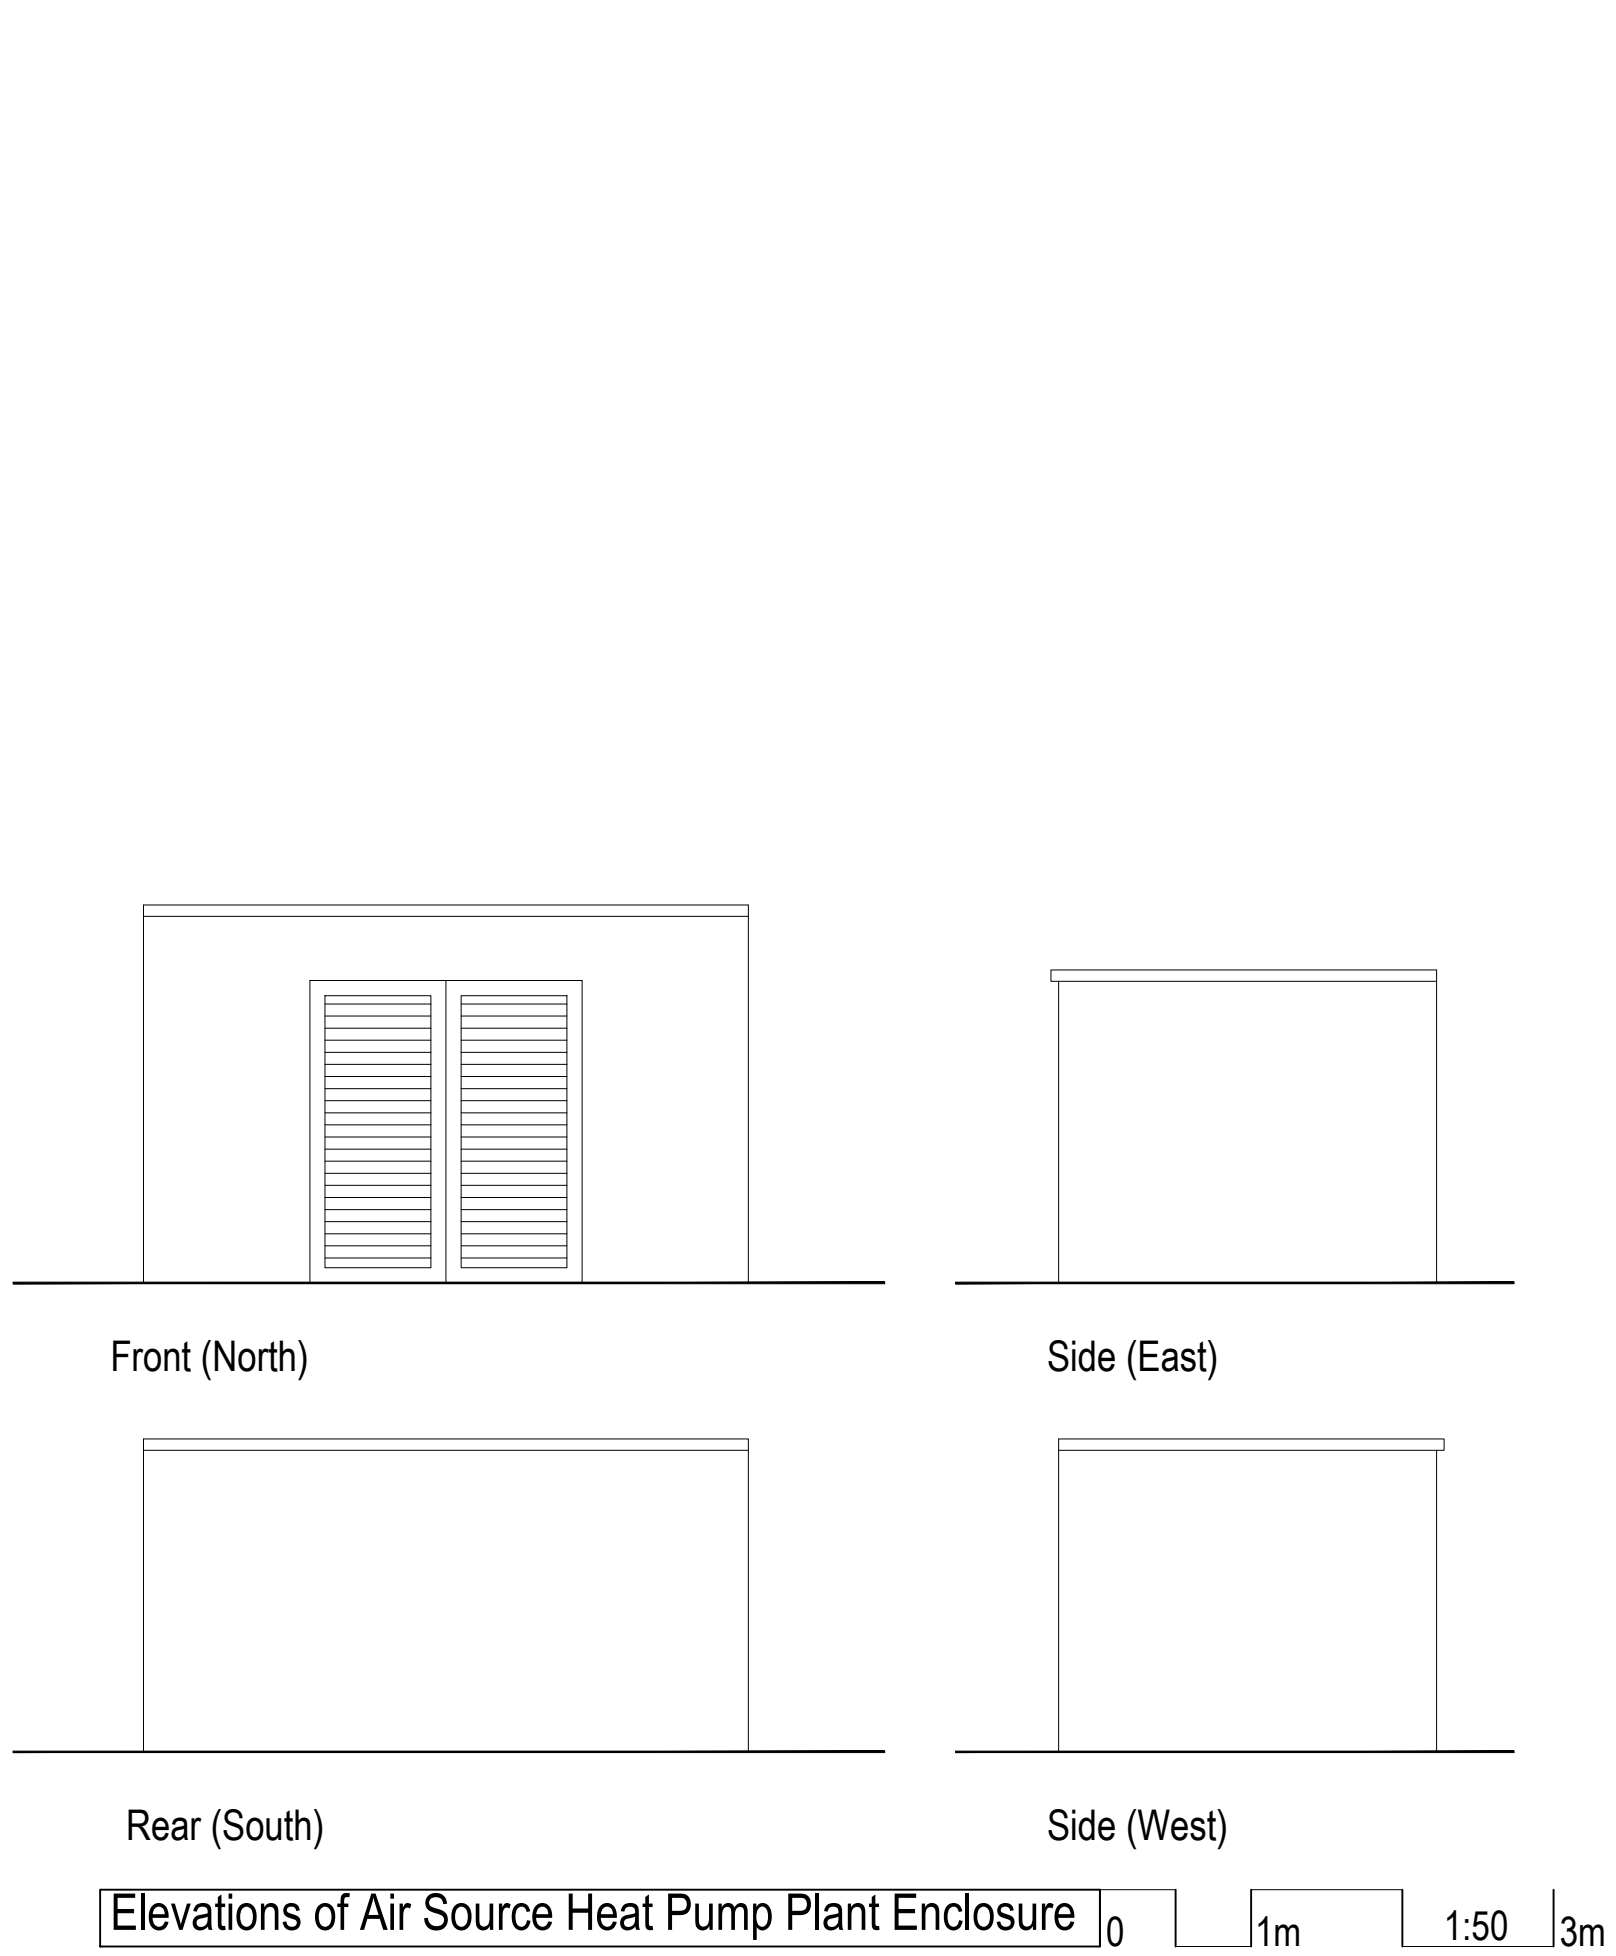
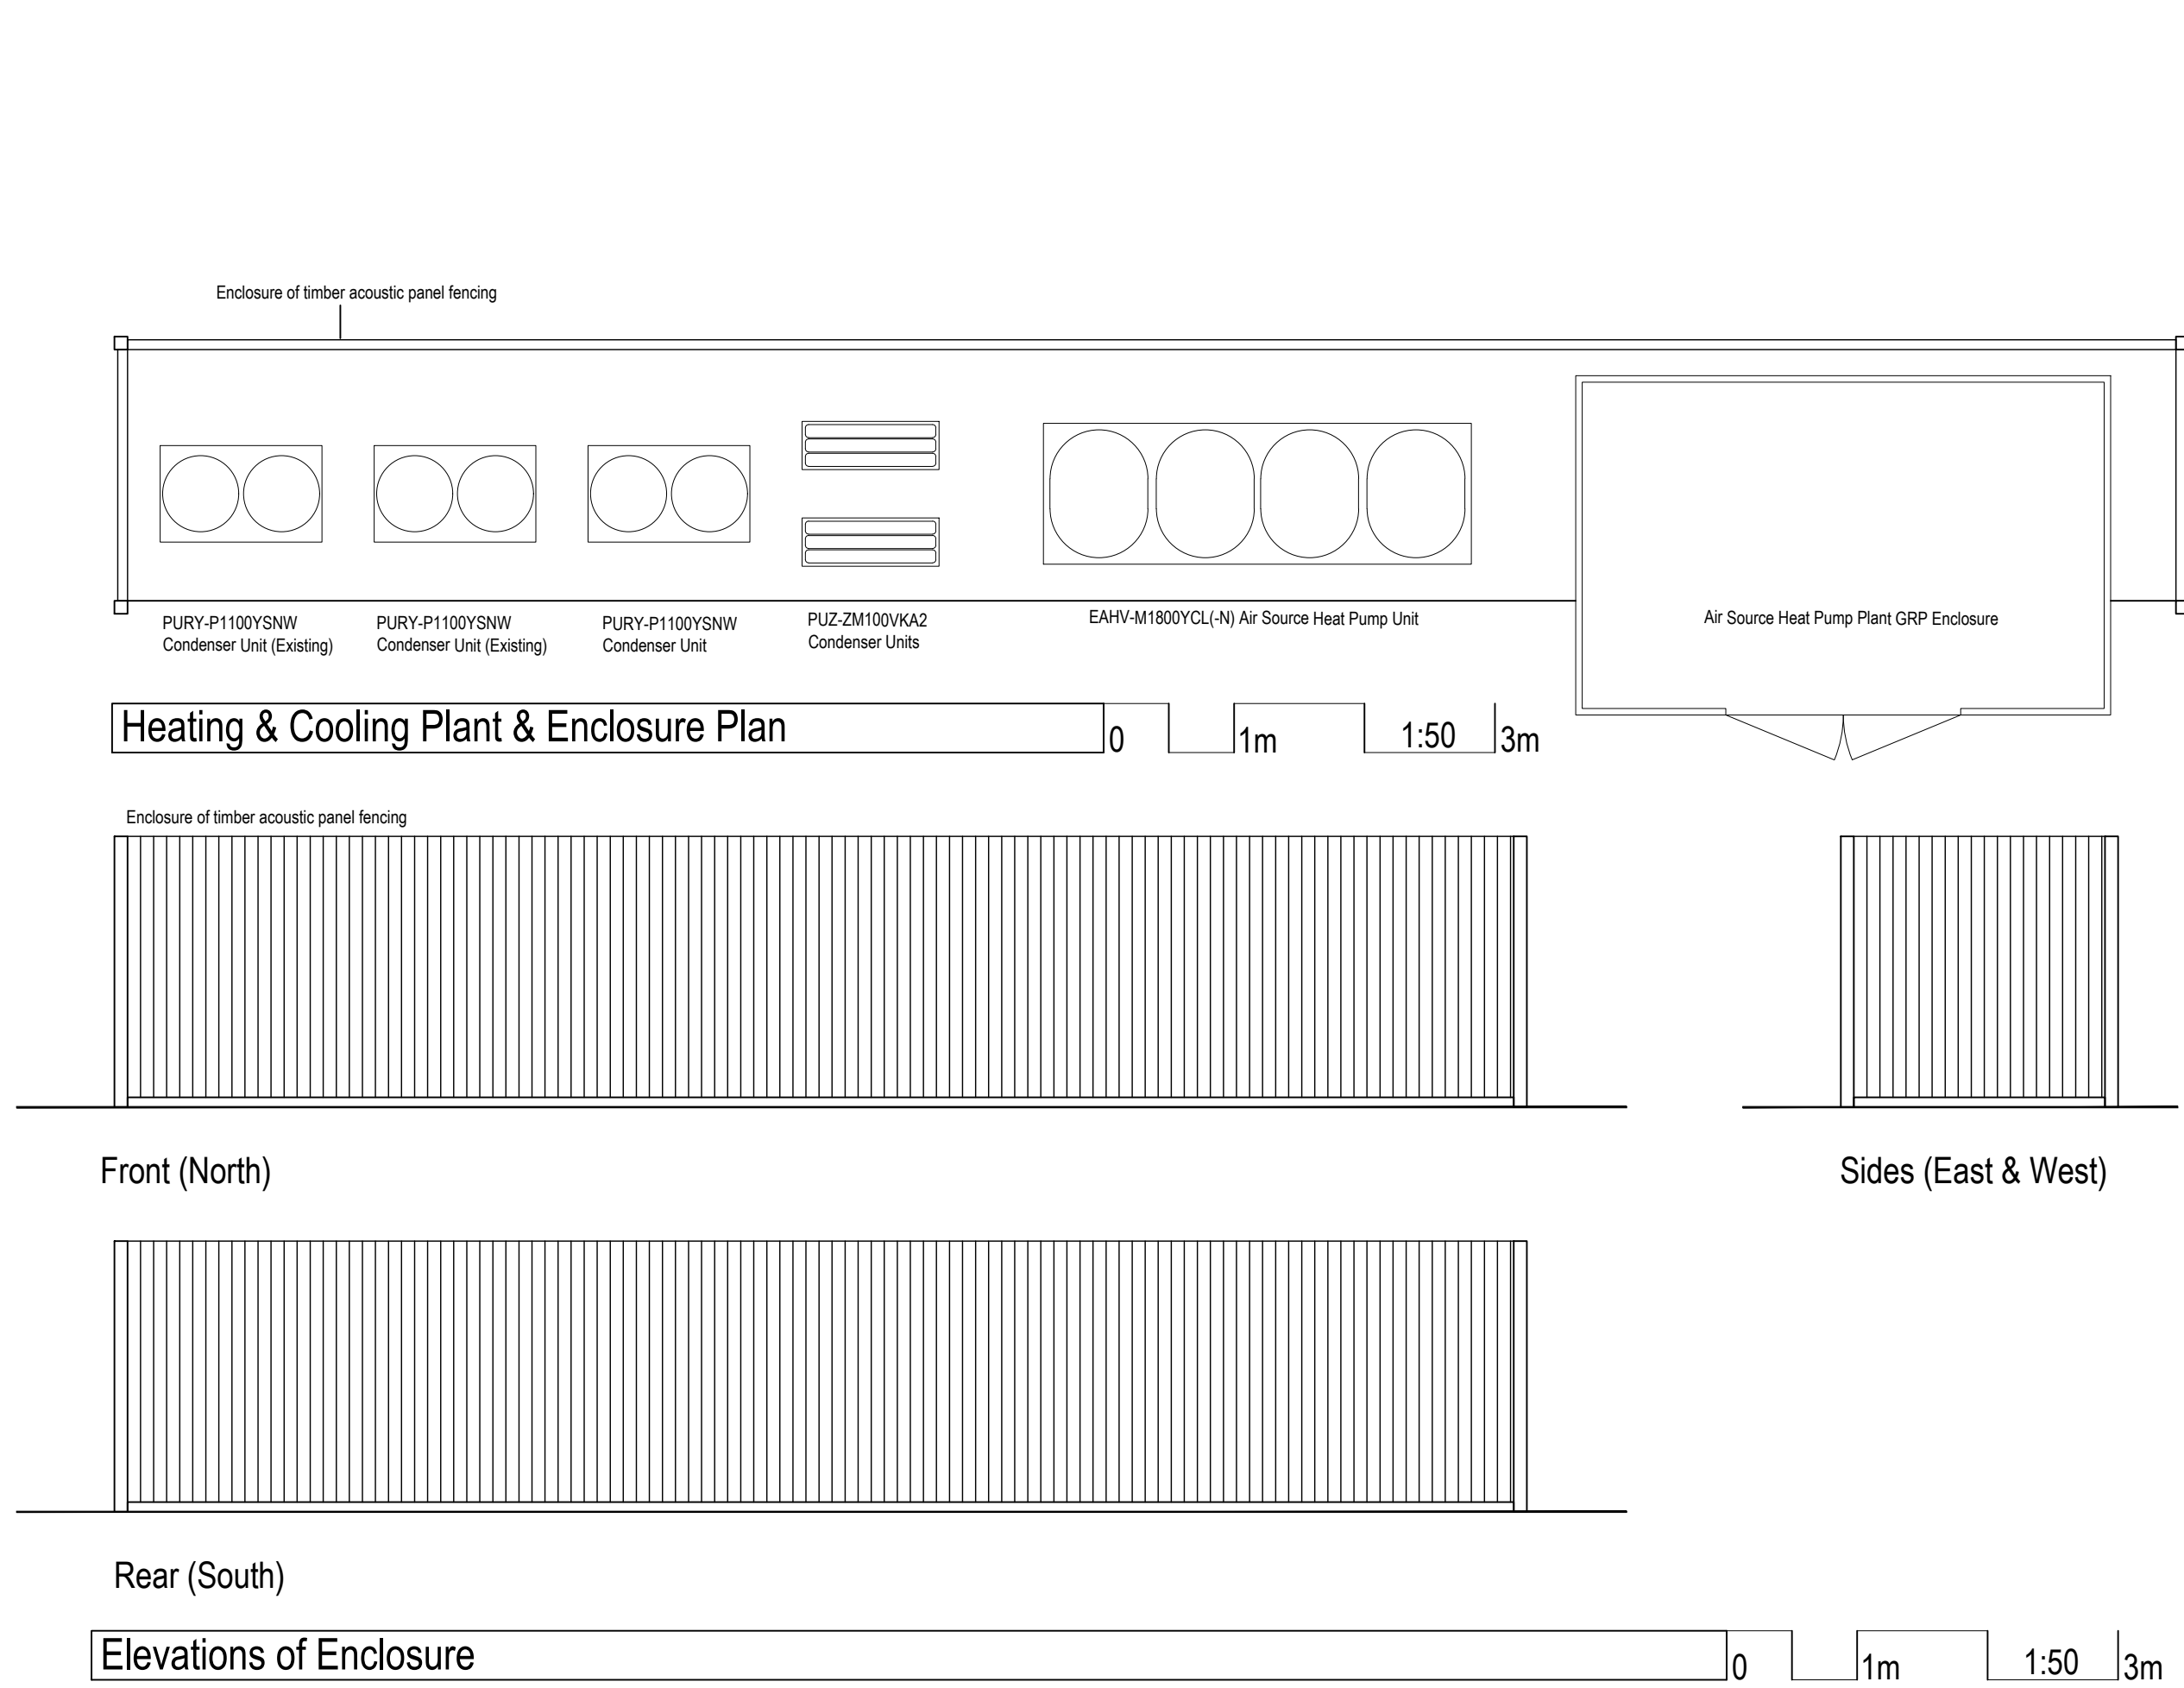
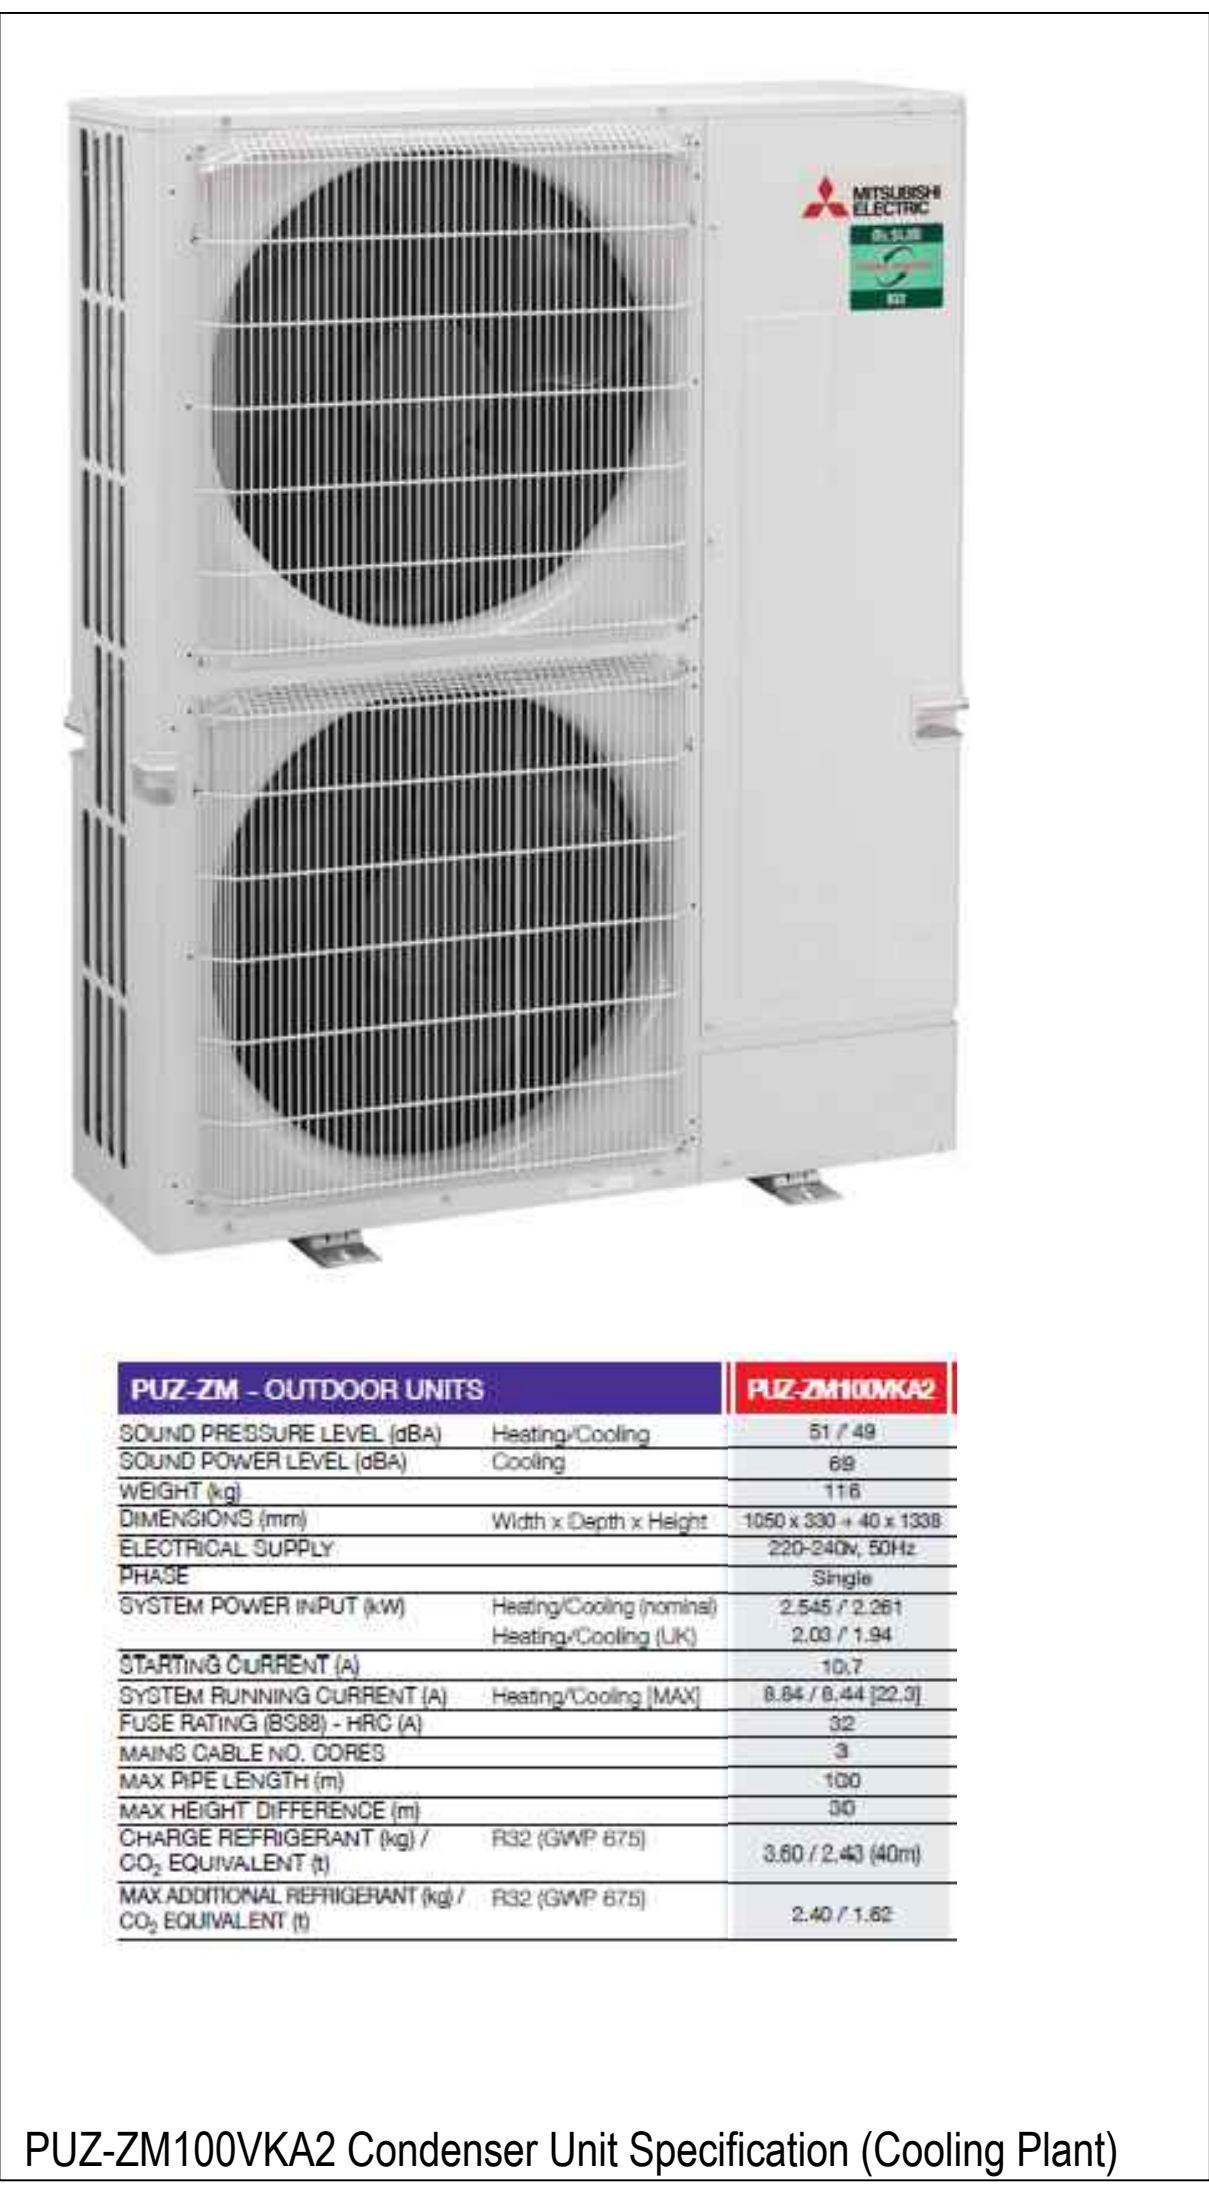
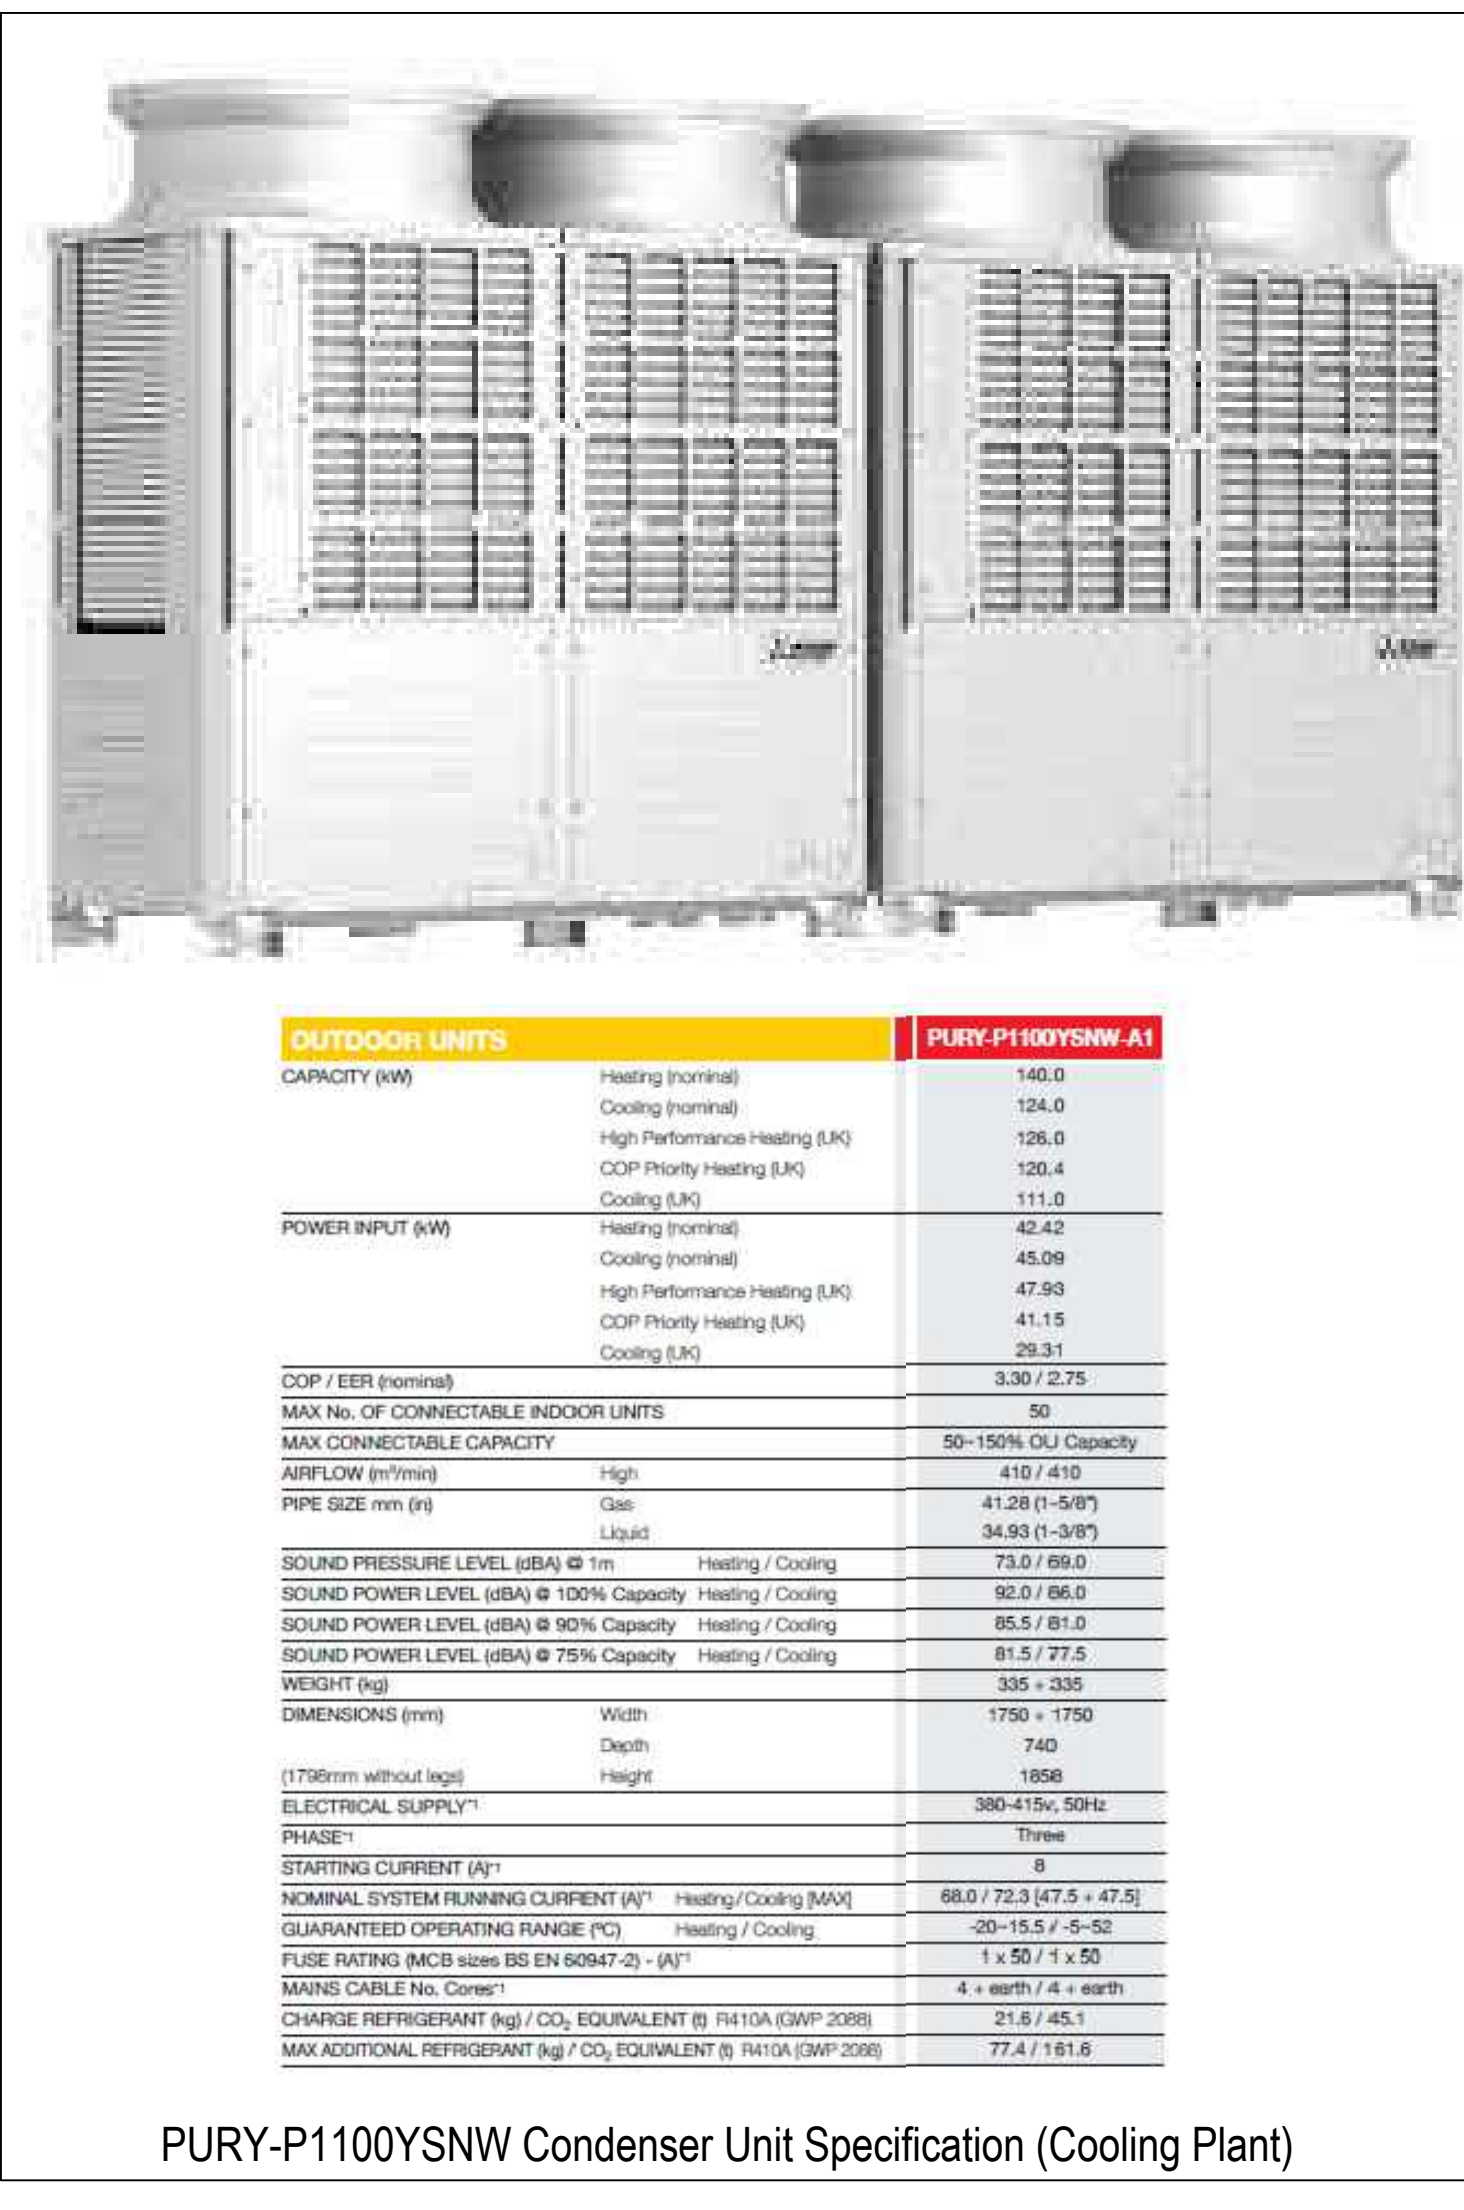


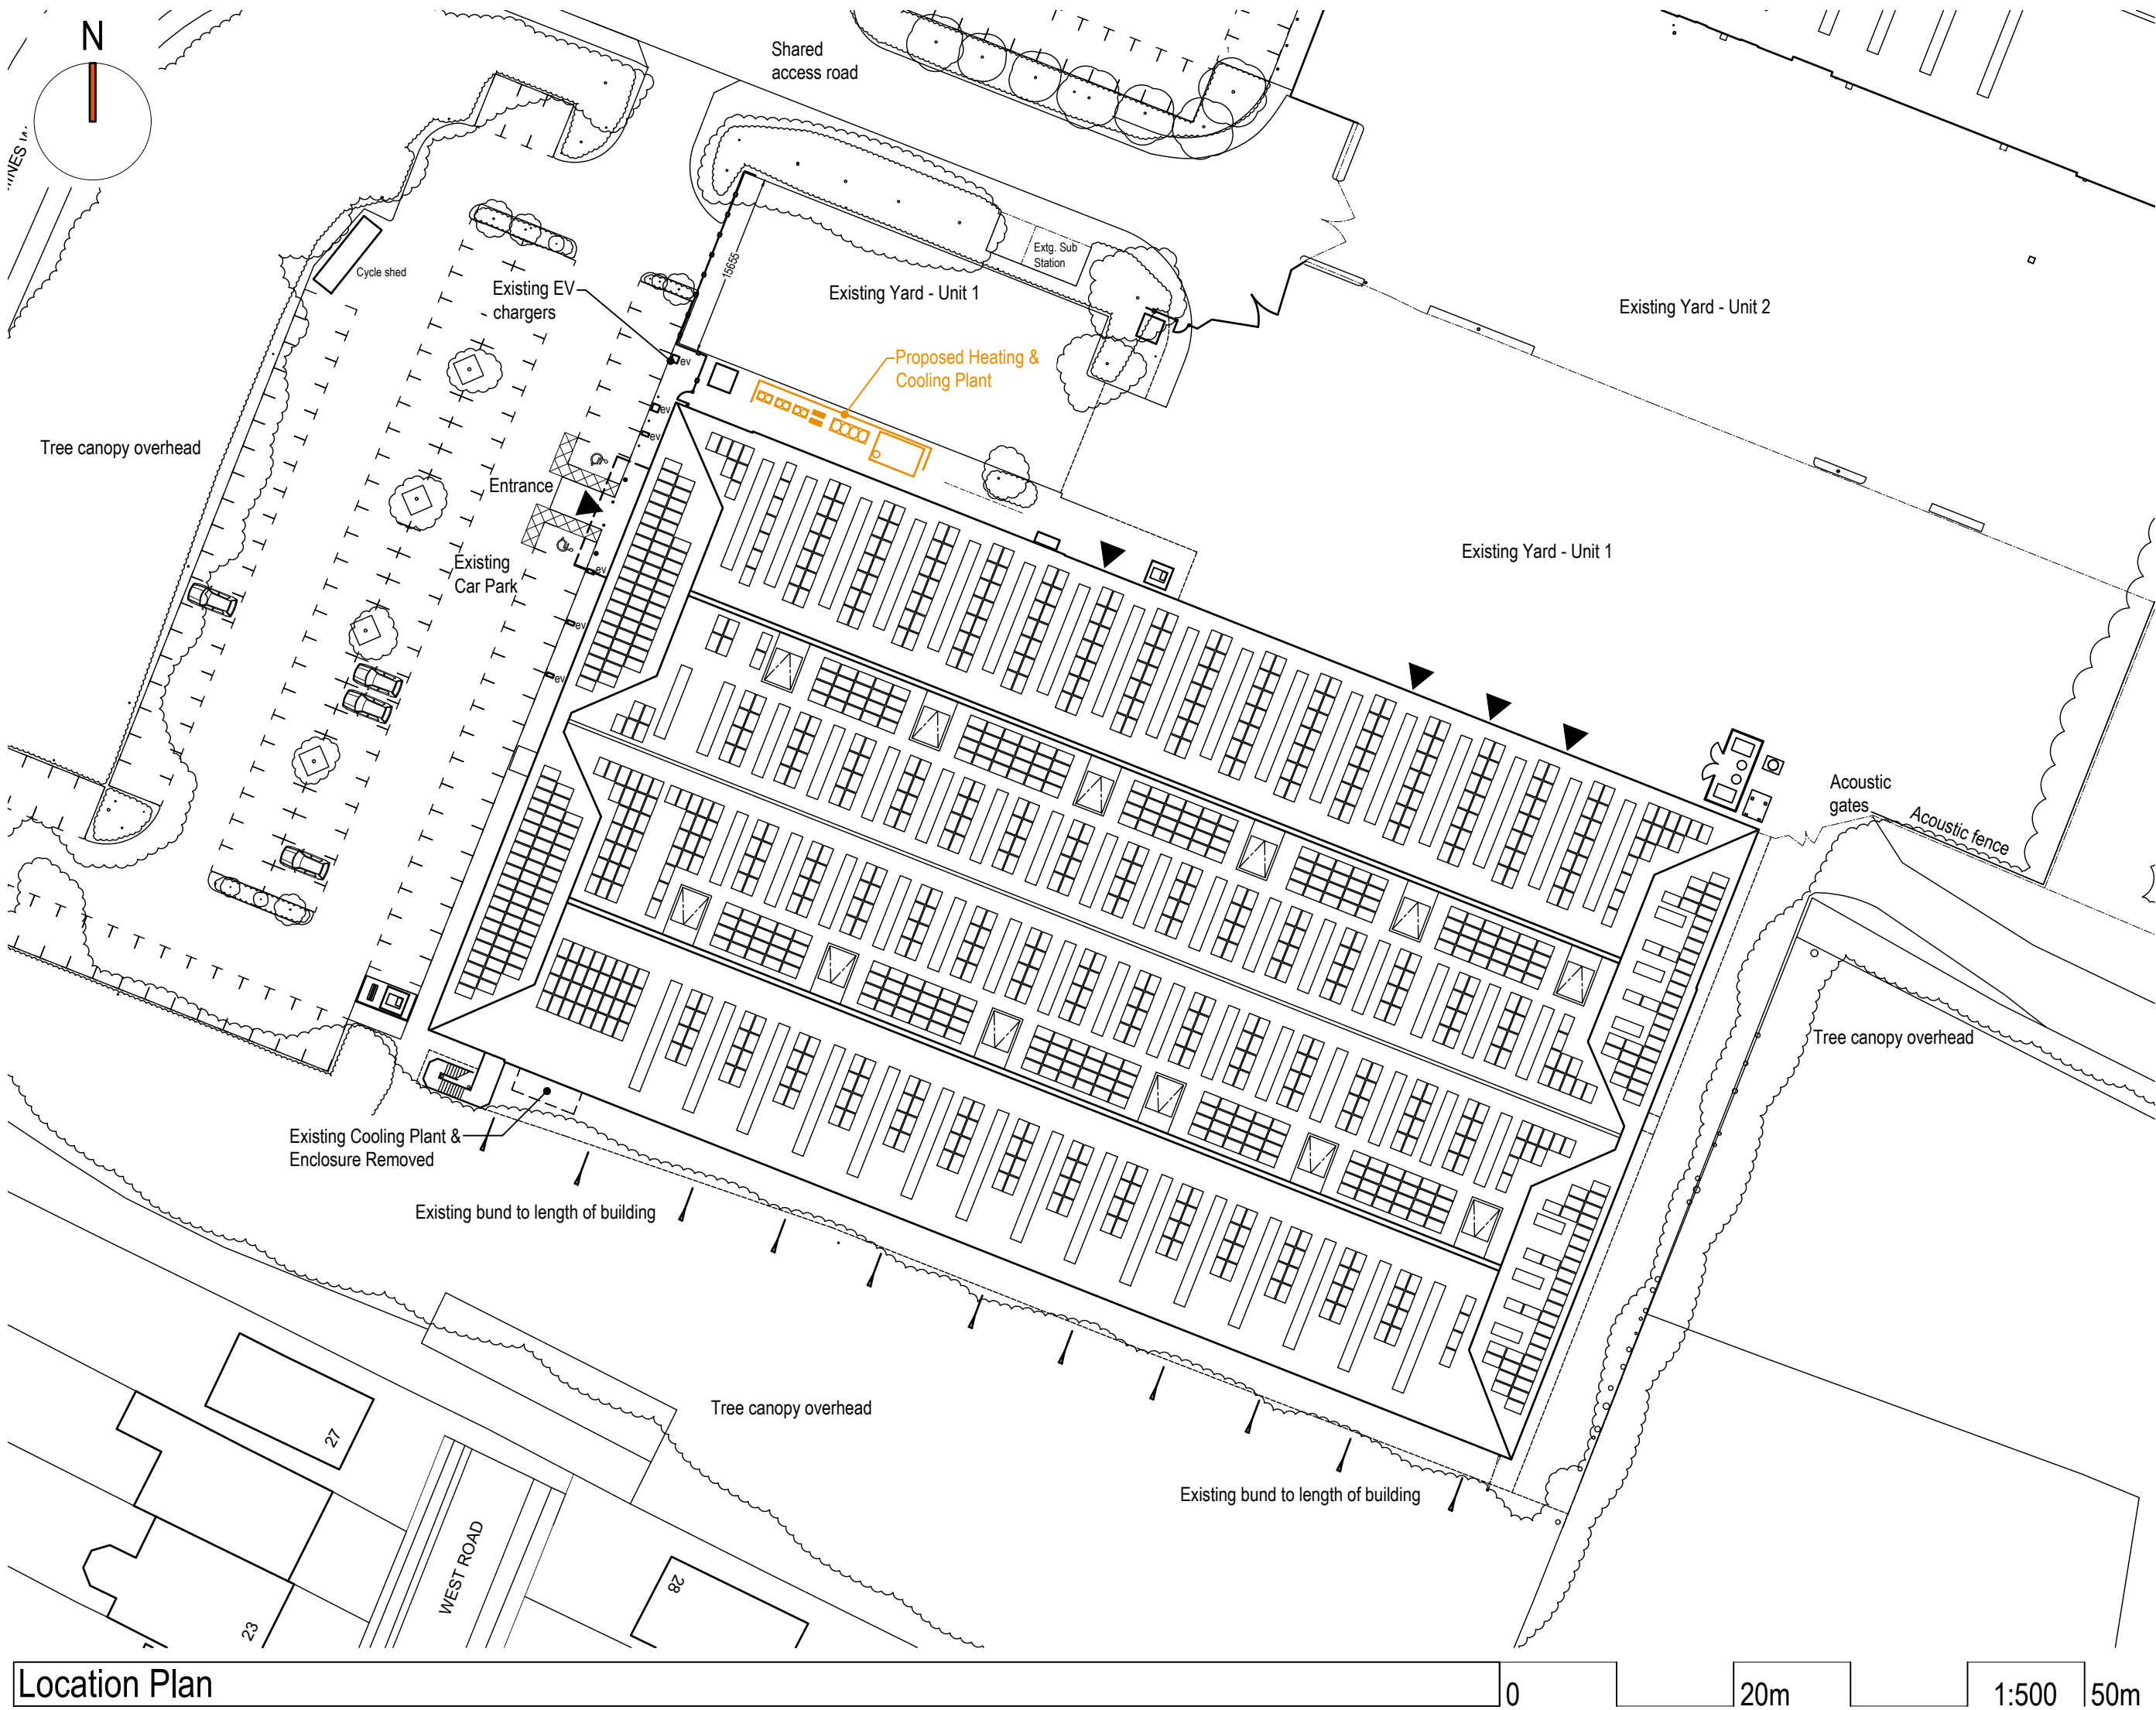

wessex houseupper market streeteastleighhamphshireSO50 9FD
t 01794 830660w www.vision-architects.co.uk

VISION

architects

230010-A-PL-020revision: C

client: F&C Commercial Property Holdings Limited

project: Unit 1 Strategic Park, Hedge End, SO30 4FW.

drawing: External Plant Details Sheet 1- Heating and Cooling Plant

status: RIBA STAGE 03 - Planning

scale: As noted @ A1

date: 2023.10

drawn: AJC

checked: dp

C Air Source Heat Pump plant enclosure added.

B Plant Enclosure updated/Air Source Heat Pump information added.

A Planning Application issue.

rev. description

2024.01.09AJCdp

2024.01.09AJCdp

2023.10.23AJCdp

dateby

notes:

1. This drawing is the copyright of vision architects limited

2. DO NOT copy, alter or reproduce in any way or pass to a third party without written authority

3. This drawing is the copyright of vision architects limited

4. READ in conjunction with other Consultants documentation & drawings regarding this project

5. DISCREPANCIES should be reported to the project architect or engineer immediately

MODEL FILE REFERENCE - 230010-A-PL-Planning