




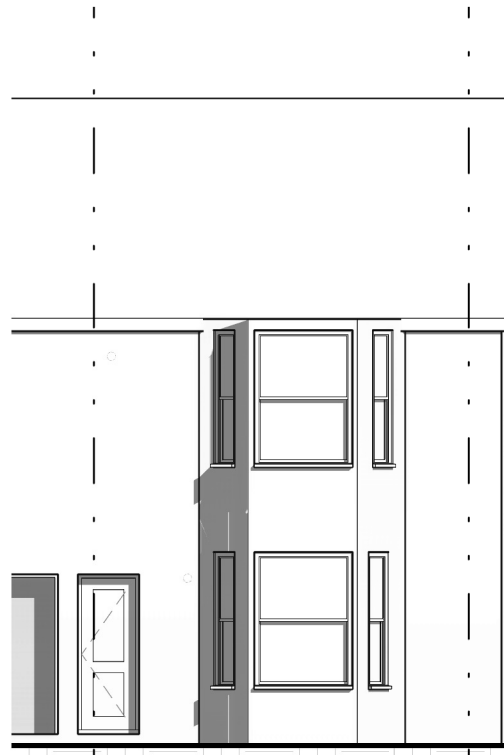


Front Existing.
1 : 100

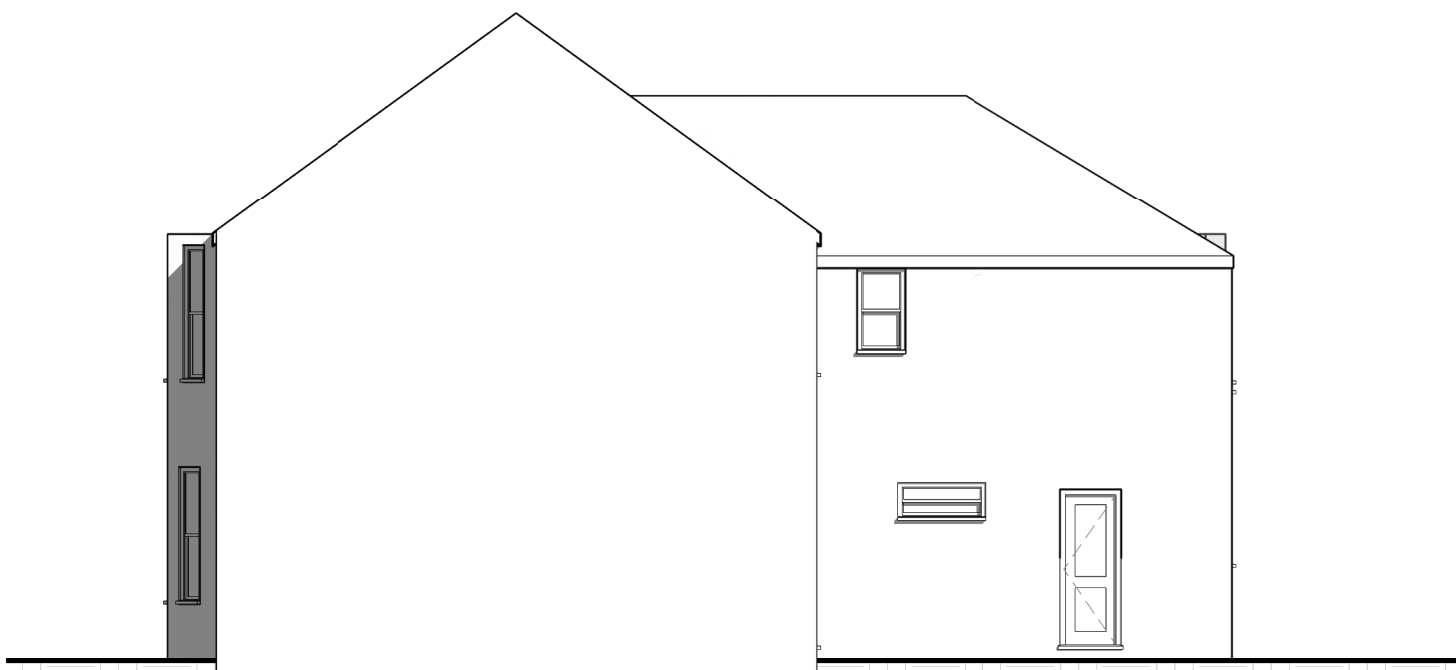


Side Existing.
1 : 100

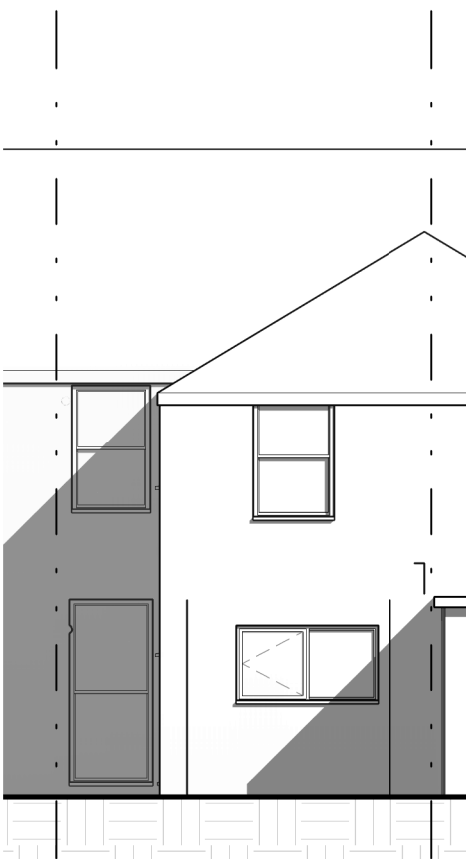


Rear Existing.
1 : 100

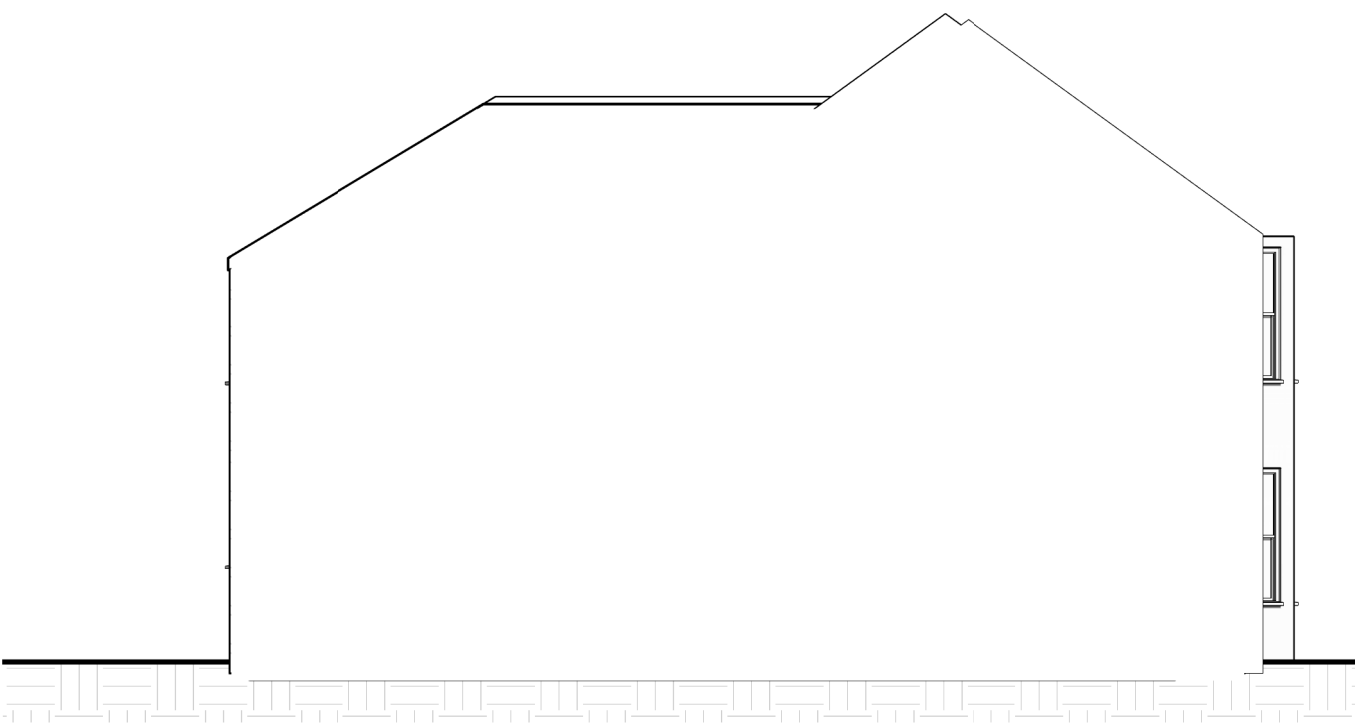

Side Existing.
1 : 100

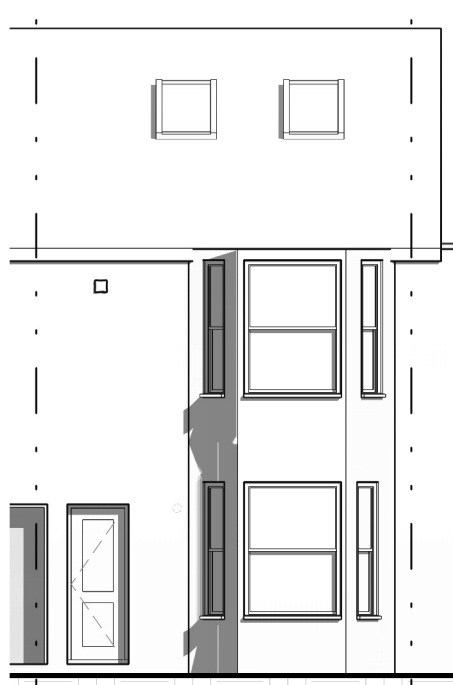

Front Proposed.
1 : 100

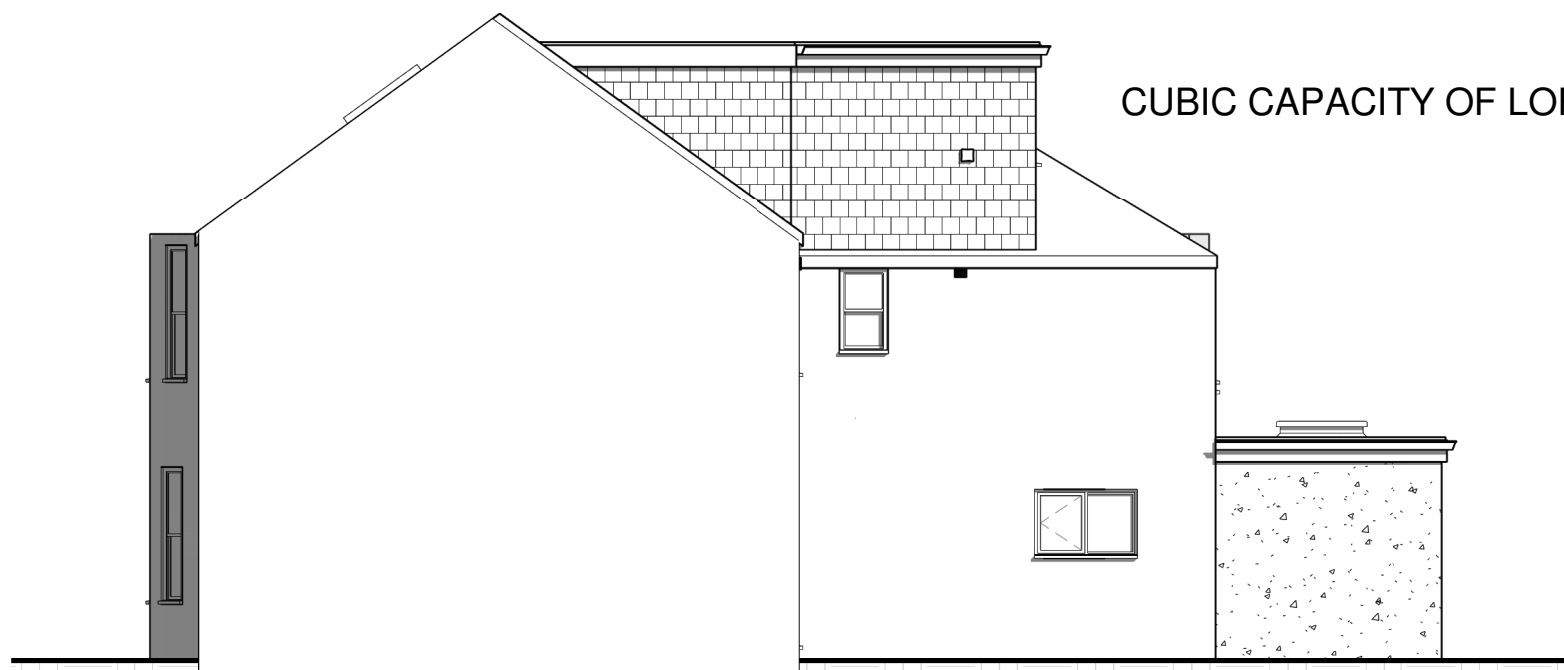


Side Proposed.
1 : 100

CUBIC CAPACITY OF LOFT 39.6m³



Rear Proposed.
1 : 100


LOFT AND EXTENSION TO BE
BUILT IN ACCORDANCE WITH
PERMITTED DEVELOPMENT.

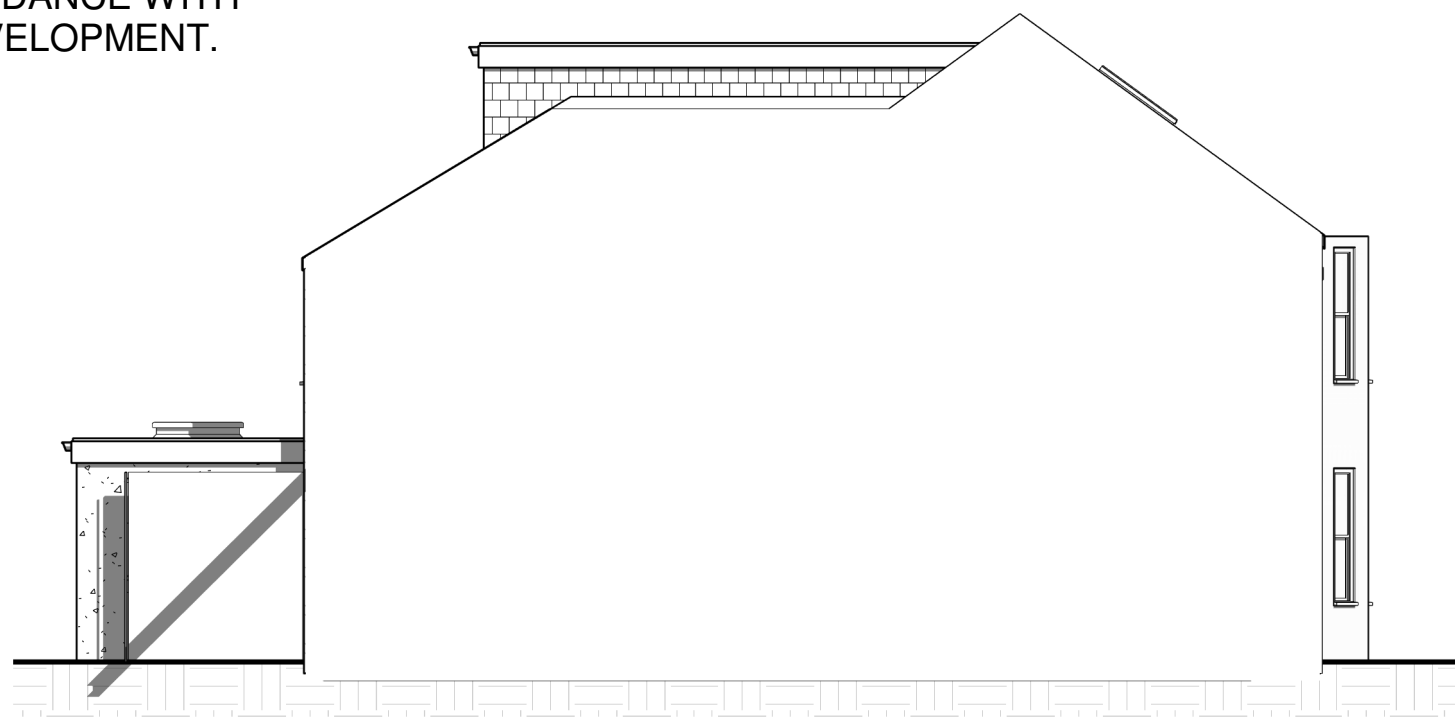


Side Proposed.
1 : 100

ALL ROOMS FOR SINGLE USE FOR 7
PERSON MAXIMUM


ALL HABITABLE ROOMS TO BE HAVE
MECHANICAL VENTILATION SYSTEM TO
SUPPLY ROOMS WITH FRESH AIR (TO BE
DESIGNED BY SPECAILIST)

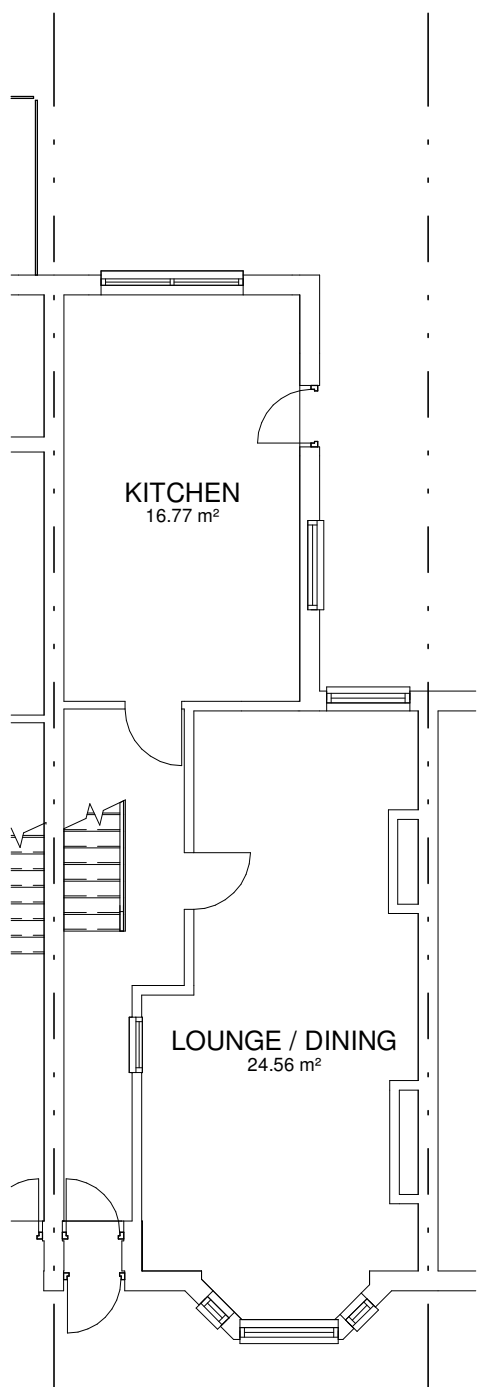


Existing GF.
1 : 100

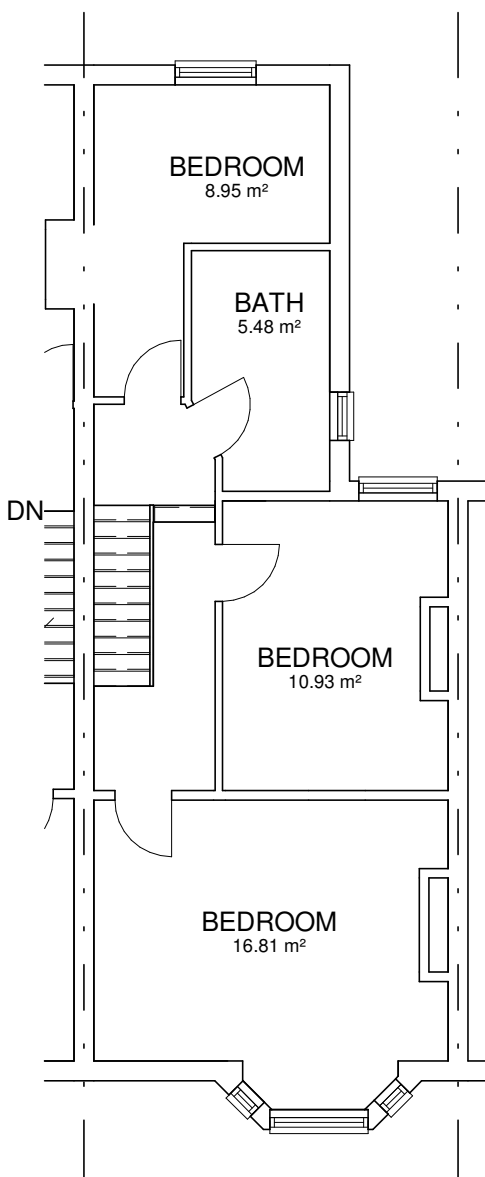


Existing FF.
1 : 100

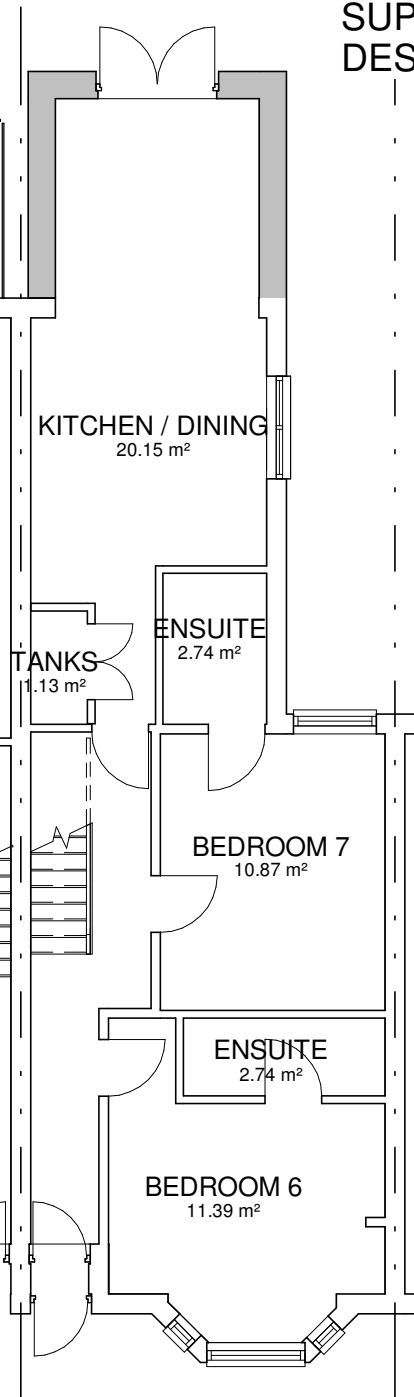


Proposed GF.
1 : 100

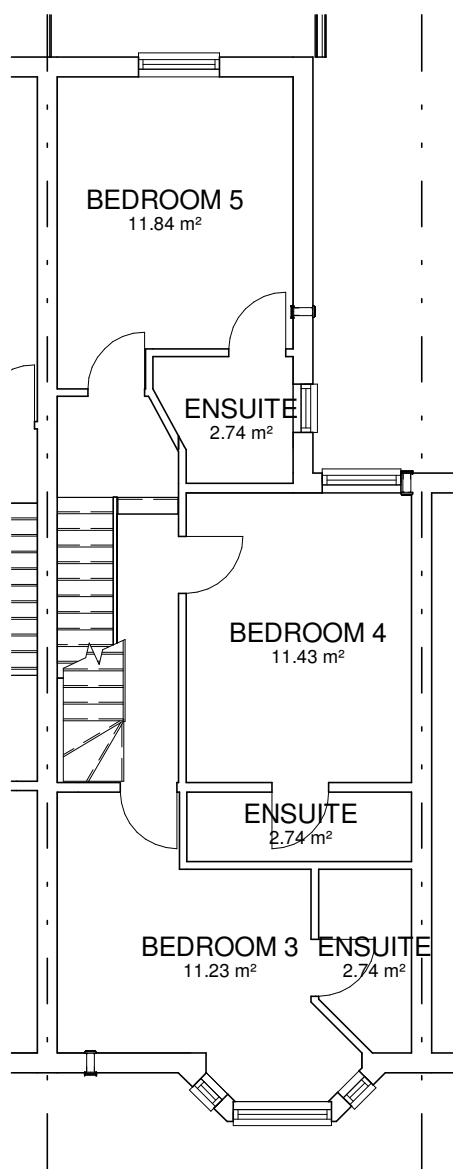

Proposed FF.
1 : 100

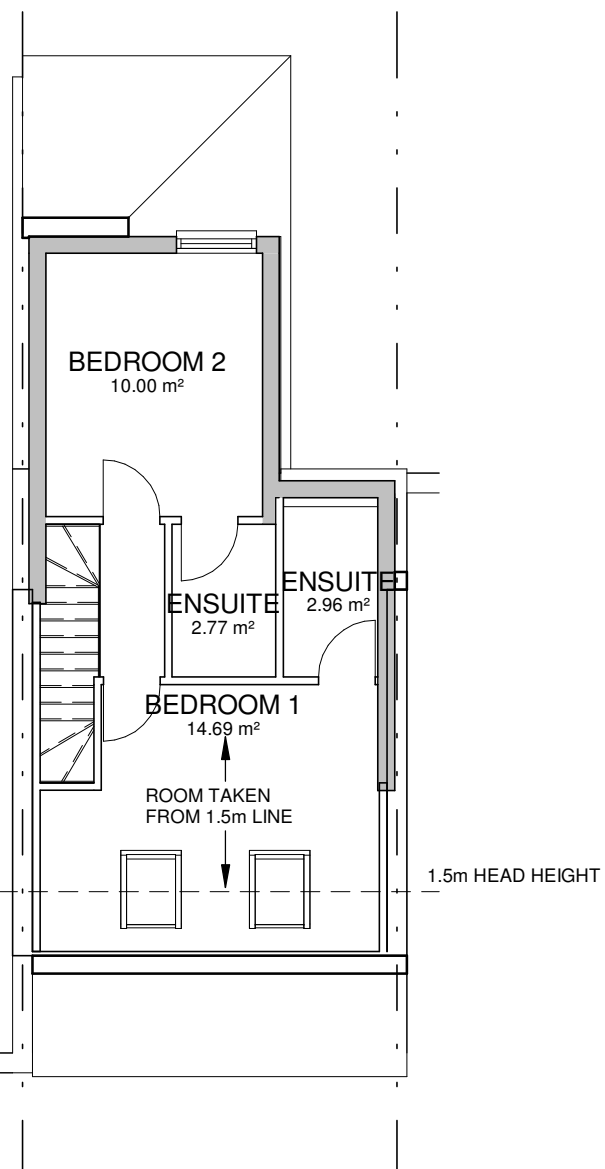

Proposed SF.
1 : 100

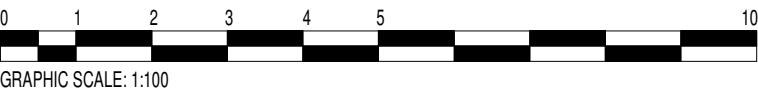

This drawing and the information provided is the property of
Applecore PDM Ltd and shall not be copied whole, in part, or
used for any other purpose without written permission from the
company.

Principle Contractor is to ensure all materials and workmanship
complies with Regulation 7 of the Building Regulations whether
or not specifically stated on these drawings. It is the Principle
Contractors' duty to ensure all works on site are approved by
an appointed Building Control body.

Principle Contractor is to ensure dimensions are taken on site
before procurement of any materials/work proceeding.
Structural members are not to be ordered scaling from this
drawing.

Principle Contractor to ensure full compliance with the
amended CDM Regulations (2015) if the project requires.

This drawing, unless noted, does not represent compliance
with the Party Wall Act 1996 and if required, all agreements are
to be in place before works commence.

It is the Principle Contractors' responsibility to ensure
Planning/Building Control approvals are in place prior to works
commencing. Should works commence prior to relevant
approvals Applecore PDM Ltd accept no responsibility.

Do not scale from this drawing except for the purpose of Local
Authority Planning department

Rev.	Date	Description
------	------	-------------



APPLECORE
PLAN . DESIGN . MANAGE

Fareham
21 Middle Road
Park Gate
SO31 7GH
Tel: (01329) 888 322

Client
Brentor Property

Job Title
418 Southampton Road

Drawing Title
Sui Gen Plan

Scale **1 : 100** Sheet **A1**

Date **JAN 24** Drawn by **MD**

Drg. No.
PG.8121 · 23 · 07

Rev.