

- 1

Red Bricks (To match existing)
- 2


Anthracite Aluminium Windows & Doors
- 3

Grey Poly Roof
- 4


Roof Light
- 5

Timber Porch
- 6

Slate Roof

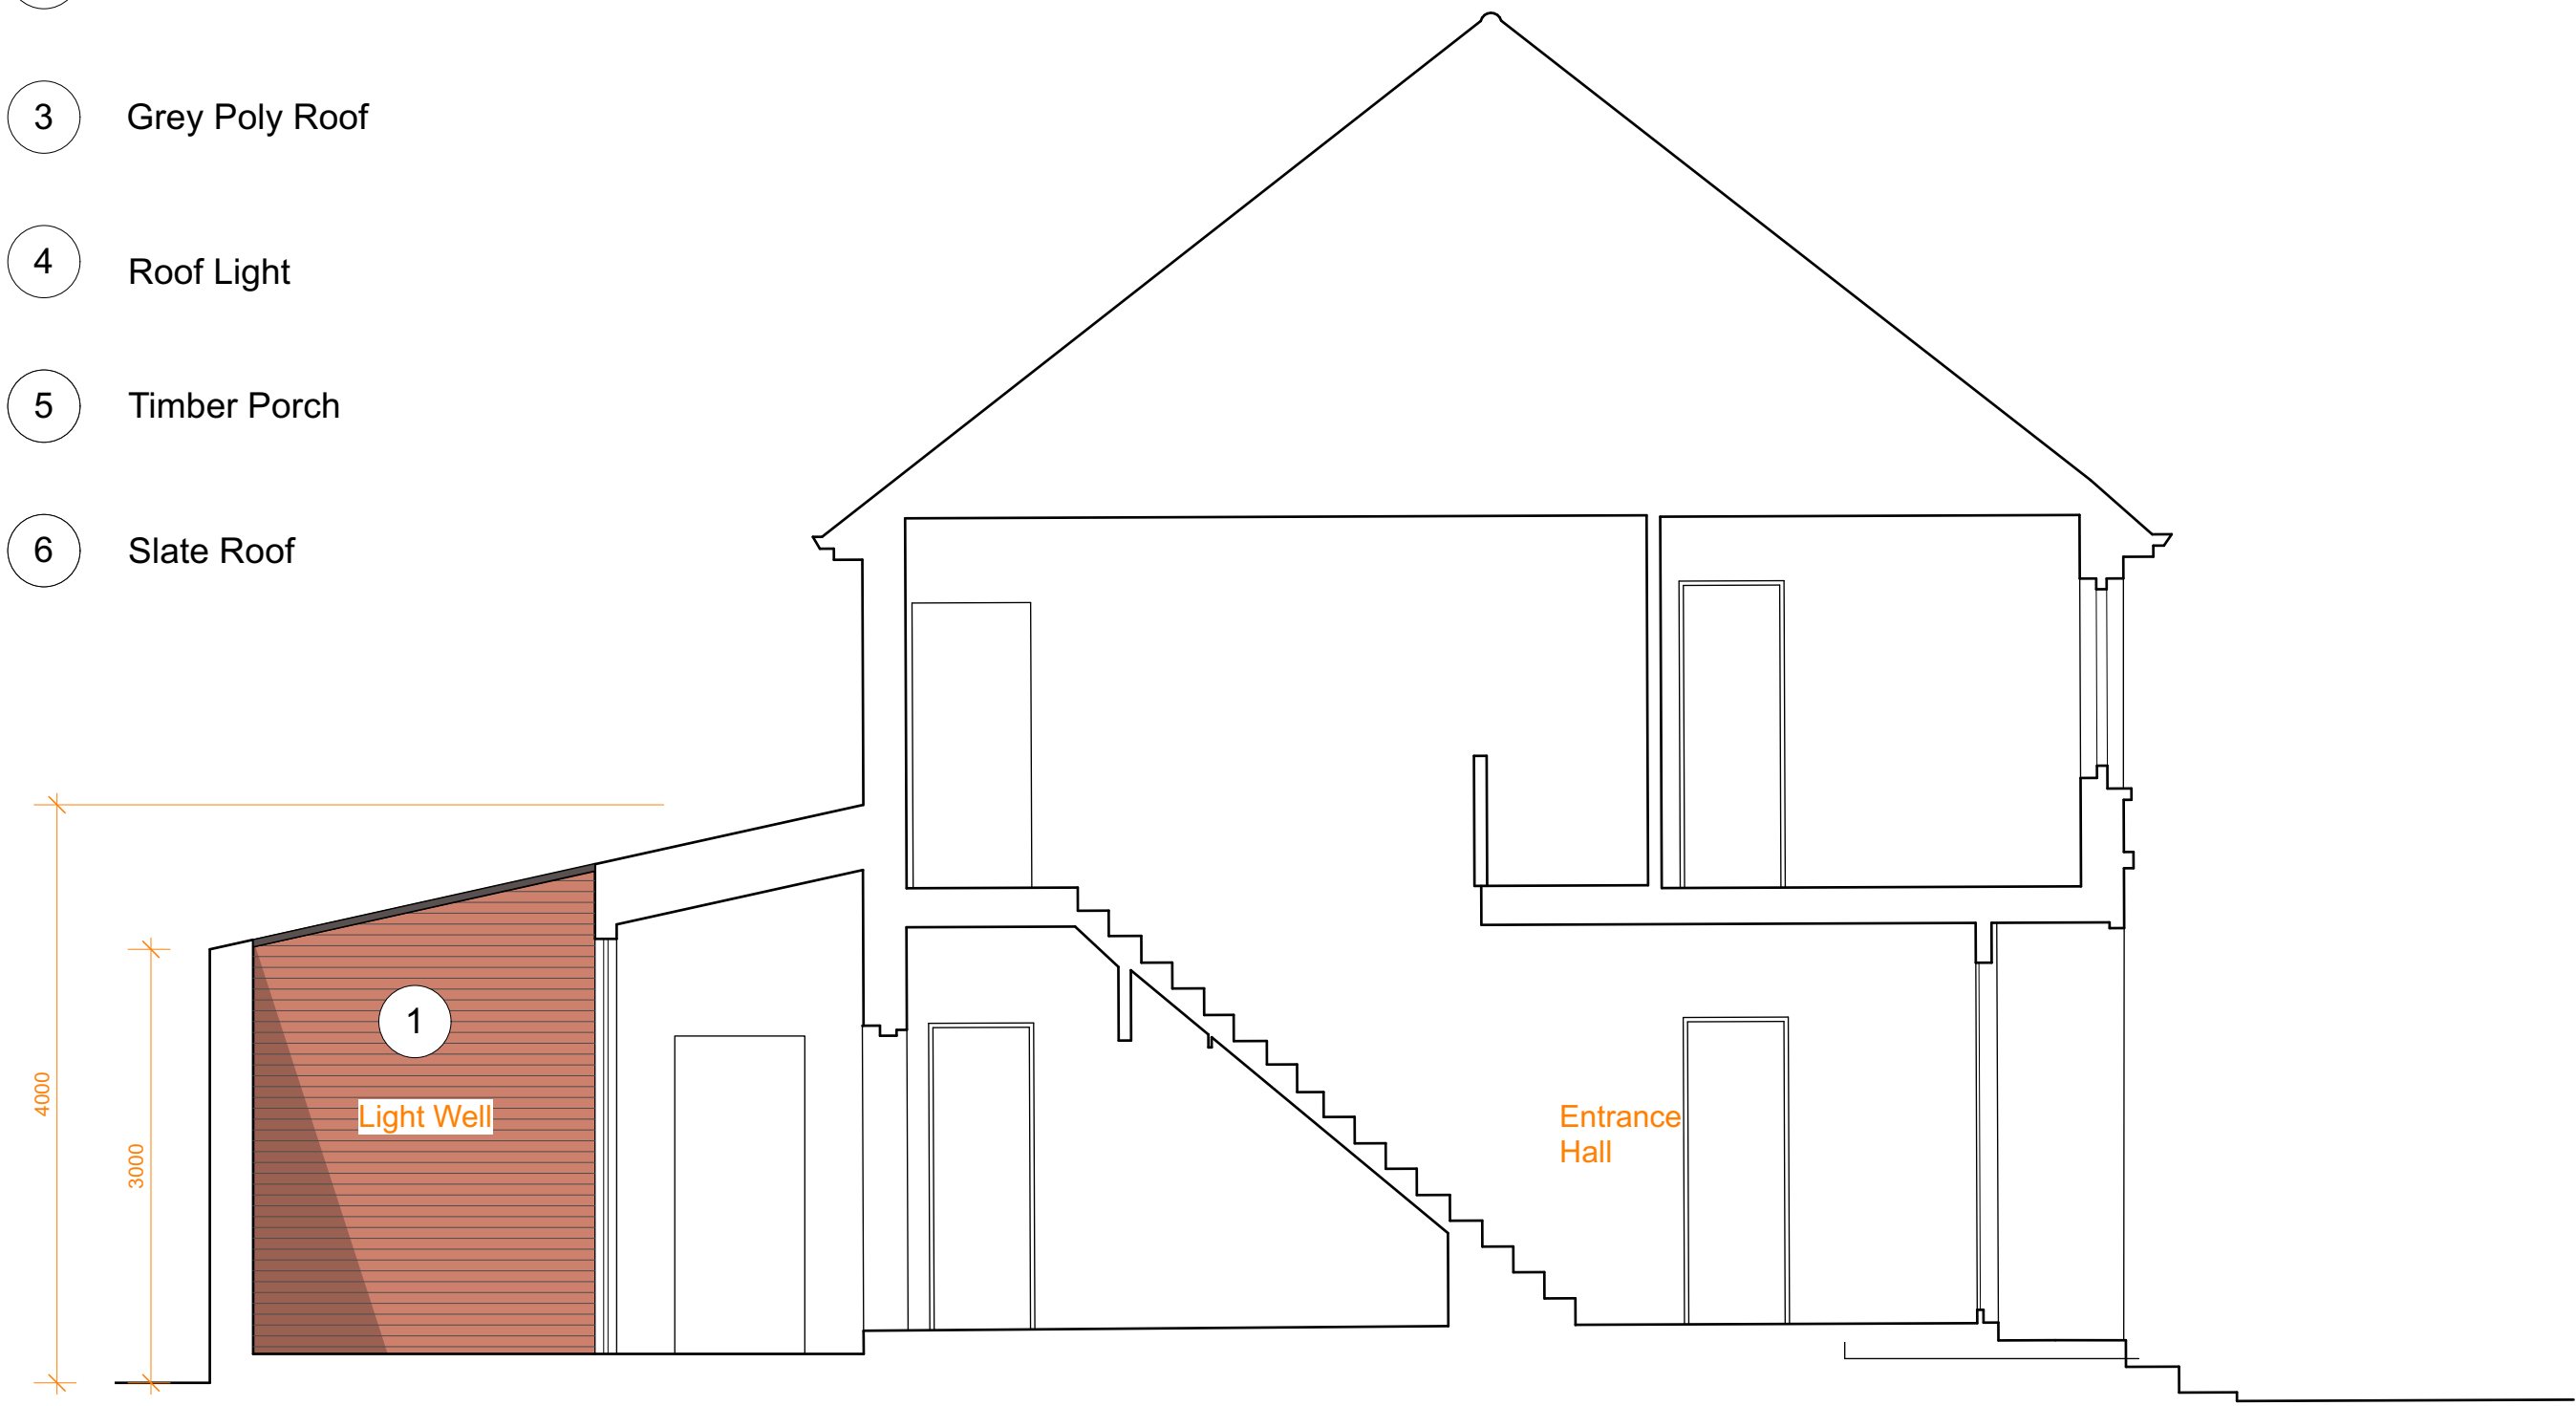


PROPOSED SECTION A-A

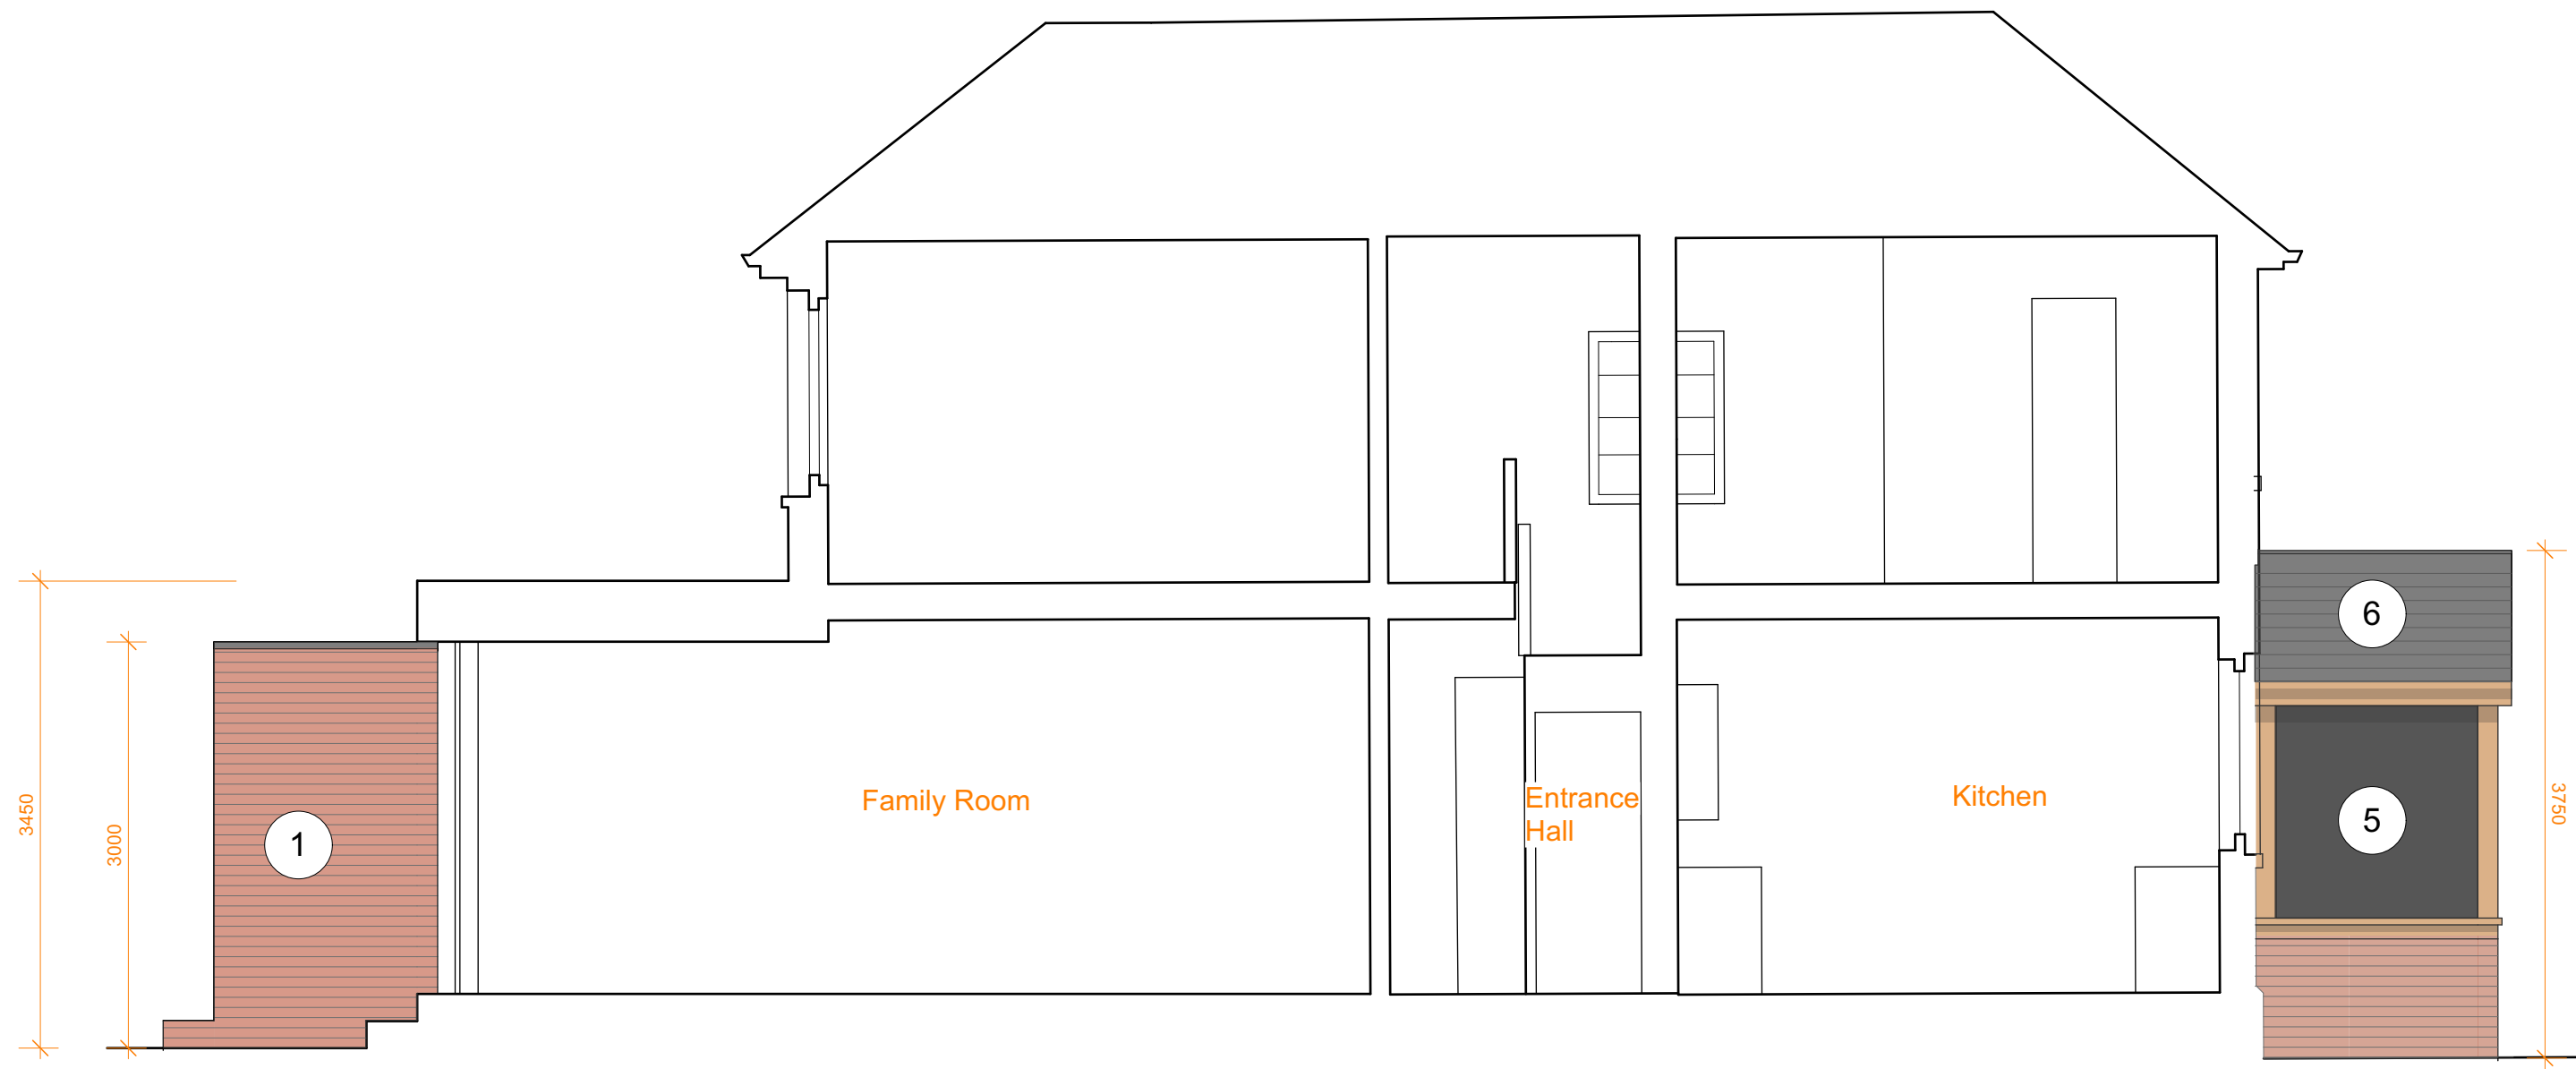

PROPOSED SECTION C-C



PROPOSED SECTION B-B

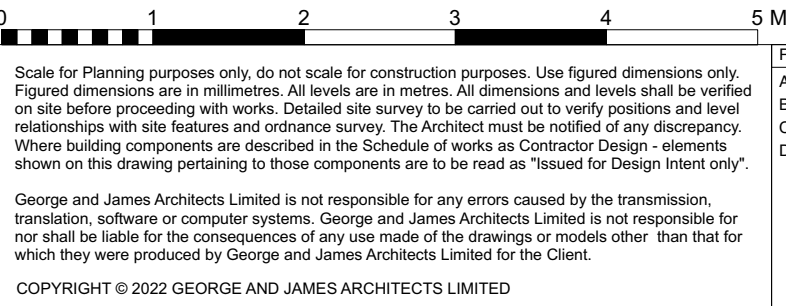

Revision	Date	Issue Note
A	22/03/2023	Draft Planning
B	11/04/2023	Planning amendment
C	26/01/2024	Draft Planning Resubmission
D	30/01/2024	Planning submission

PLANNING

GEORGE & JAMES
ARCHITECTS

www.georgeandjames.co.uk

The Workshop
Ingram's Green Lane
Midhurst, GU29 0LJ
01730 887 287
architects@georgeandjames.co.uk

G&J PROJECT NO:
ID317

134 Park Road, Chandler's Ford, Eastleigh,
SO531HQ
Proposed Sections

ID317_PR300 Rev.D

SCALE: 1:50 at A1