


Key:

APPLICATION BOUNDARY
Area - 3,838 m² 0.94 acres

LANDLORD BOUNDARY

Site Address:

Hedge End Retail Park,
Charles Watts Way,
Hedge End,
Southampton,
SO30 4RT

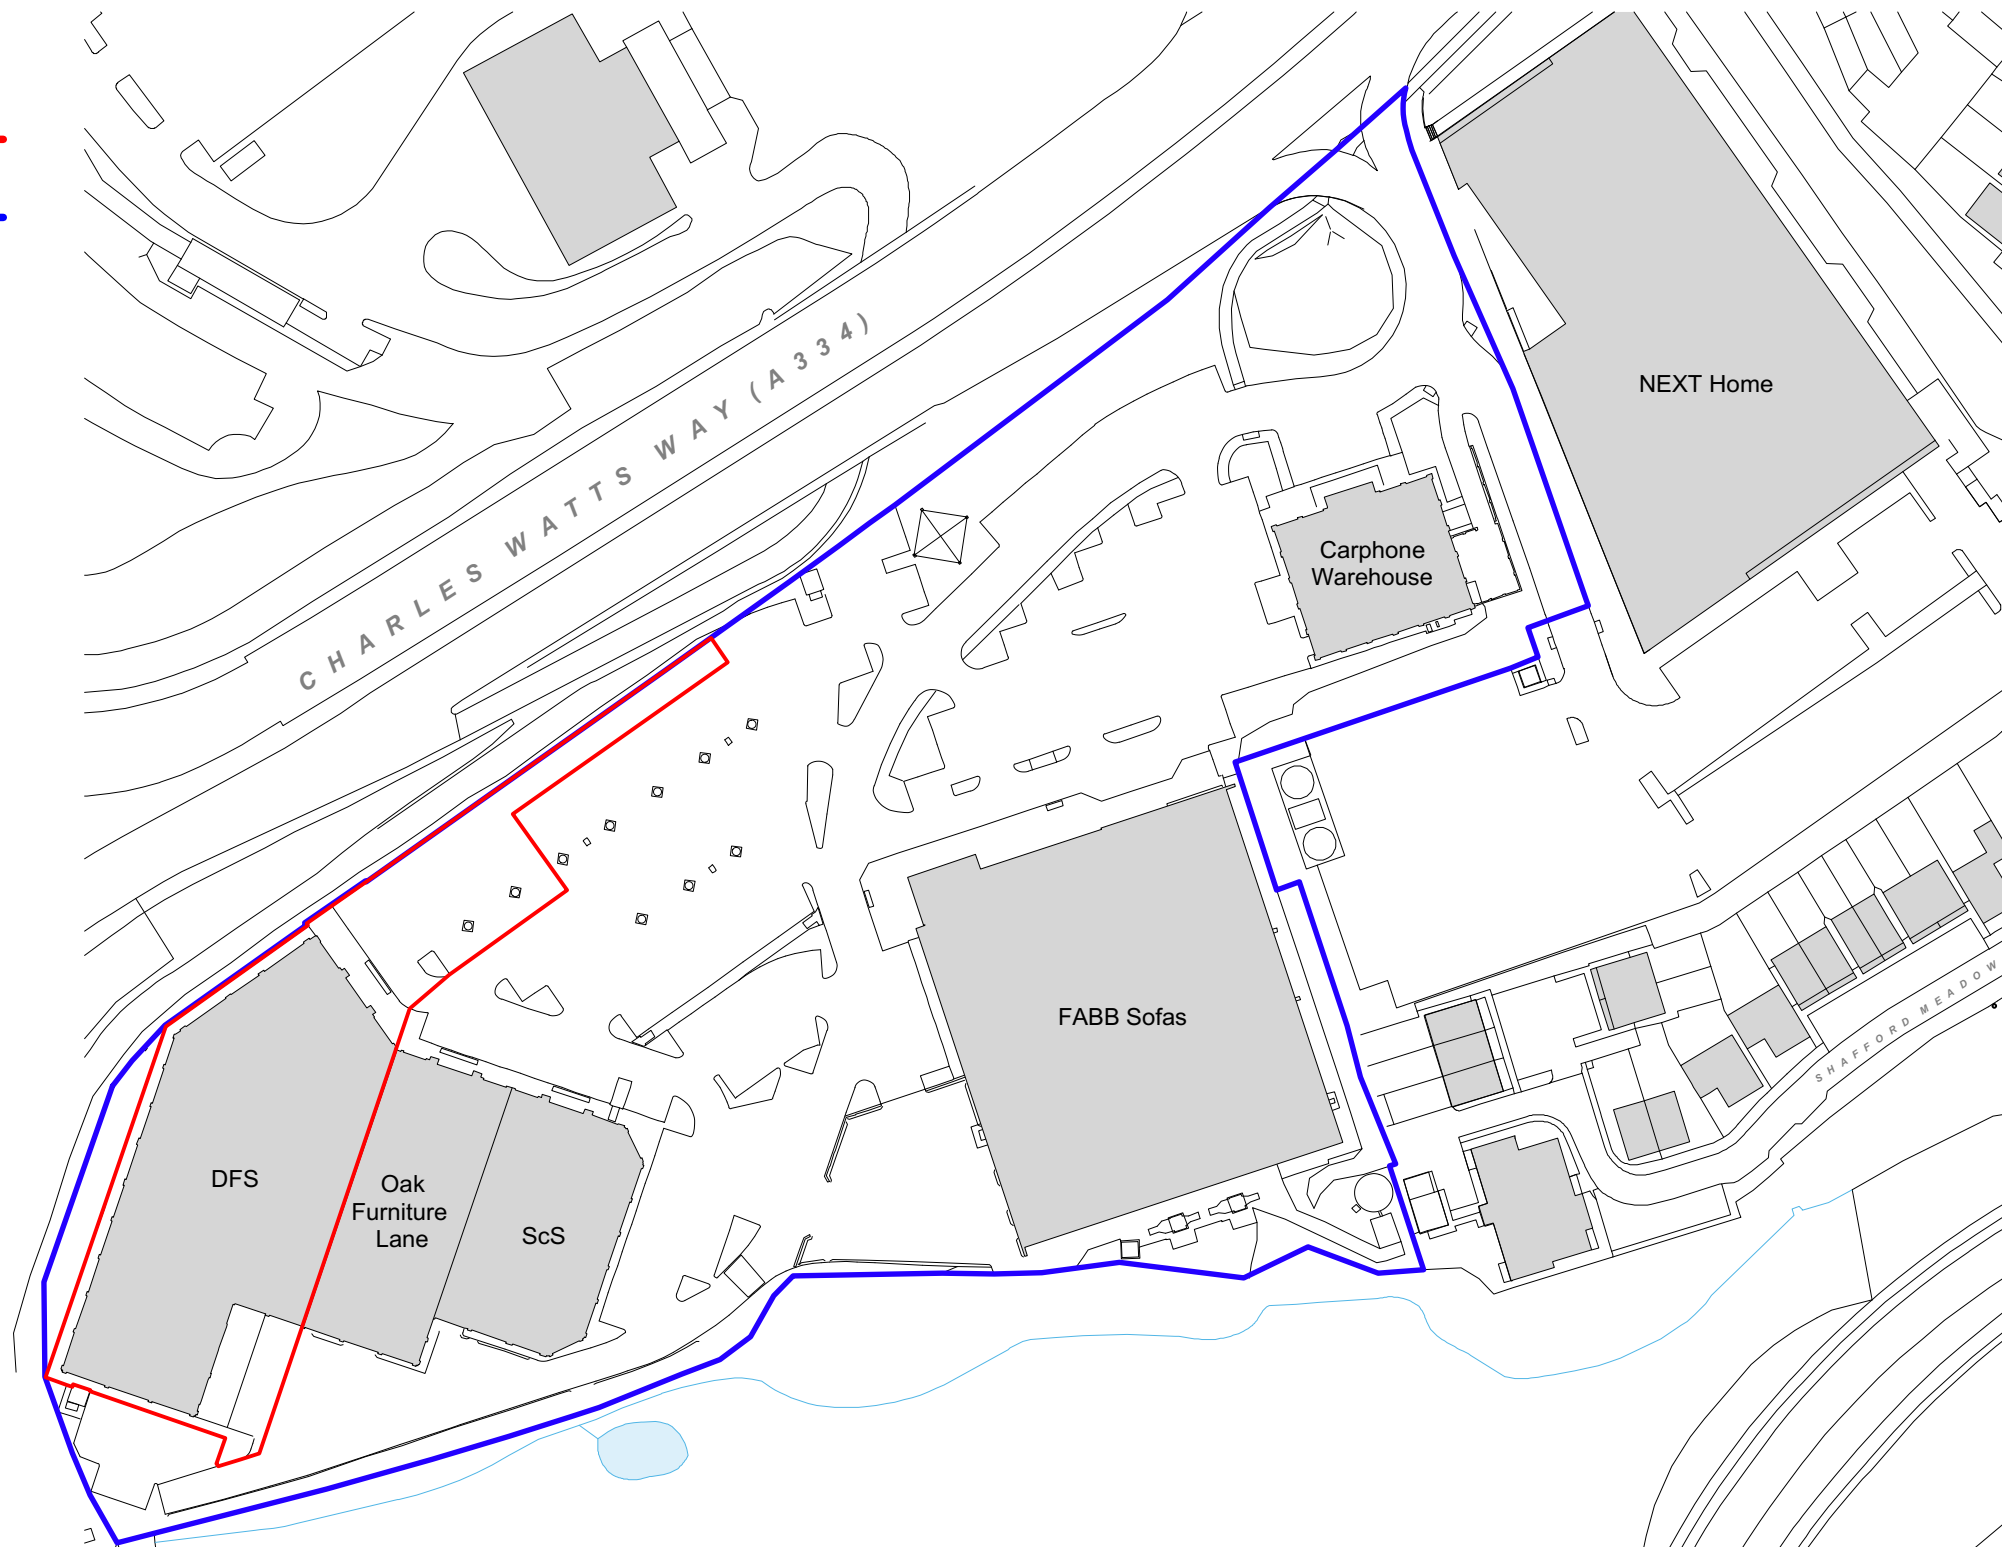

Ordnance Survey (c) Crown Copyright 2015. All rights reserved. Licence number 100022432

0 25 50 75 100 M

Scale 1:1250 @A4



Kendall Kingscott

Chartered Architects
Chartered Building Surveyors
Interior Designers
CDM Services

Glentworth Court, Lime Kiln Close
Stoke Gifford, Bristol BS34 8SR
+44 (0)117 931 2062
www.kendallkingscott.co.uk

Project
Southampton, Hedge End Retail Park
Former DFS

Client
Aldi Stores Ltd

Scale Paper Size Filename
1:1250 ISO A3 200698 - Planning (Site) v2019.vwx

© Copyright Do not scale this drawing

P3 28/07/2021 MS MW Application boundary adjusted due to DFS.
P2 21/06/21 JKCMW Landlord boundary updated in line with Title HP332921
P1 08/06/21 JKCMW Drawing Issue

Rev Date By Ap Note

Drawing Title
Site Location Plan

Project Number	Drawing Number	Revision
200698-1000		P3

Date	Drawn	Checked	Purpose/Status
08/06/21	JKC	MW	PLANNING

Only to be used on the site for which designed. The electronic transmission of designs/information contained in this drawing is carried out entirely at the User's risk and Kendall Kingscott Ltd. will have no liability for any errors or inaccuracies arising therefrom. The production of amended or updated information from the said designs/information by the User is entirely the responsibility of the User and Kendall Kingscott Ltd. shall have no responsibility in respect thereof whatsoever.