
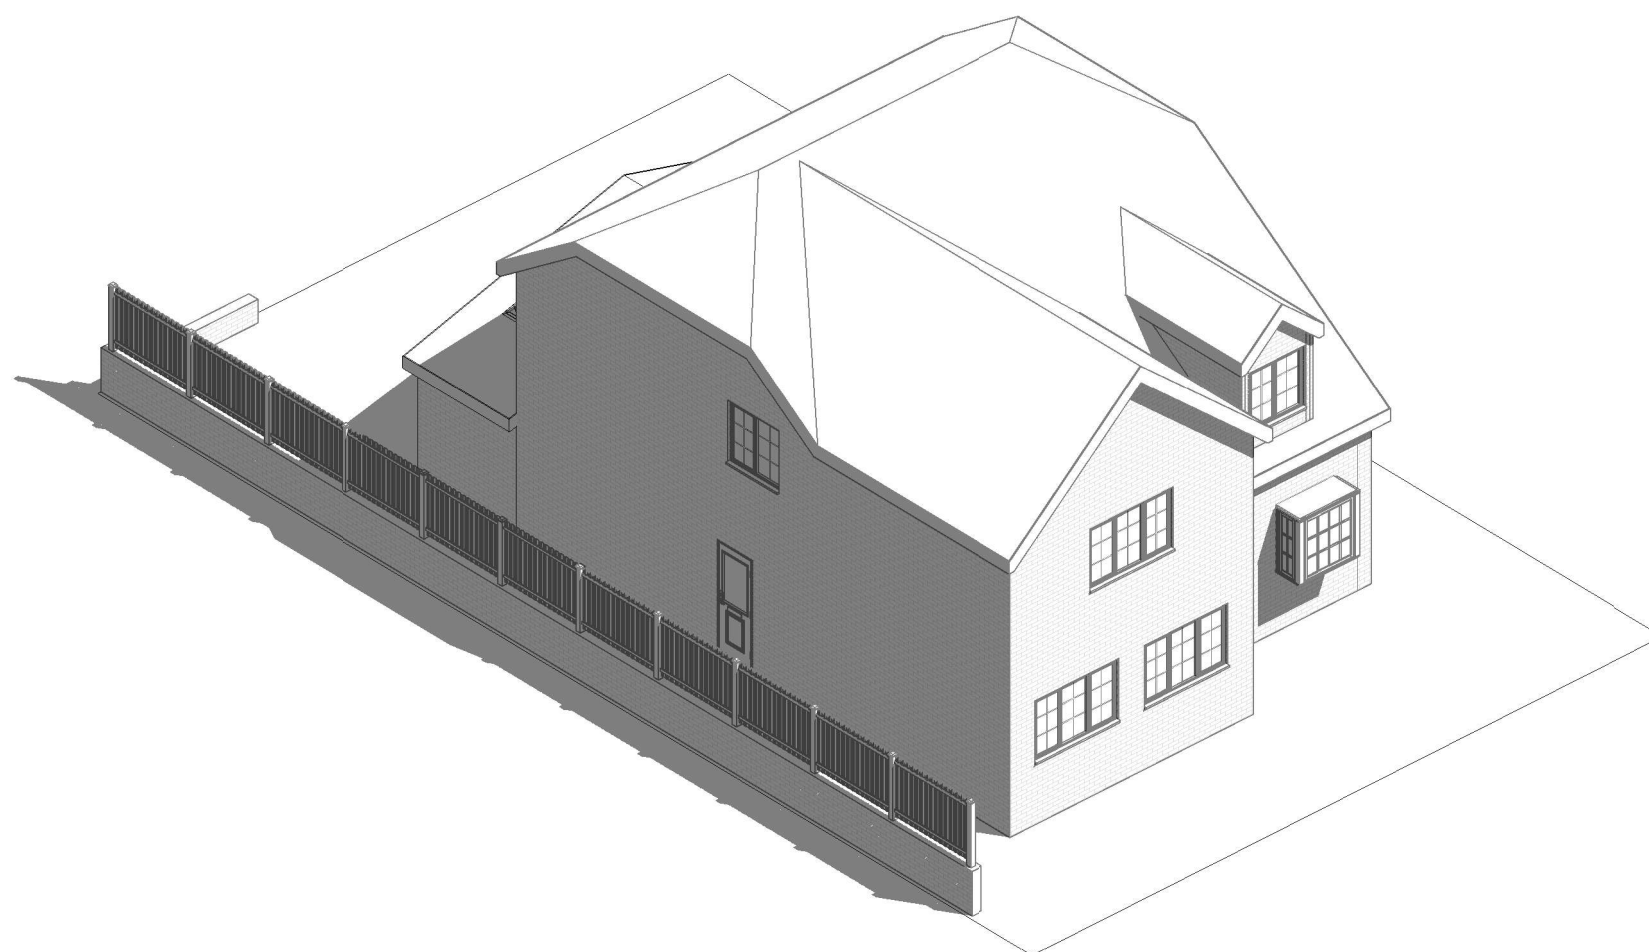


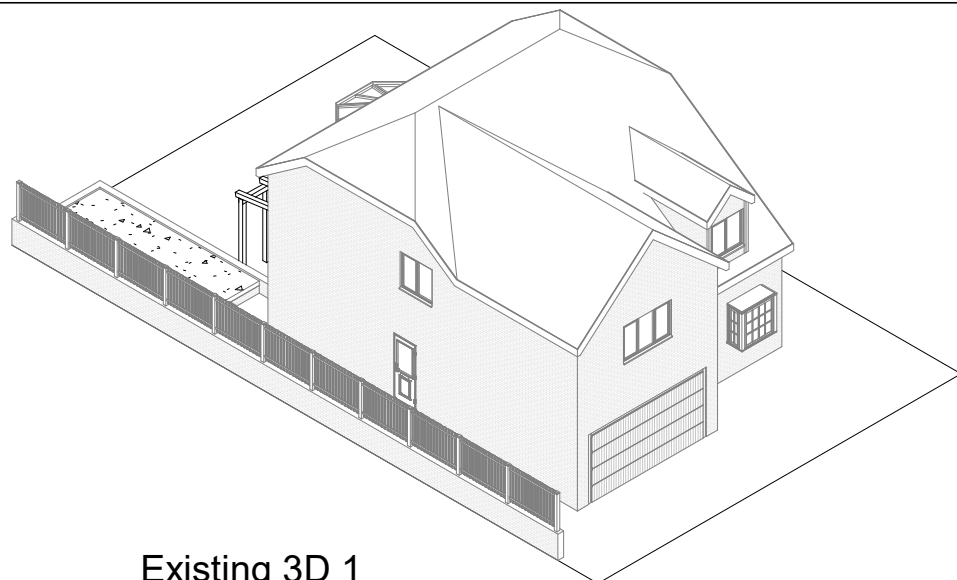

1:500		50
1:200		20
1:100		10
1:50		5

All measurement to be checked on site prior to any commenment

Parkers Design Limited - The Studio @ 90, PO9 2PR

www.pexd.co.uk - info@parkersdesign.com - 07776 008822

PROJECT	1 The Bartons Netley Firs Road SO30 4AZ	CLIENT				Amos	
		Date	Issue Date		Scale (@ A3)		
SHEET	3D 1	Drawn by	SW	DRAWING NUMBER		REV	
		Checked by	SR	P 5			