



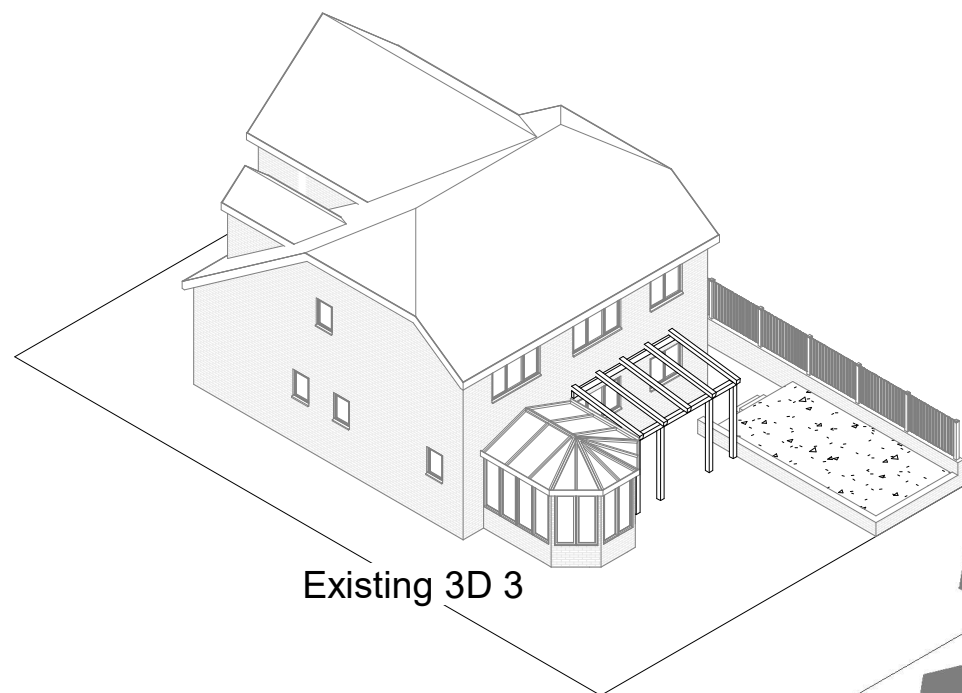

Existing 3D 3

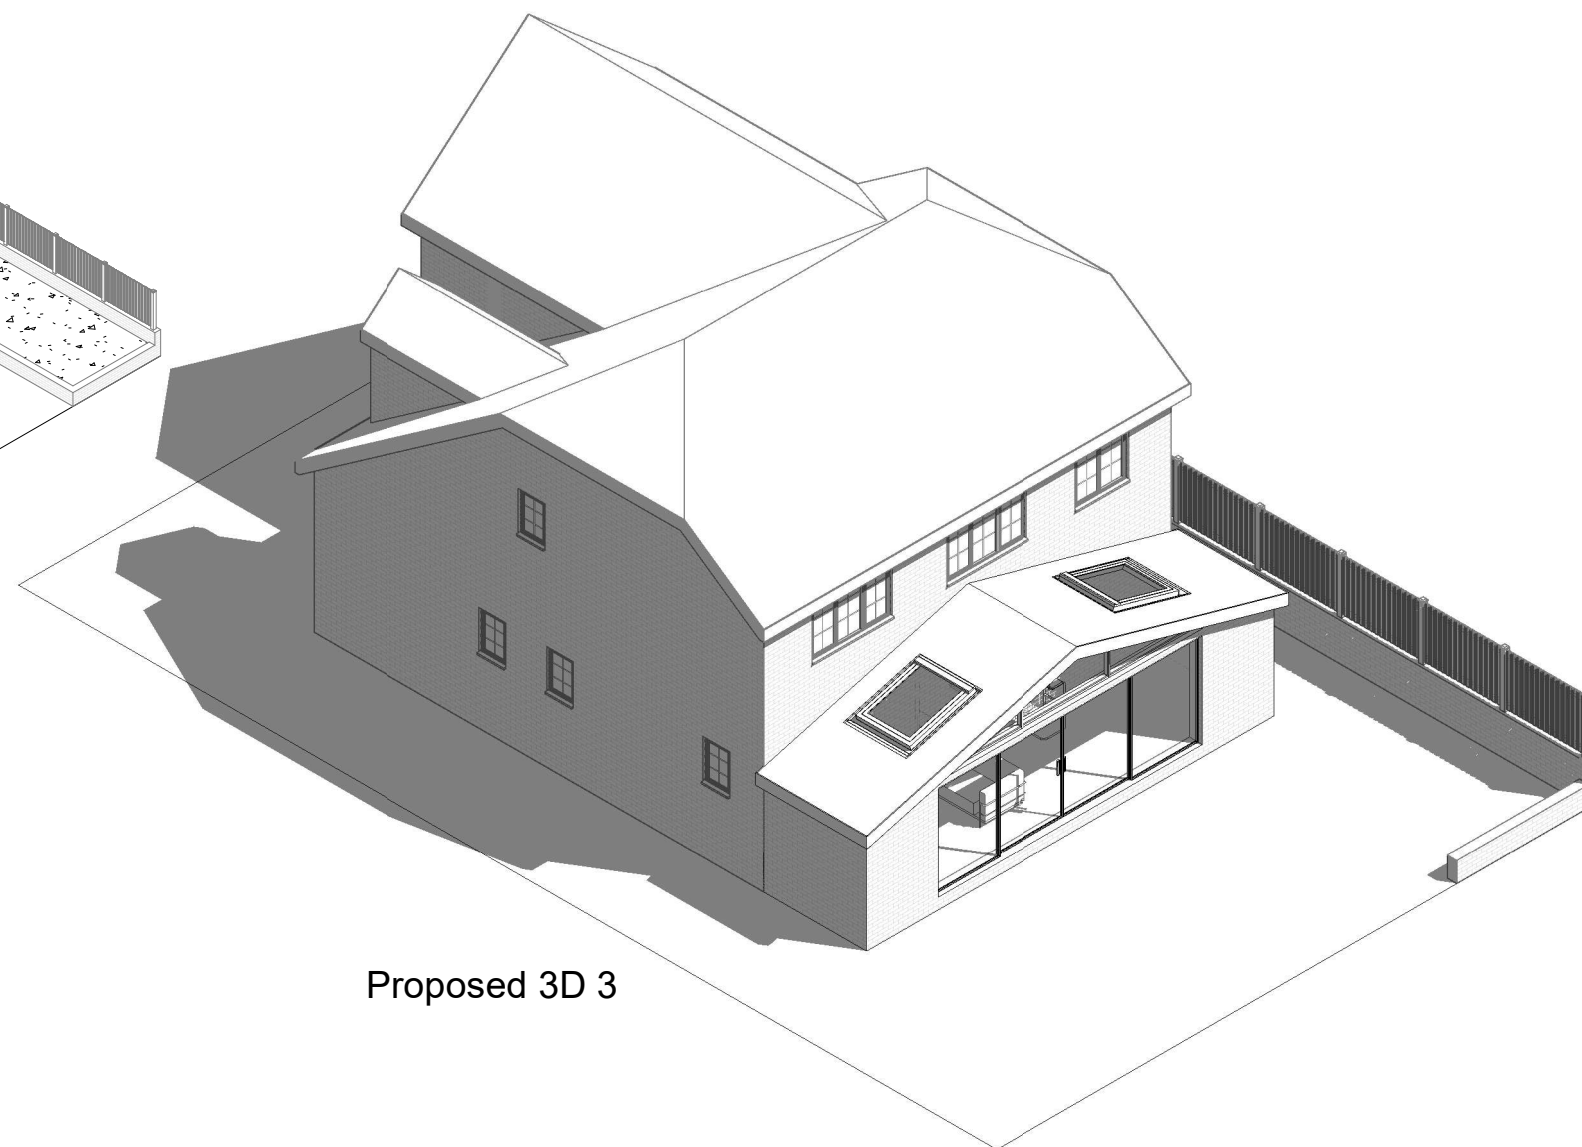

Proposed 3D 3



1:500		50
1:200		20
1:100		10
1:50		5

All measurement to be checked on site prior to any commenment

Parkers Design Limited - The Studio @ 90, PO9 2PR

www.pexd.co.uk - info@parkersdesign.com - 07776 008822

PROJECT	1 The Bartons Netley Firs Road SO30 4AZ		CLIENT Amos	
	SHEET 3D 3		Date	Issue Date
			Scale (@ A3)	
			Drawn by Checked by	SW SR
		DRAWING NUMBER P 7		REV