



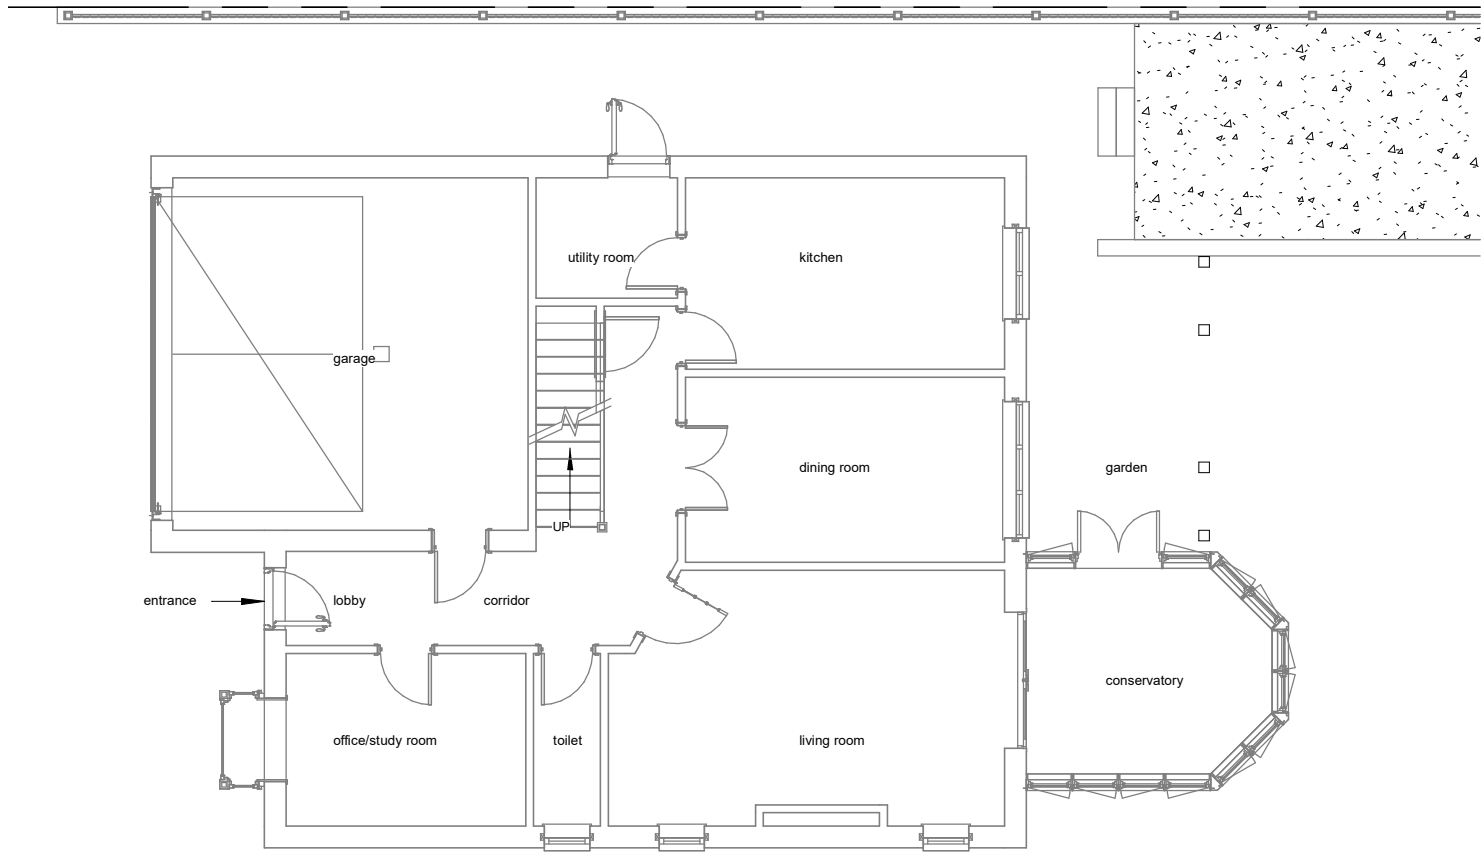

Existing Ground Floor

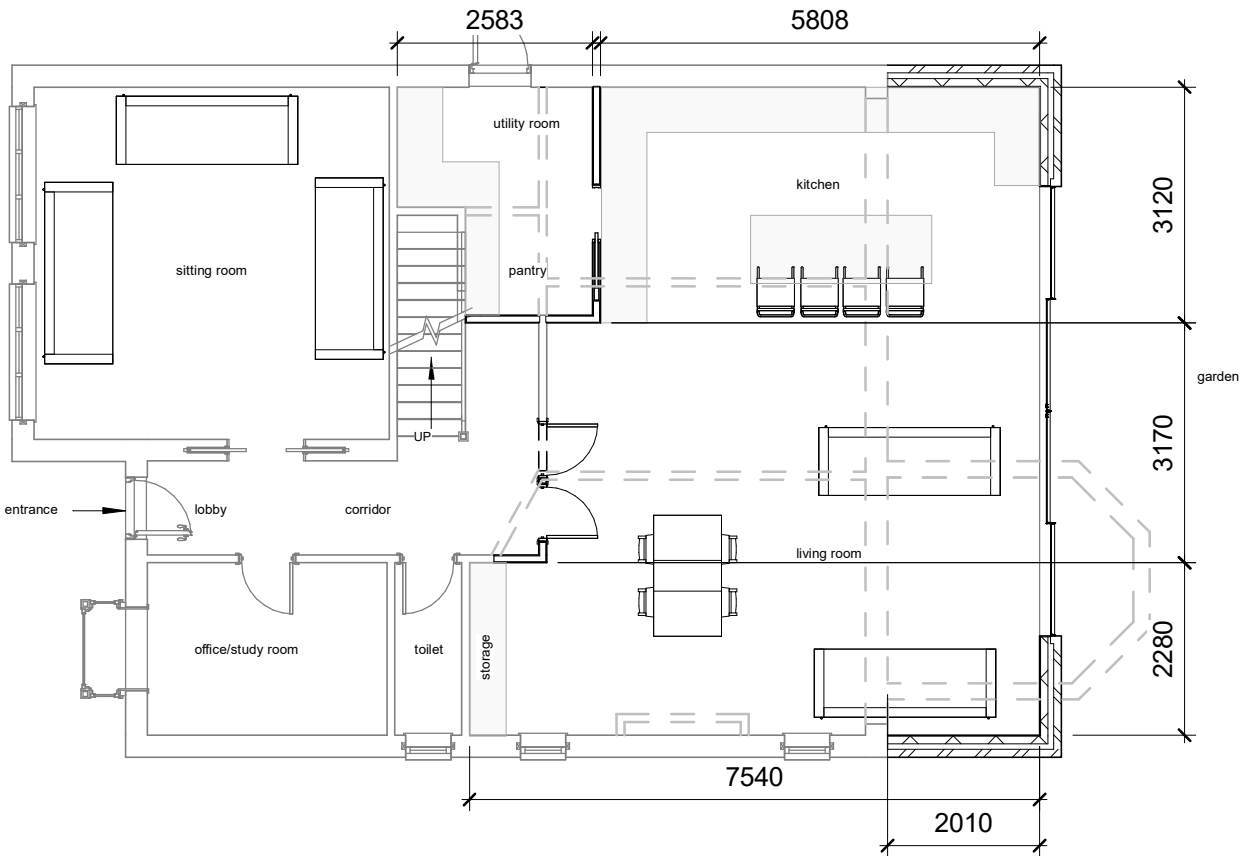

Proposed Ground Floor



1:500		50
1:200		20
1:100		10
1:50		5

All measurement to be checked on site prior to any commenment

| Parkers Design Limited - The Studio @ 90, PO9 2PR | | www.pexd.co.uk - info@parkersdesign.com - 07776 008822 |

PROJECT	1 The Bartons Netley Firs Road SO30 4AZ		CLIENT Amos	
	SHEET Ground Floor		Date	Issue Date
			Scale (@ A3)	1 : 100
			Drawn by SW	DRAWING NUMBER P 1
		Checked by SR	REV	