

Hamble Paddle



Proposed Container Elevations

1:50 @ A1

Master plan
NTS @ A1


Key

- New containers
- Existing concrete slab
- New timber decking area
- Demised area

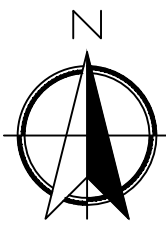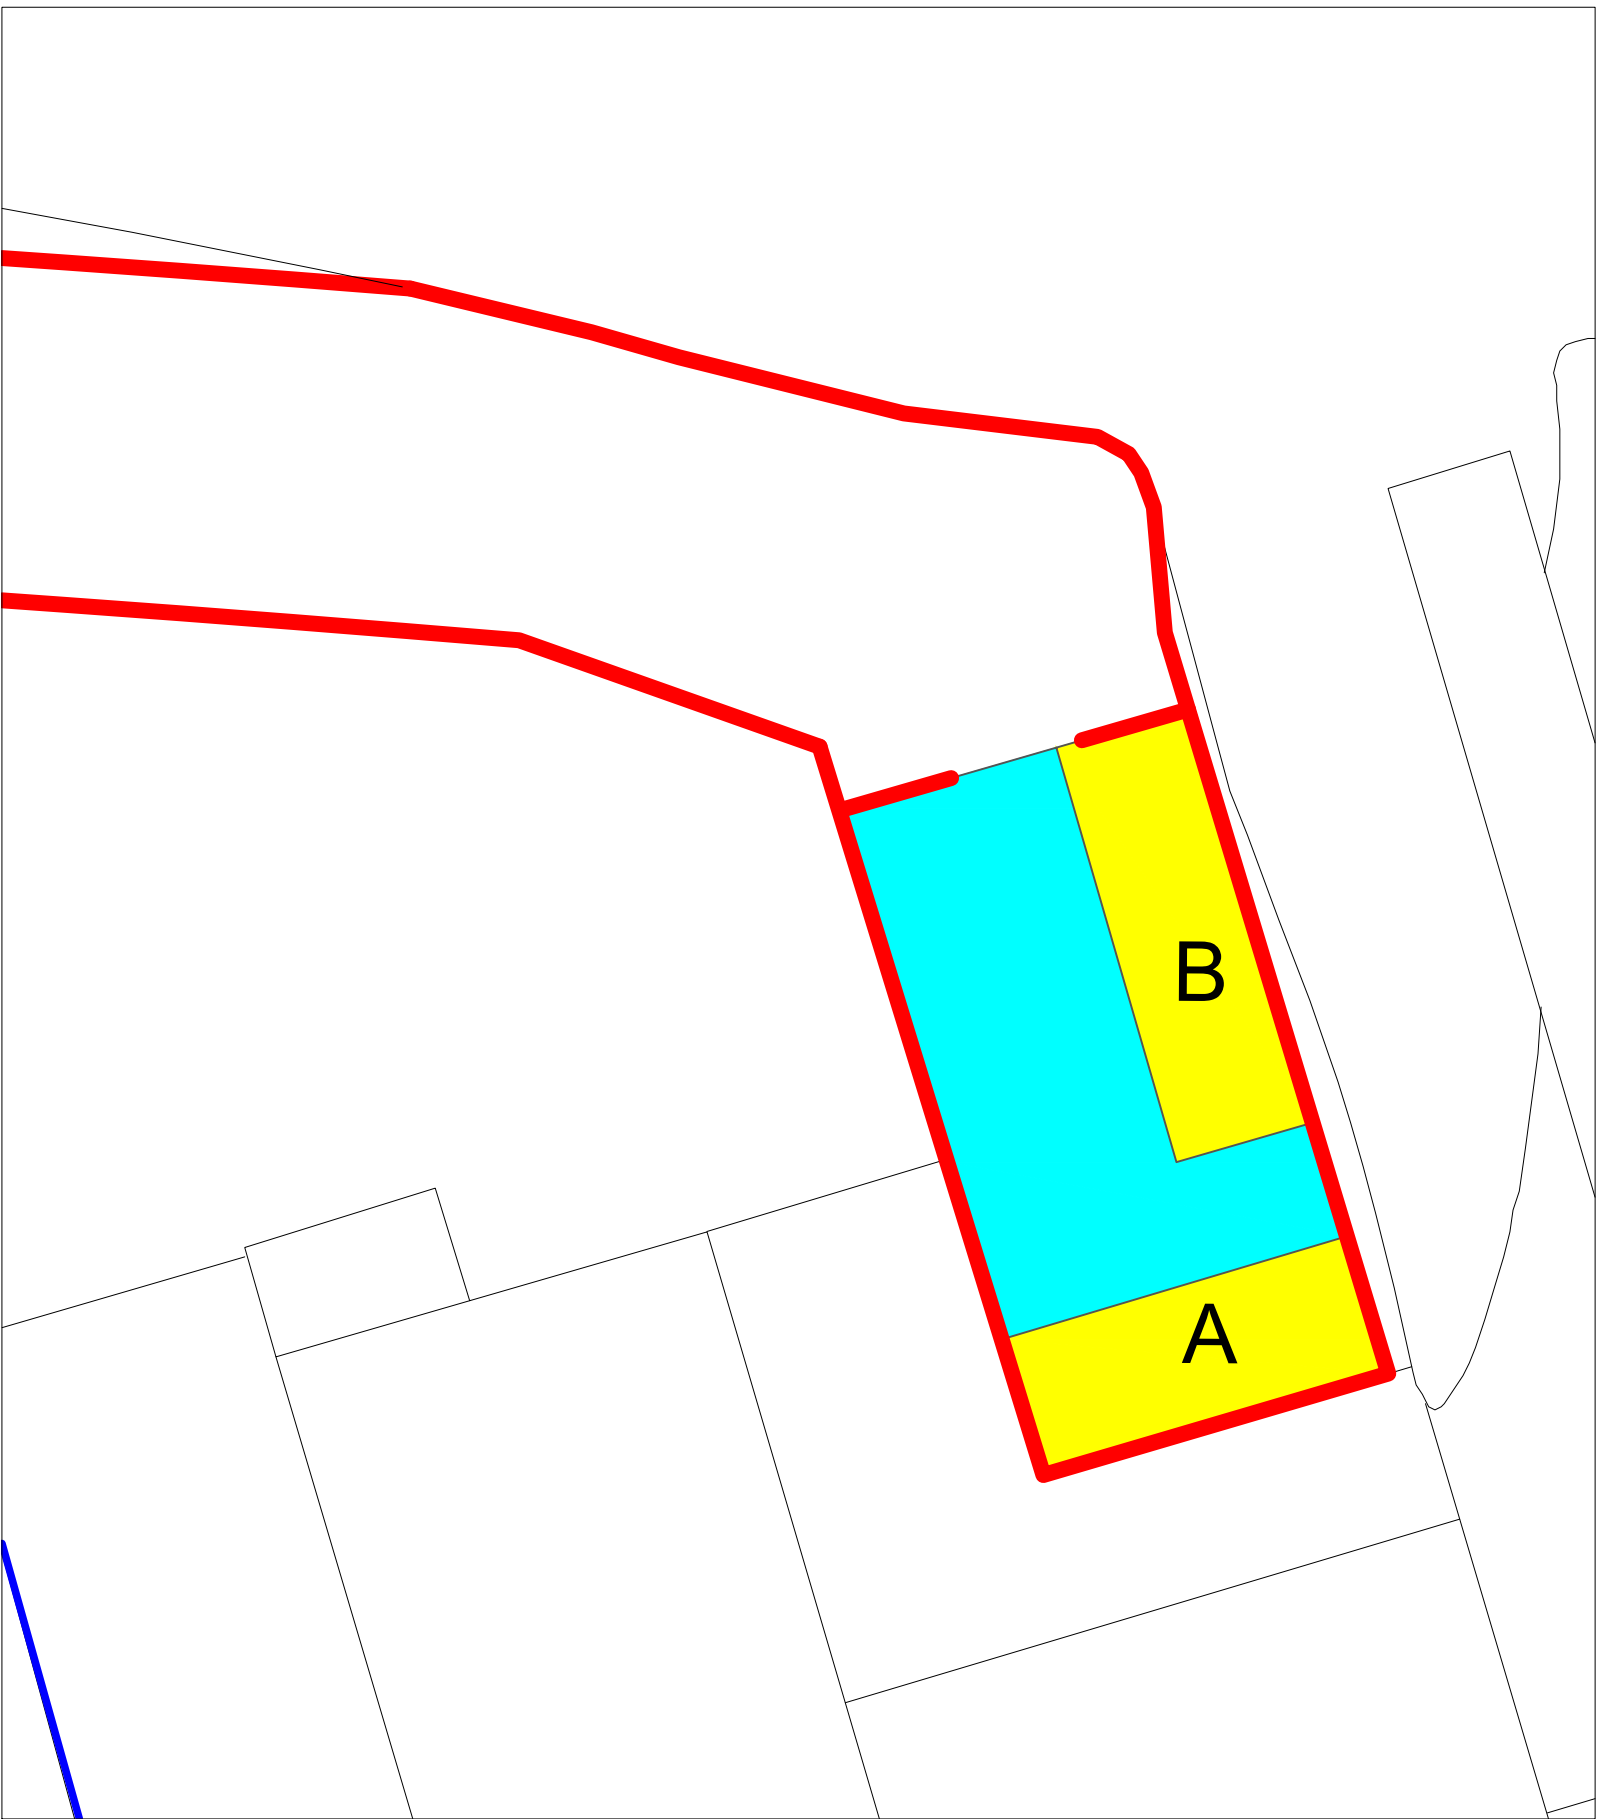


- NOTES
- No dimensions are to be scaled from this drawing except for planning purposes.
 - All dimensions are in millimeters unless stated otherwise.
 - All dimensions must be checked onsite by the Contractor prior to the commencement of any fabrication or building works.
 - This drawing is copyright protected and remains the property of Savills (UK) Limited. It may not be copied or disclosed to any third party for any purpose except as authorised in writing by Savills (UK) Limited.
 - Any error or omission is to be reported to Savills (UK) Limited. If in doubt ask. This drawing is to be read in conjunction with all the relevant Architects and/or specialist drawings or documents and any discrepancy or variation is to be notified to Savills (UK) Limited before any works commence.
 - Site Location Plans are prepared from the Ordnance Survey Map with the sanction of the Controller of H.M. Stationery Office. Crown Copyright Reserved.

Container A - Proposed Elevations

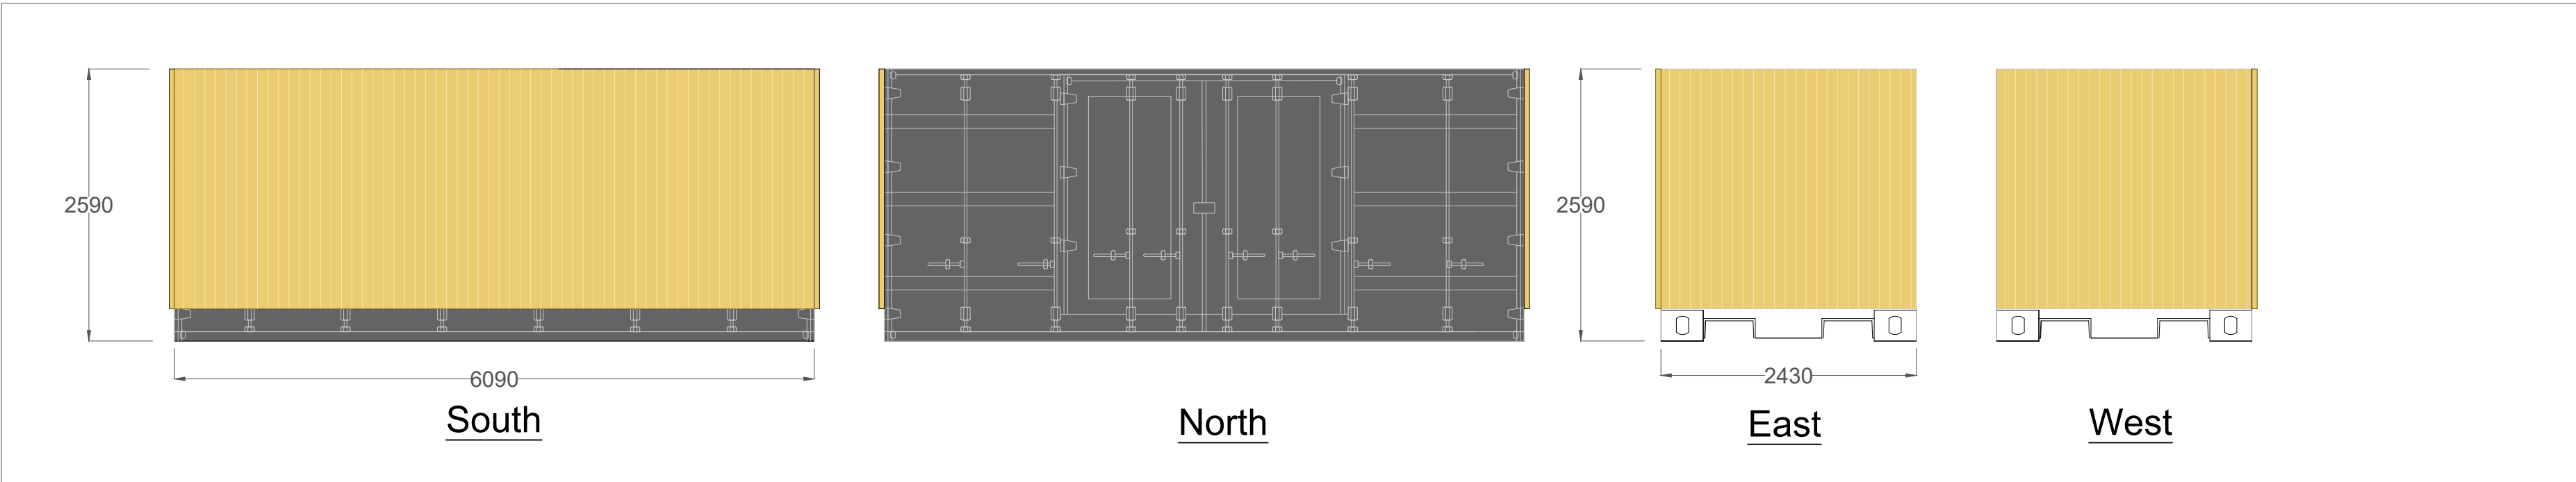

Container B - Proposed Elevations

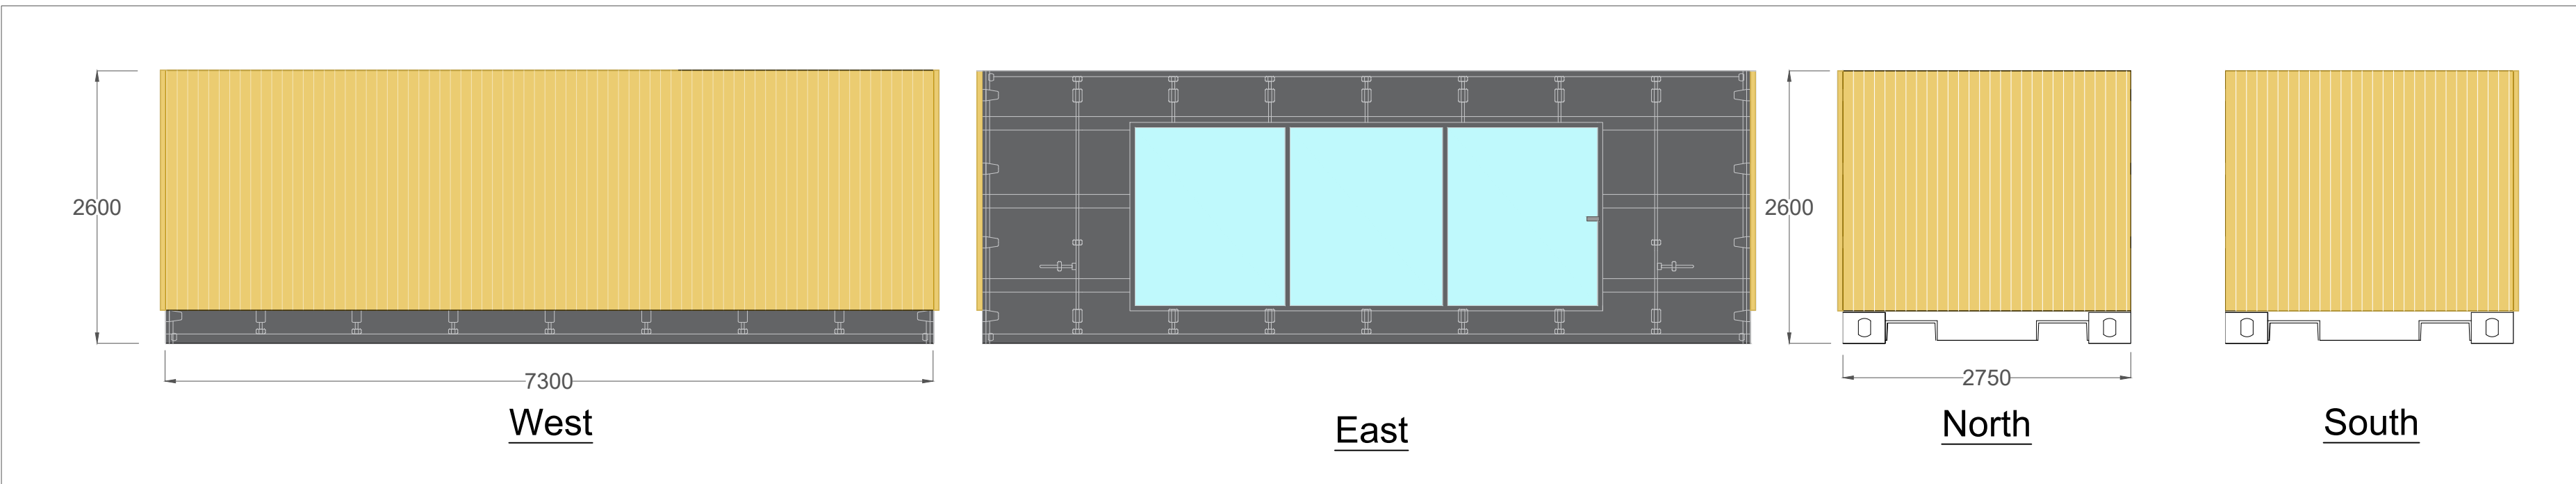

REVISION	DATE	VARIATION
A	24/01/24	Changes made to Container B elevations

Savills (UK) Ltd
Mountbatten House
1 Grosvenor Square
Southampton
SO15 2BZ
Tel: +44 (0)23 8071 3900
www.savills.com

CLIENT NAME	
MR TOM SELF	
PROJECT NAME	
HAMBLE PADDLE	
ADDRESS	PROJECT NUMBER
SATCHELL LANE,	659027
HAMBLE-LE-RICE	DRAWING NUMBER
SO31 4HQ	004
	DATE
	23 JAN 2024
	REVISION
	A
DRAWING TITLE	
PROPOSED CONTAINER ELEVATIONS	
DRAWING STATUS	
PLANNING	
DWG REFERENCE	
E:\Bldg_Consultancy\Clients\01 General Clients\MercuryMarina\DWG	
SCALE	DRAWN BY
1:50 @ A1	AS
	CHECKED BY
	DB