

HAMBLE PADDLE

Location Plan


1:1250 @ A1



- NOTES
1. No dimensions are to be scaled from this drawing except for planning purposes.
 2. All dimensions are in millimeters unless stated otherwise.
 3. All dimensions must be checked onsite by the Contractor prior to the commencement of any fabrication or building works.
 4. This drawing is copyright protected and remains the property of Savills (UK) Limited. It may not be copied or disclosed to any third party for any purpose except as authorised in writing by Savills (UK) Limited.
 5. Any error or omission is to be reported to Savills (UK) Limited. If in doubt ask. This drawing is to be read in conjunction with all the relevant Architects and/or specialist drawings or documents and any discrepancy or variation is to be notified to Savills (UK) Limited before any works commence.
 6. Site Location Plans are prepared from the Ordnance Survey Map with the sanction of the Controller of H.M. Stationery Office. Crown Copyright Reserved.



Ordnance Survey, (c) Crown Copyright 2023. All rights reserved. Licence number 100022432

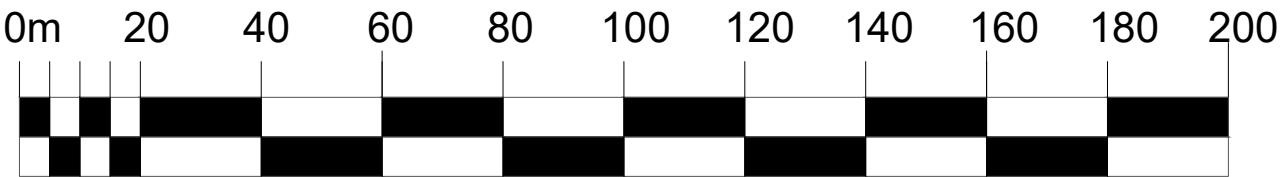

Scale bar

1:1250@A3

REVISION	DATE	VARIATION
A	24/01/24	Demise boundary updated in accordance with client requirements



Savills (UK) Ltd
Mountbatten House
1 Grosvenor Square
Southampton
SO15 2BZ
Tel: +44 (0)23 8071 3900
www.savills.com



CLIENT NAME		
MR TOM SELF		
PROJECT NAME		
HAMBLE PADDLE		
ADDRESS SATCHELL LANE, HAMBLE-LE-RICE SO31 4HQ	PROJECT NUMBER 659027	
	DRAWING NUMBER 001	
	DATE 21 DEC 2023	
	REVISION	
DRAWING TITLE		
LOCATION PLAN		
DRAWING STATUS		
PLANNING		
DWG REFERENCE		
E:\Bldg_Consultancy\Clients\01 General Clients\MercuryMarina\DWG		
SCALE 1:1250 @ A1	DRAWN BY AS	CHECKED BY DB