



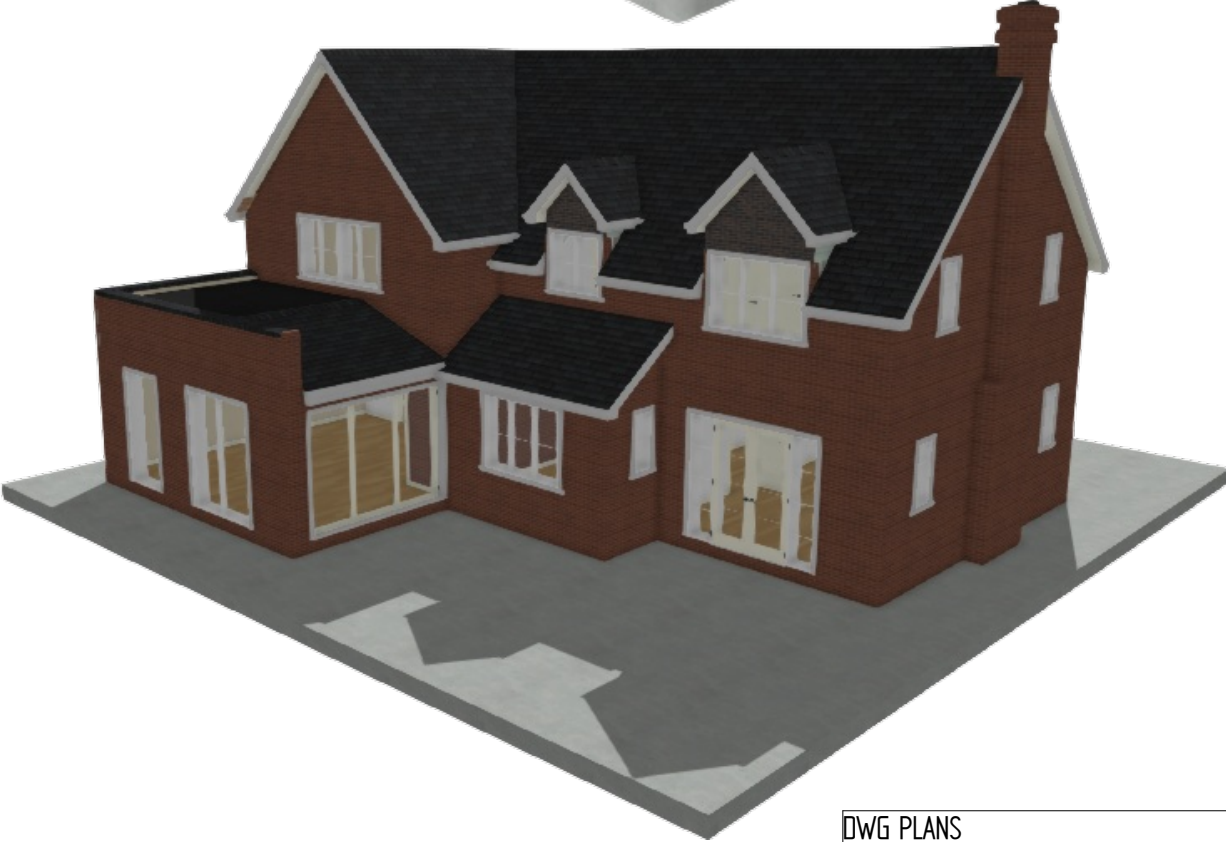

NOTES:
1) ALL DRAWINGS SUPPLIED BY DWG PLANS ARE TO BE USED FOR PLANNING PERMISSION PURPOSES ONLY AND NOT TO BE USED FOR BUILDING REGULATION PURPOSES.
2) THE CONTRACTOR, SUB-CONTRACTOR OR SUPPLIER IS TO CHECK ALL RELEVANT DIMENSIONS, LEVELS, EXISTING STRUCTURE AND MATERIALS PRIOR TO COMMENCING THE WORKS.
© THIS DRAWING IS COPYRIGHT AND MAY NOT BE COPIED, TRACED, ALTERED OR REPRODUCED WITHOUT WRITTEN PERMISSION FROM DWG PLANS.

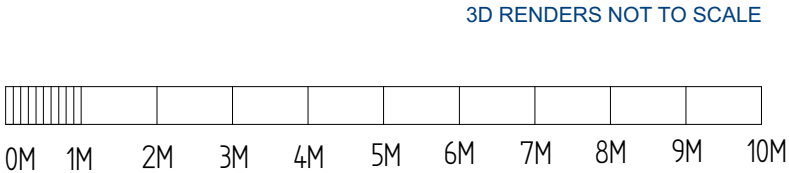

DWG PLANS			35 Cranmer Drive, Nursling, Southampton, SO16 0TD		
Mobile: 07851229345, Email: info@dwgplans.co.uk					
TITLE			Proposed renders		
DRAWN			4 Solent Meadows Hamble-le-Rice		
NAME			REV		
PRB			A		
DATE			24/01/2024		
UNLESS OTHERWISE SPECIFIED			DWG NO		
DIMENSIONS ARE IN MILLIMETERS			02978		
CLIENT: Mr & Mrs Goodhead			SHEET 1 of 1		
SCALE: 1:100 @ A3					