



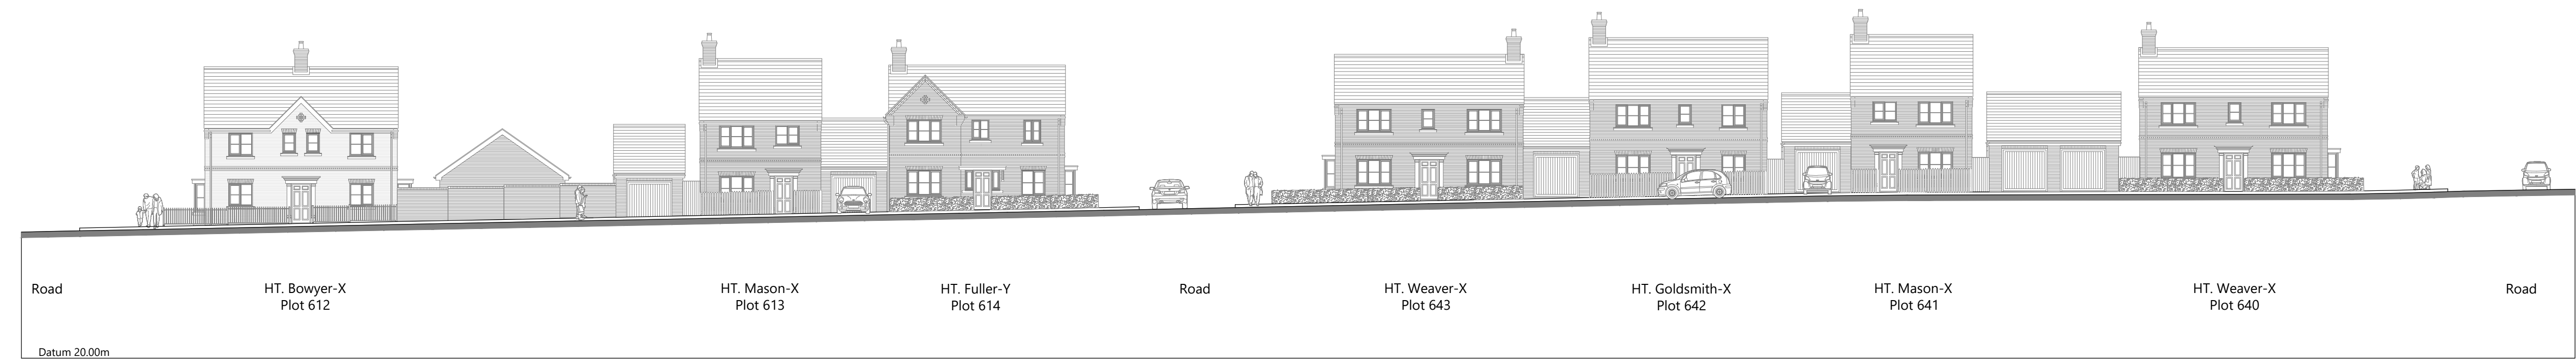


Street Elevation 26  
scale 1:200

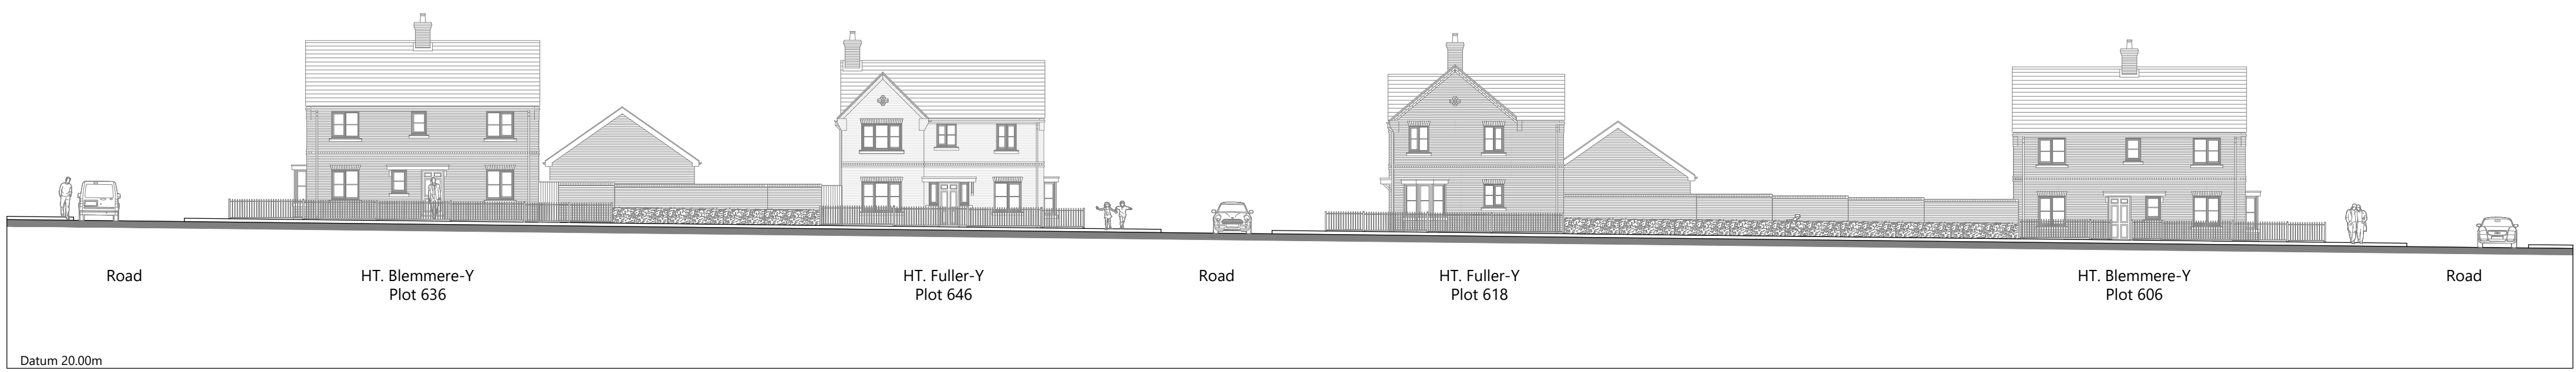

Street Elevation 27  
scale 1:200




Street Elevation 28  
scale 1:200

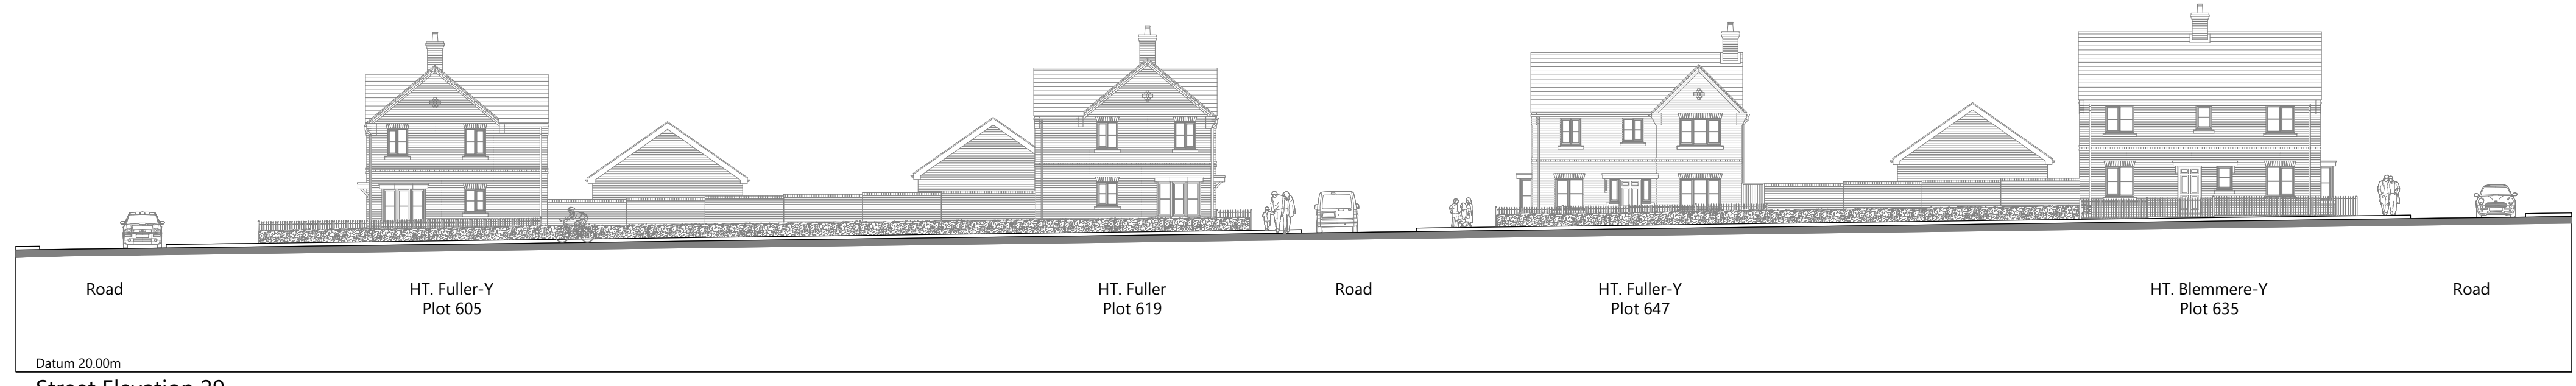

Street Elevation 29  
scale 1:200

## KEY PLAN 1:1000

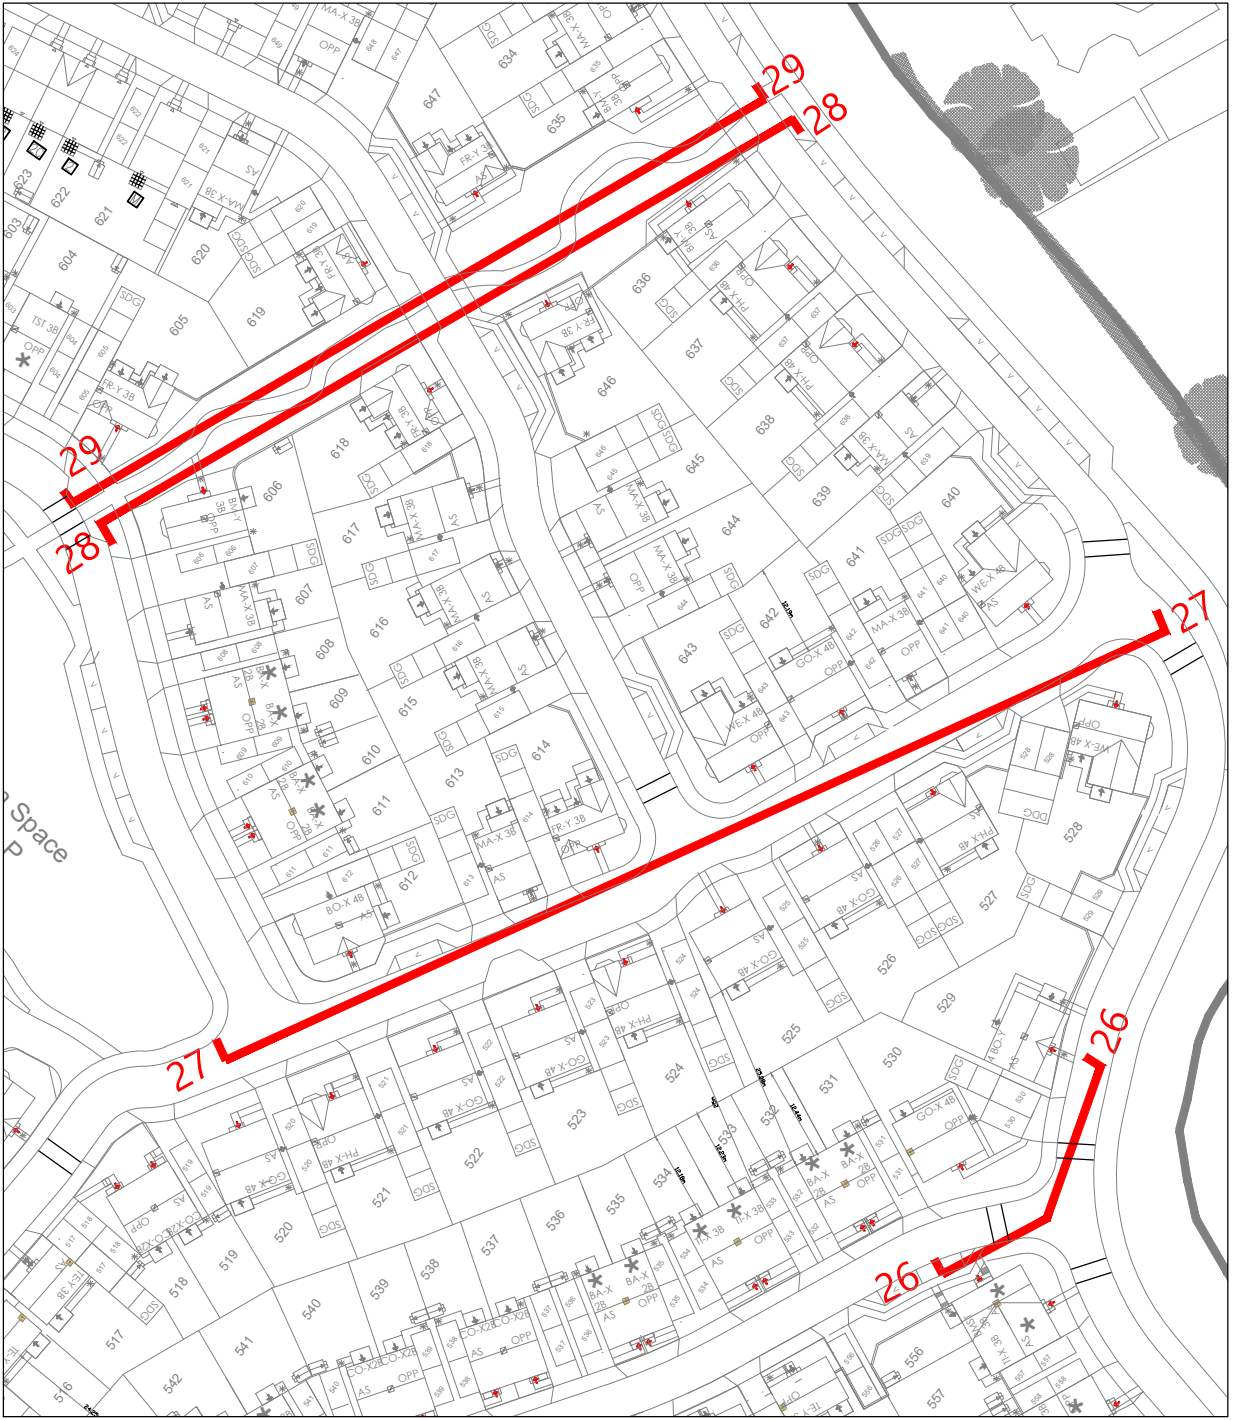

|                |                |     |                                                                       |          |     |    |
|----------------|----------------|-----|-----------------------------------------------------------------------|----------|-----|----|
| Romsey         | Portishead     | Rev | Description                                                           | Date     | Au  | Ch |
| T:01794 367703 | T:01275 407000 | A   | Planning Issue                                                        | 03.02.23 | ZC  |    |
| F:01794 367276 | F:01794 367276 | B   | Drawing updated in line with latest site layout. Issued for planning. | 15.01.24 | RJW |    |

www.thrivearchitects.co.uk

This drawing is the copyright of Thrive Architects Ltd ©. All rights reserved. Ordnance Survey Data © Crown Copyright. All rights reserved. Licence No. 100007359. Permission is granted to scale from this drawing for the purposes of **Local Authority Planning Approval only**. For all other purposes DO NOT scale from this drawing. Contractors, Sub-contractors and suppliers are to check all relevant dimensions and levels of the site and building before commencing any shop drawings or building work. Any discrepancies should be recorded to the Architect. Where applicable this drawing is to be read in conjunction with the Consultants' drawings.

|             |                           |         |                |
|-------------|---------------------------|---------|----------------|
| Project     | Boorley Gardens RM3       |         |                |
| Drawing     | Street Elevations Sheet 7 |         |                |
| Client      | Bellways Wessex           |         |                |
| Job no.     | BELL220612                | Date    | 22.12.22       |
| Dwg no.     | SE.07                     | Rev.    | B              |
| Author      | JF                        | Checked | RA             |
| Status      | PLANNING                  | Scale   | As Drawn at A1 |
| Client ref. |                           | Office  | Romsey         |

