


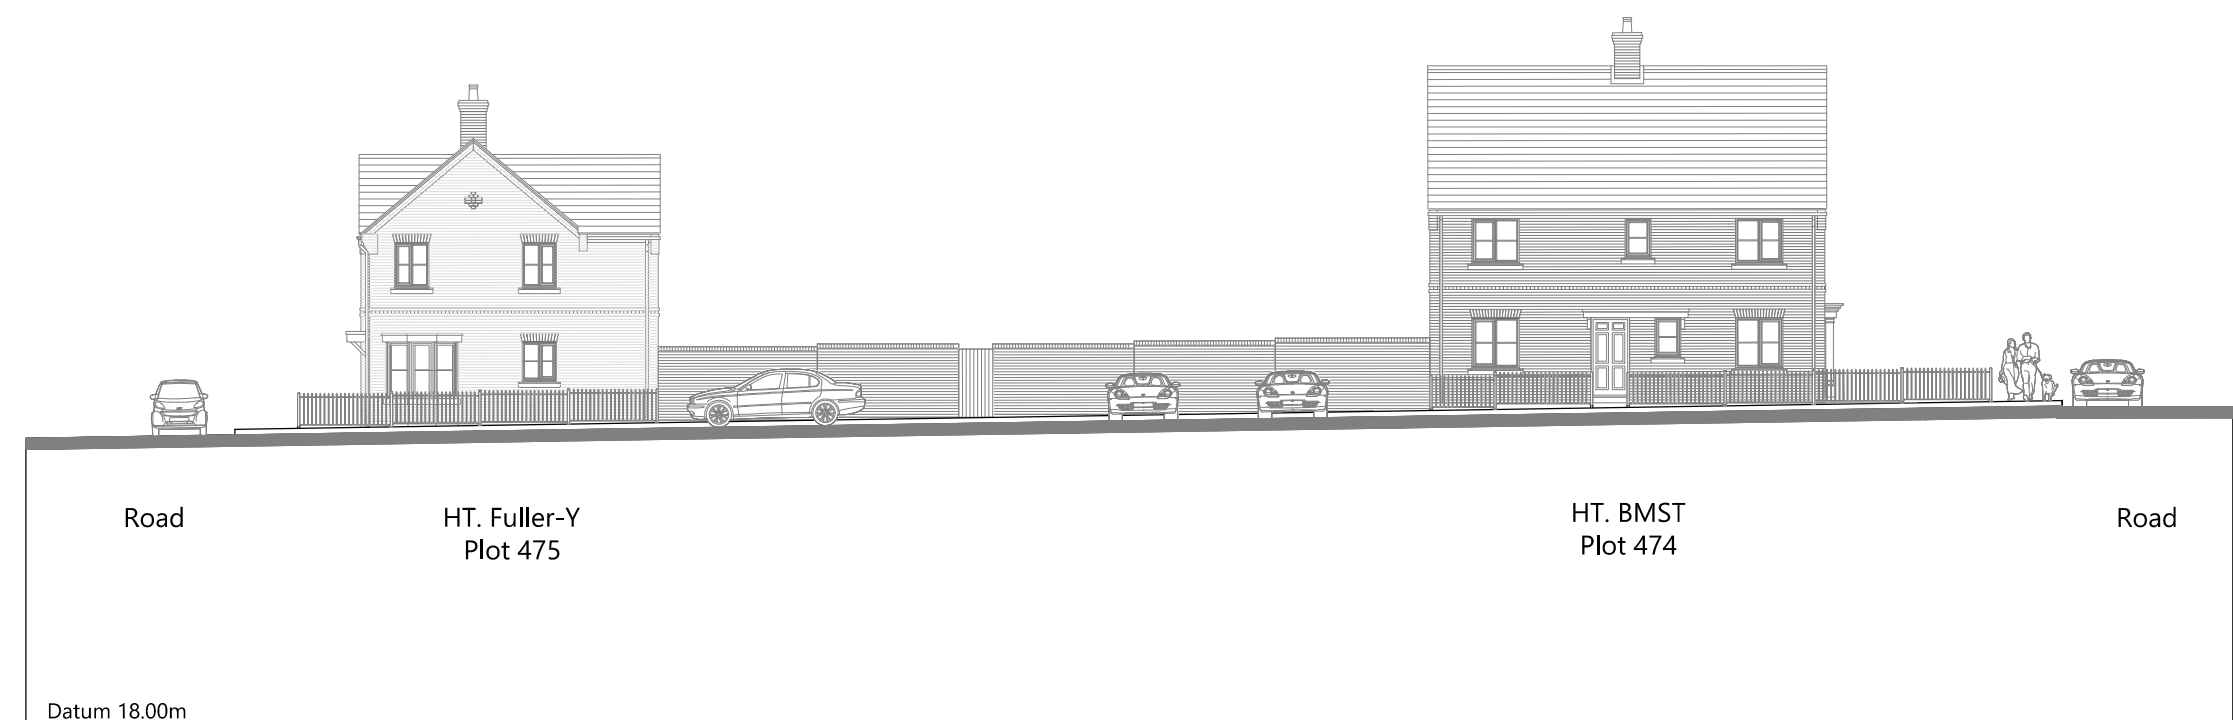


Street Elevation 6
scale 1:200



Street Elevation 7
scale 1:200



Street Elevation 8
scale 1:200

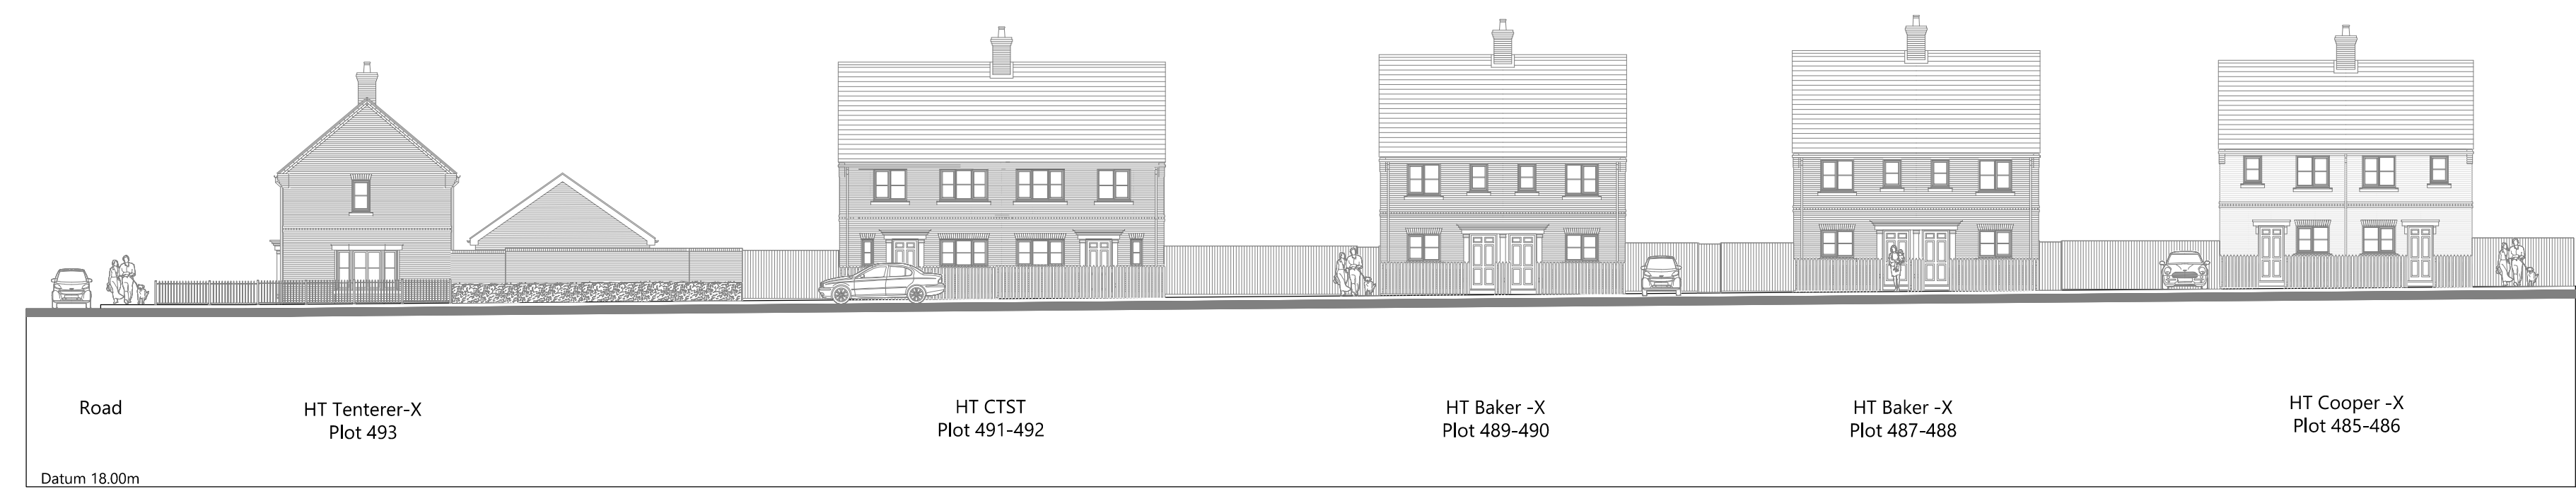

Street Elevation 9
scale 1:200

KEY PLAN 1:2500

