



PROPOSED
GROUND FLOOR

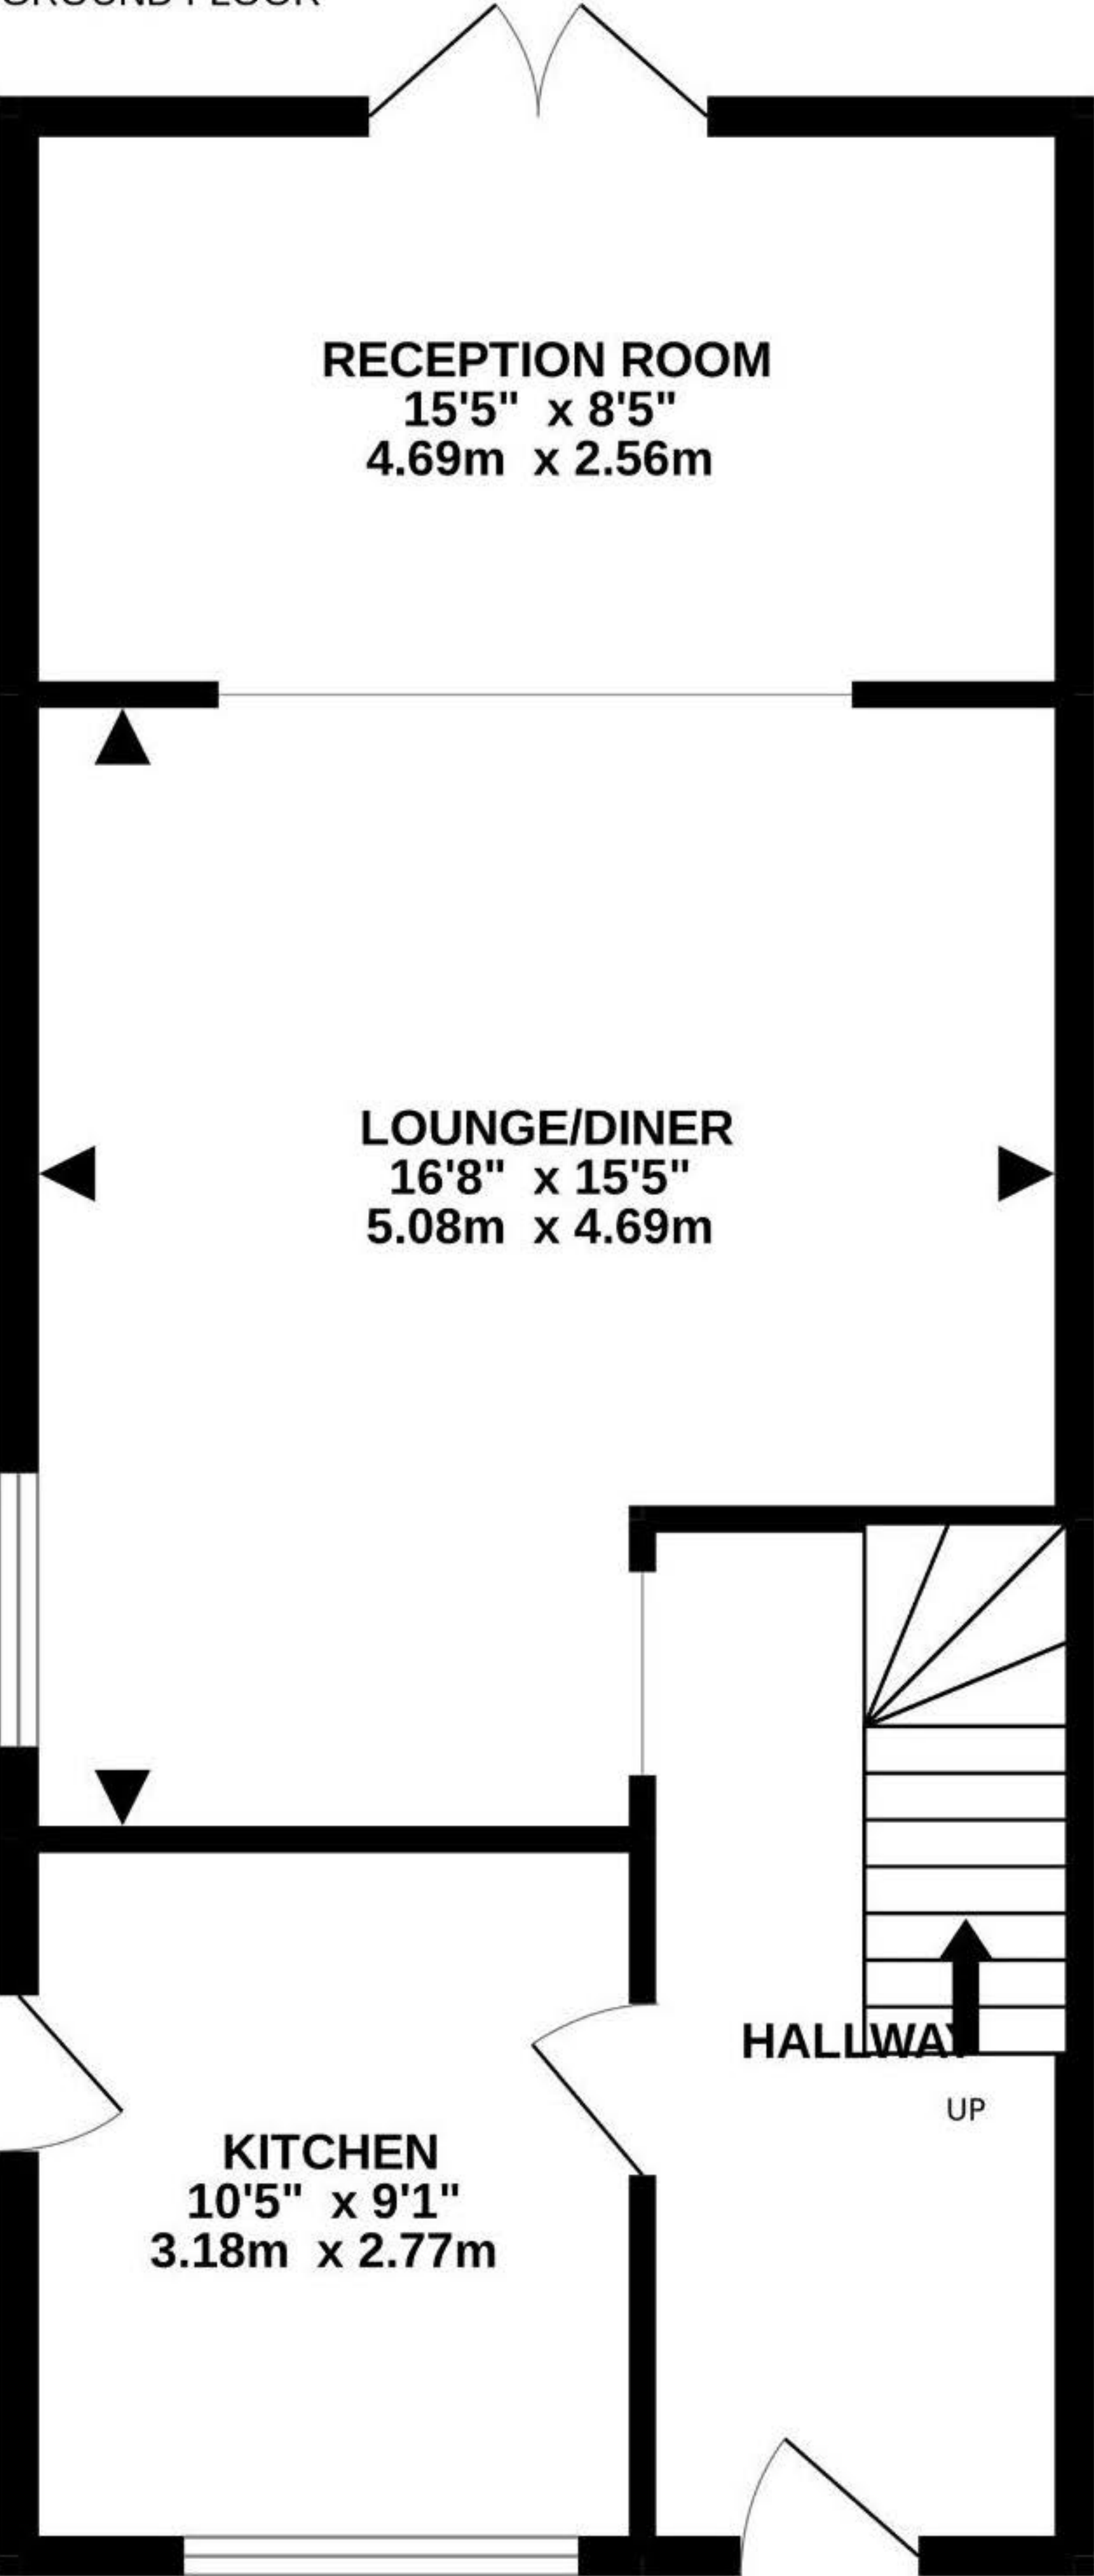

PROPOSED
1ST FLOOR

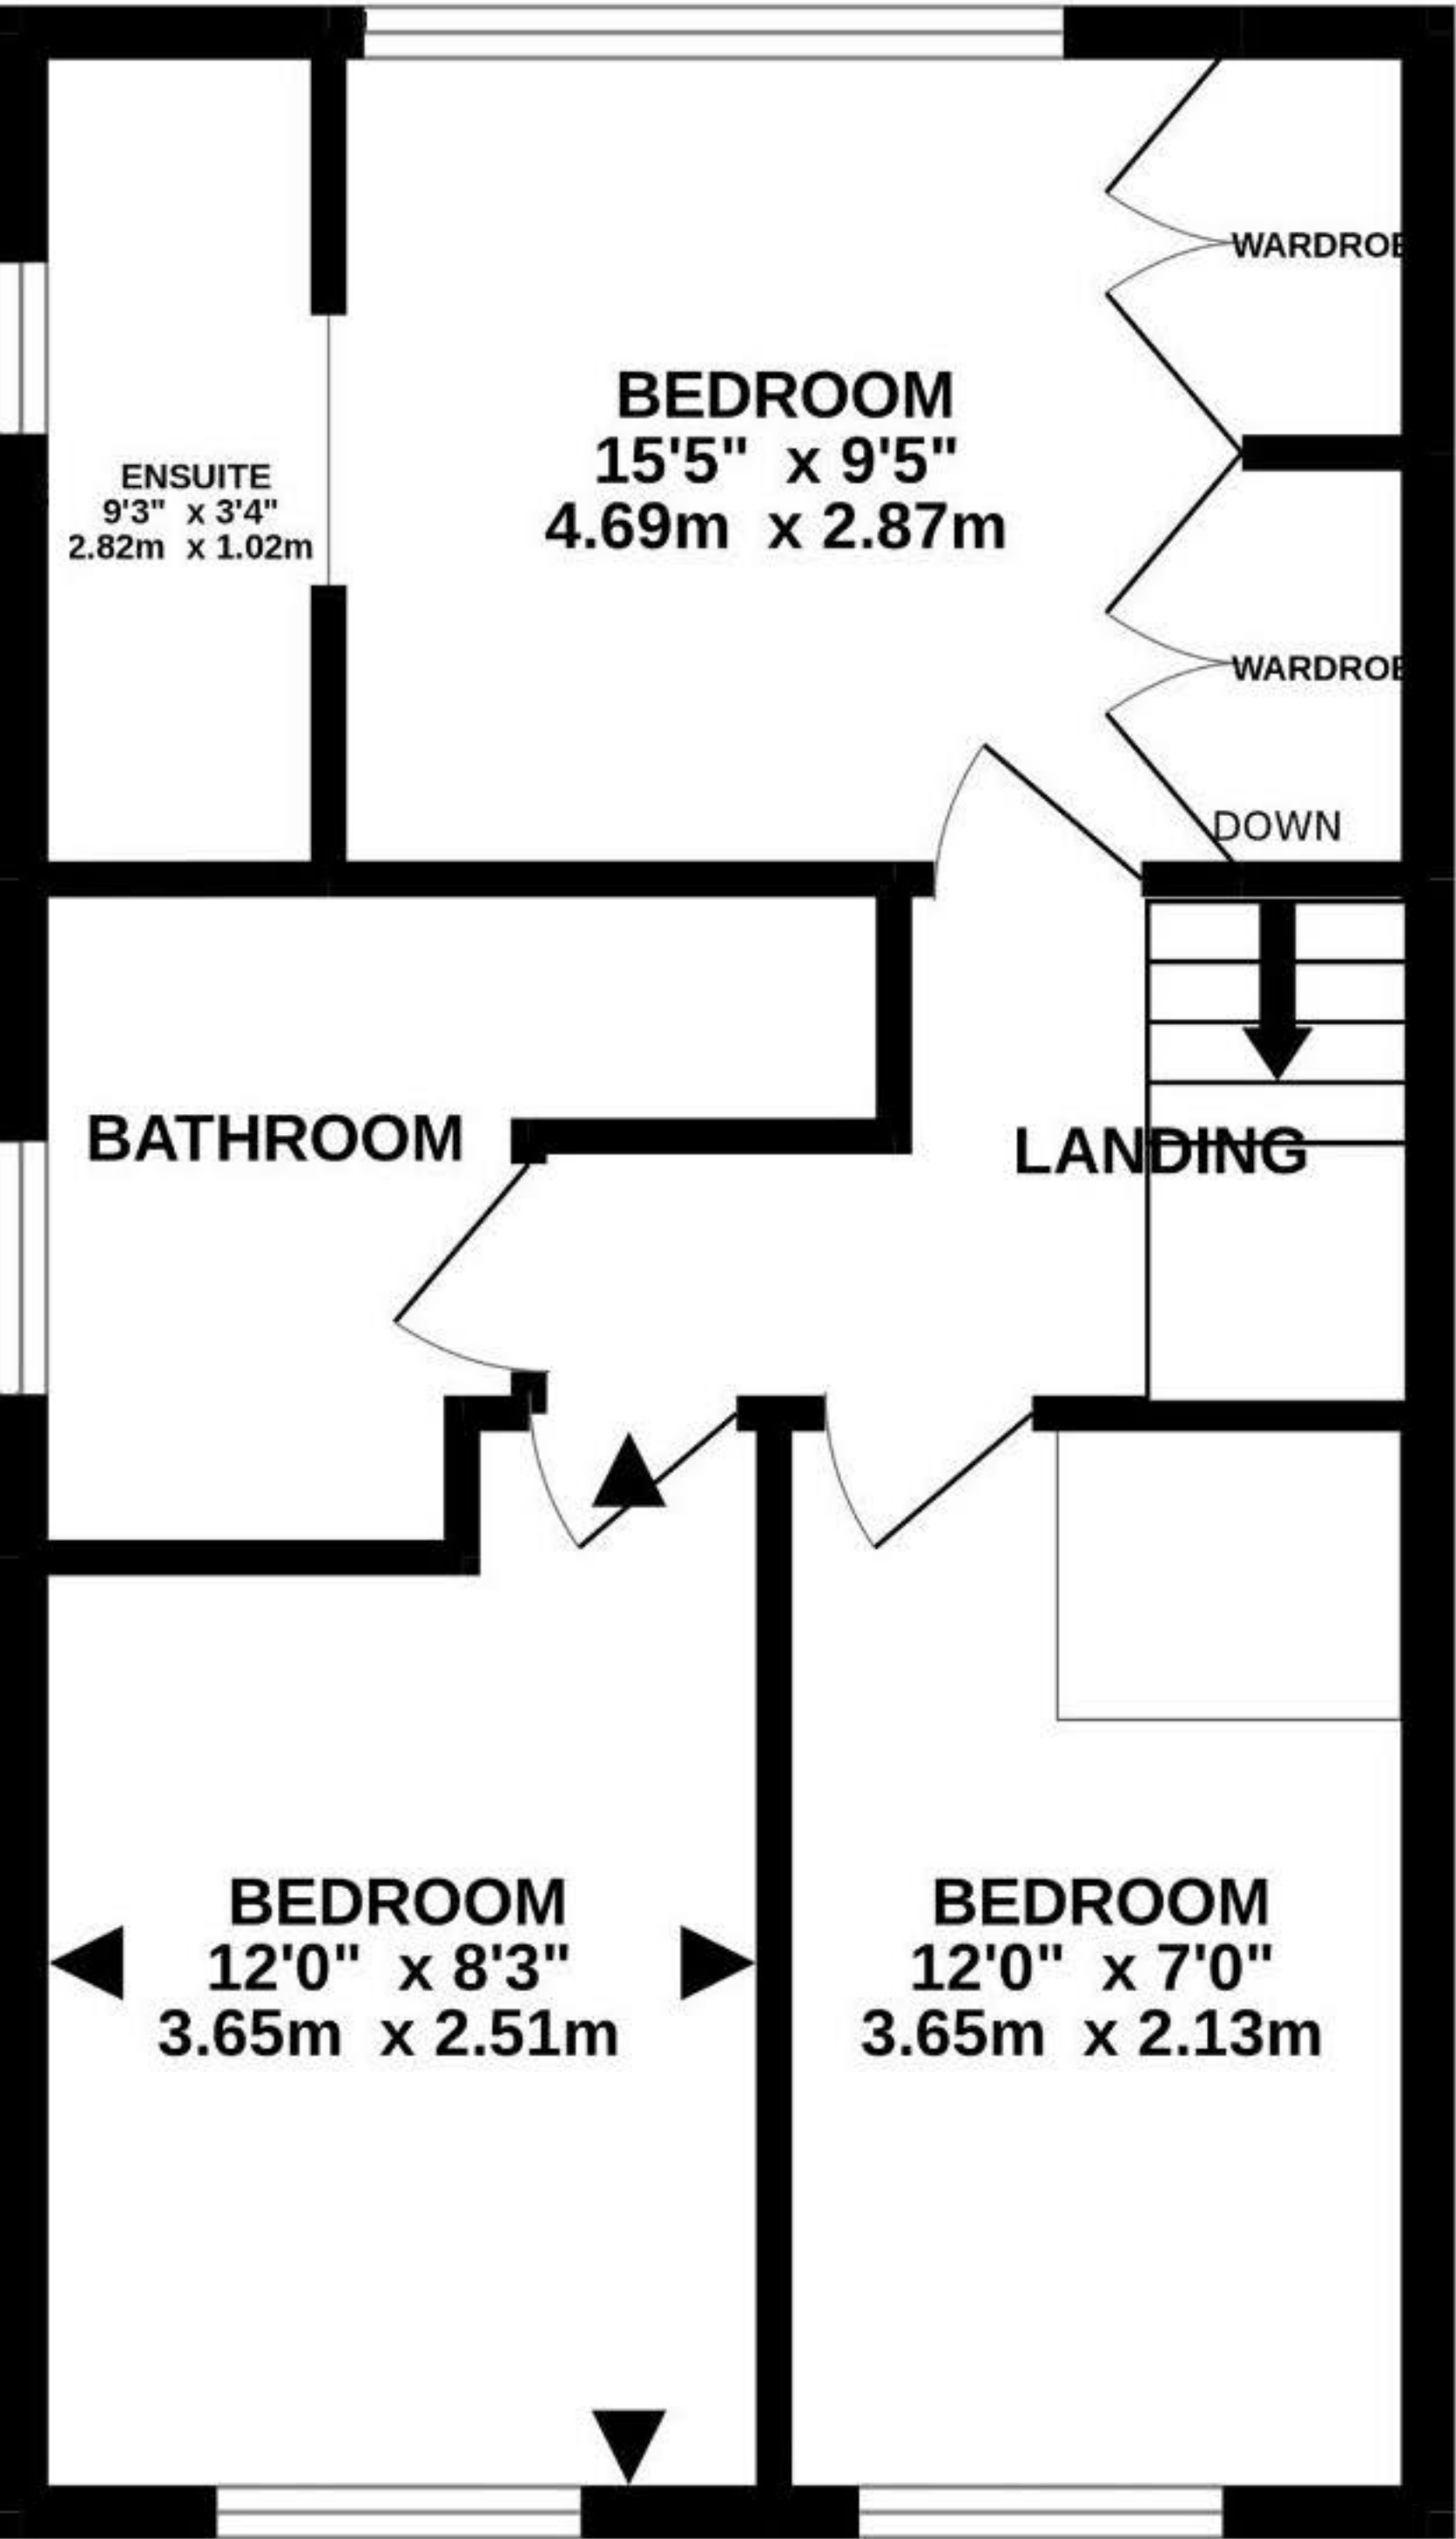

Proposed window into exist-
ing ensuite as required by
AD Part F. To comply with
all PD Technical Guidance
(materials match existing,
obscured glazing, non-open-
ing below 1.7m)

