


Permission is granted to scale from this drawing for the purpose of Local Authority Planning Approval only. In all other circumstances DO NOT scale from this drawing, please contact this office for any additional information required. Contractors, Sub Contractors and Suppliers are to check all relevant dimensions and levels of site and building before commencing any shop drawings or building work.
Ordnance Survey information is reproduced under Crown Copyright 2016 ©. All rights reserved. Licence number 1000047474
This drawing is the copyright of D84 architects ltd ©

RIBA 
Chartered Practice


revisions		date		
P1	Preliminary Issue	07.12.23		
P2	Section added	15.12.23		
P3	Location design of pond amended	12.01.24		
P4	Pond location adjusted	01.02.24		

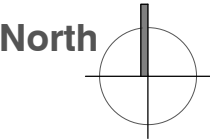

Small pond with return
water feature

Existing Lawn
Retained

Driveway and
Parking

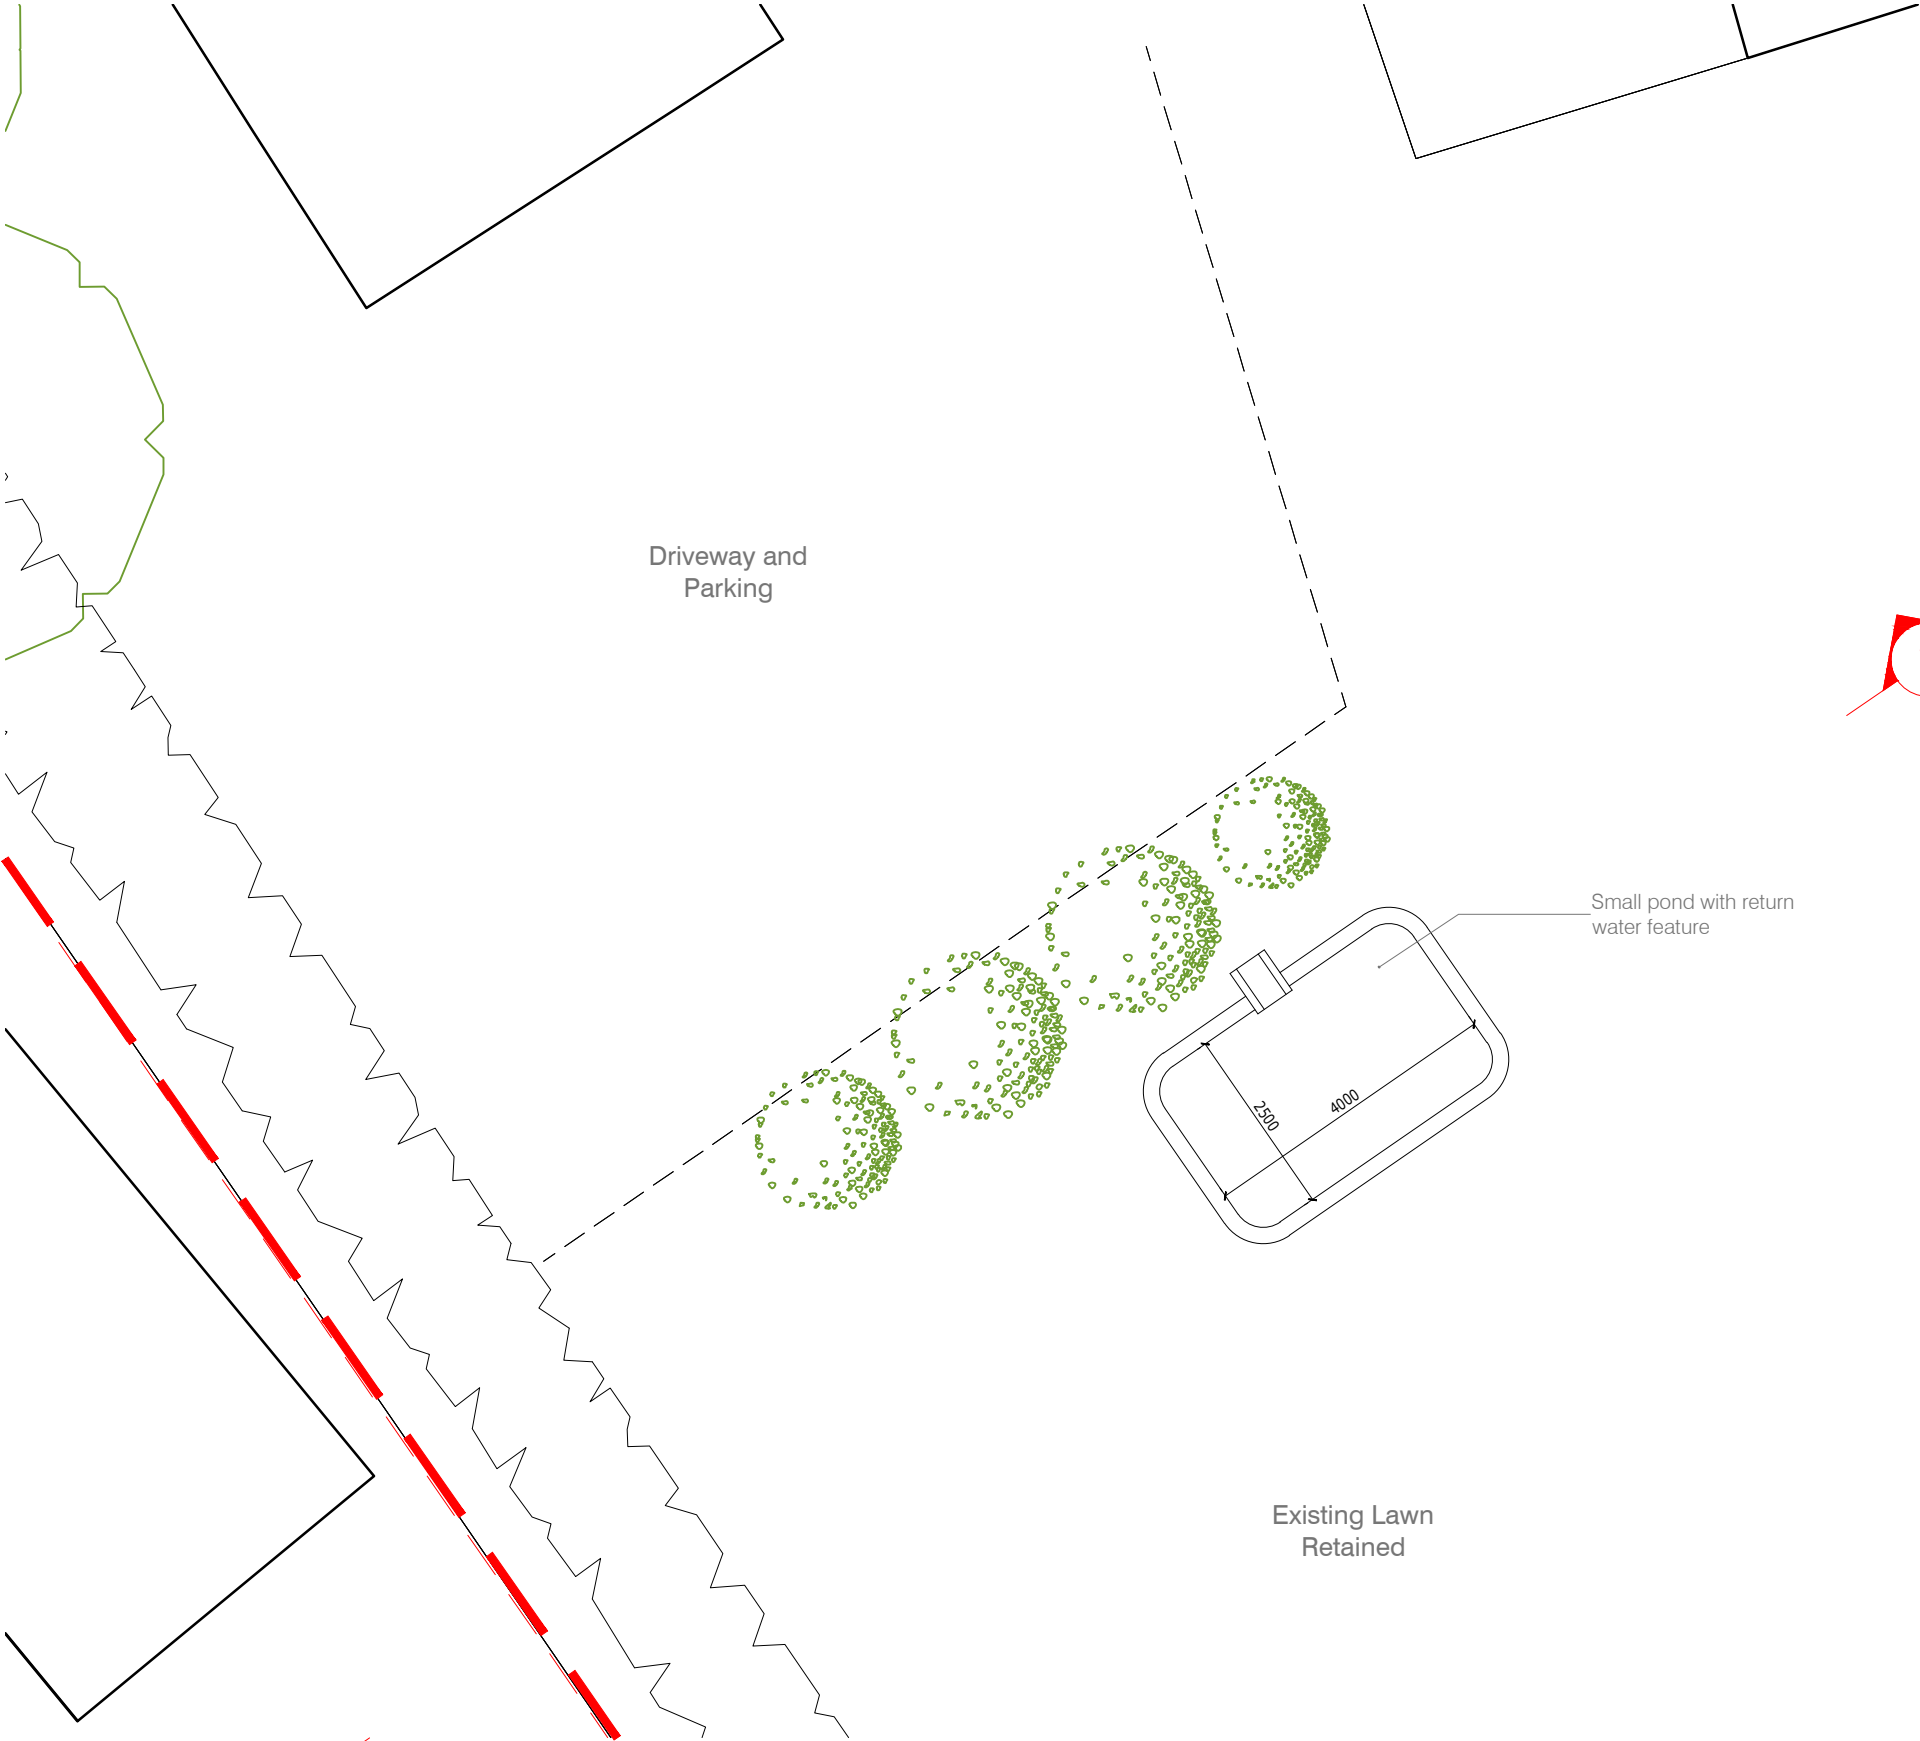

Proposed Pond Details - 1:100

Scale: 1:100@A3
1m 4m

D84 architects

17 Pembroke Road
Portsmouth
PO1 2NT

Telephone
+44 (0)2392 177850
+44 (0)7790 322989

Email
mail@D84architects.co.uk
Web
www.D84architects.co.uk

Project
Saltacre, Salterns Lane,
Bursledon

Title
Proposed Pond Details

Status		
PRELIMINARY		
Drawn	Checked	Date
KR		Dec '23
Project No.	Scale	
D8423_48	1:100@A3	
Drawing No.	Rev	
D8423_48/101	P4	