



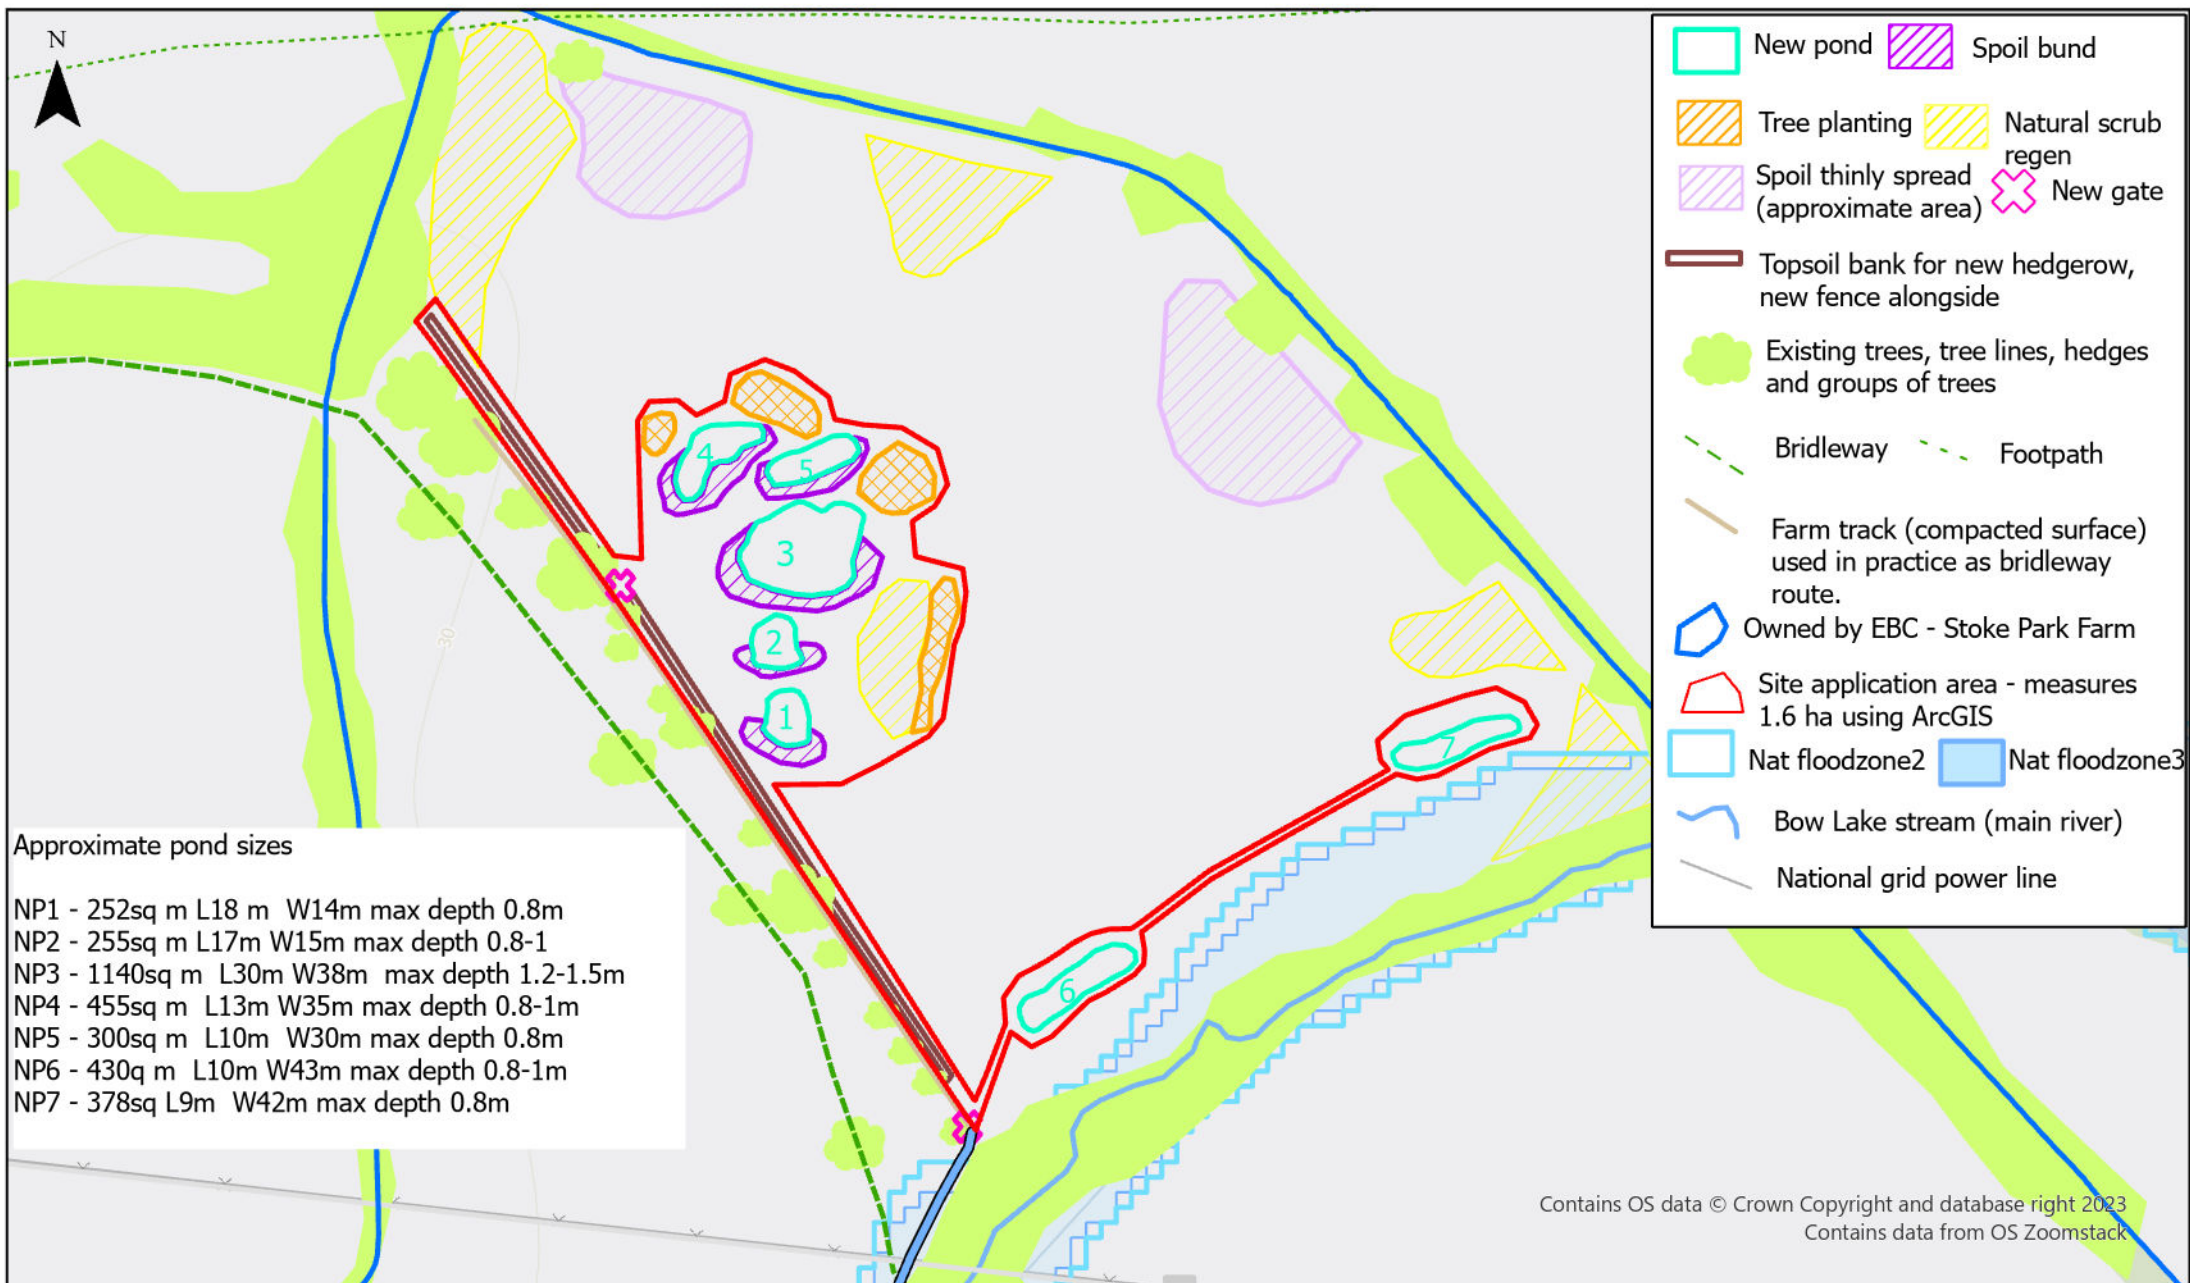

Rowley Green Meadow at Stoke Park Farm
 Site Plan
 Pond creation project PP-12767845

Date created: January 2024

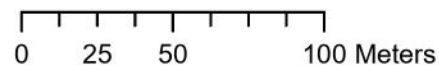

Scale: 1:2,500

Prepared by: A-M Dennis

