


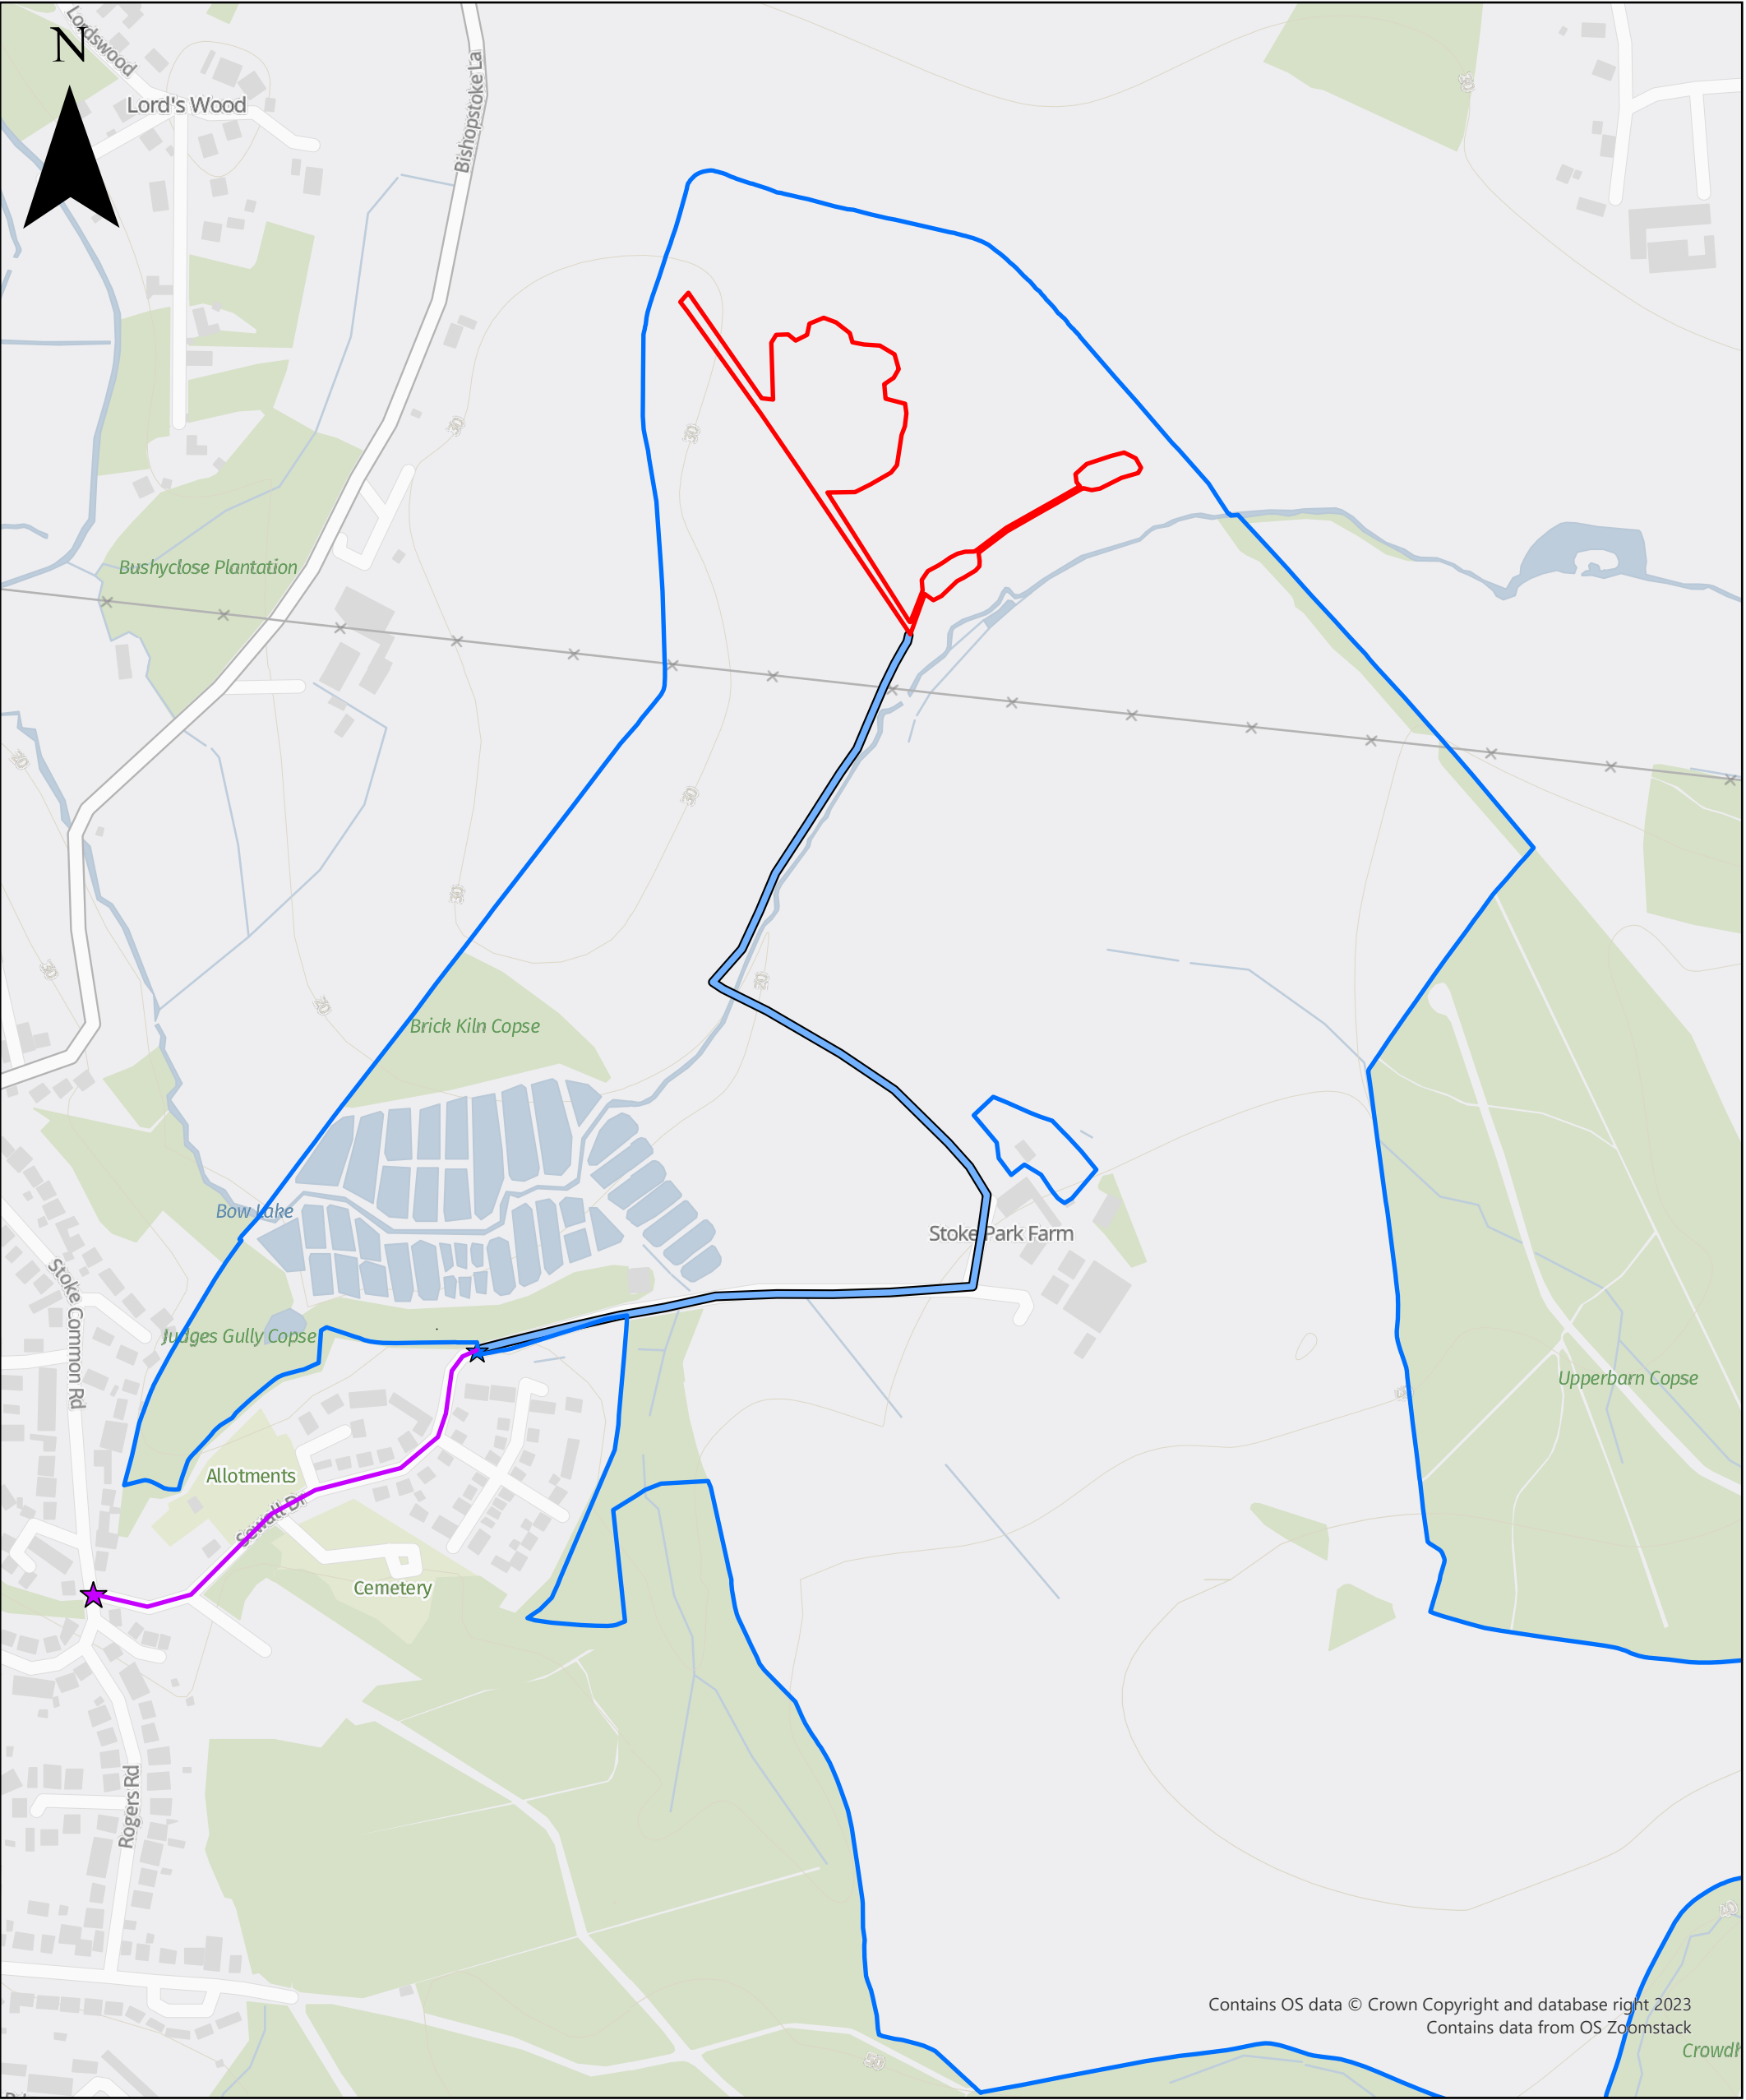

0 50 100 200 300 400 500 Meters

Location Plan - Rowley Green Meadow at Stoke Park Farm  
Planning application PP-12767845 for the creation of up to 7 wildlife ponds and associated landscaping

Date created: January 2024

Scale: 1:5,000      Scaled to A3

Created by: Anna-Marie Dennis



-  Stoke Park Farm boundary -owned by Eastleigh BC
-  Application site boundary
-  Access from public highway (Stoke Common Road)
-  Access route along Sewall Drive (owned by Bellway Ltd)
-  Access from Sewall Drive onto EBC owned tracks
-  Access route along EBC owned tracks