



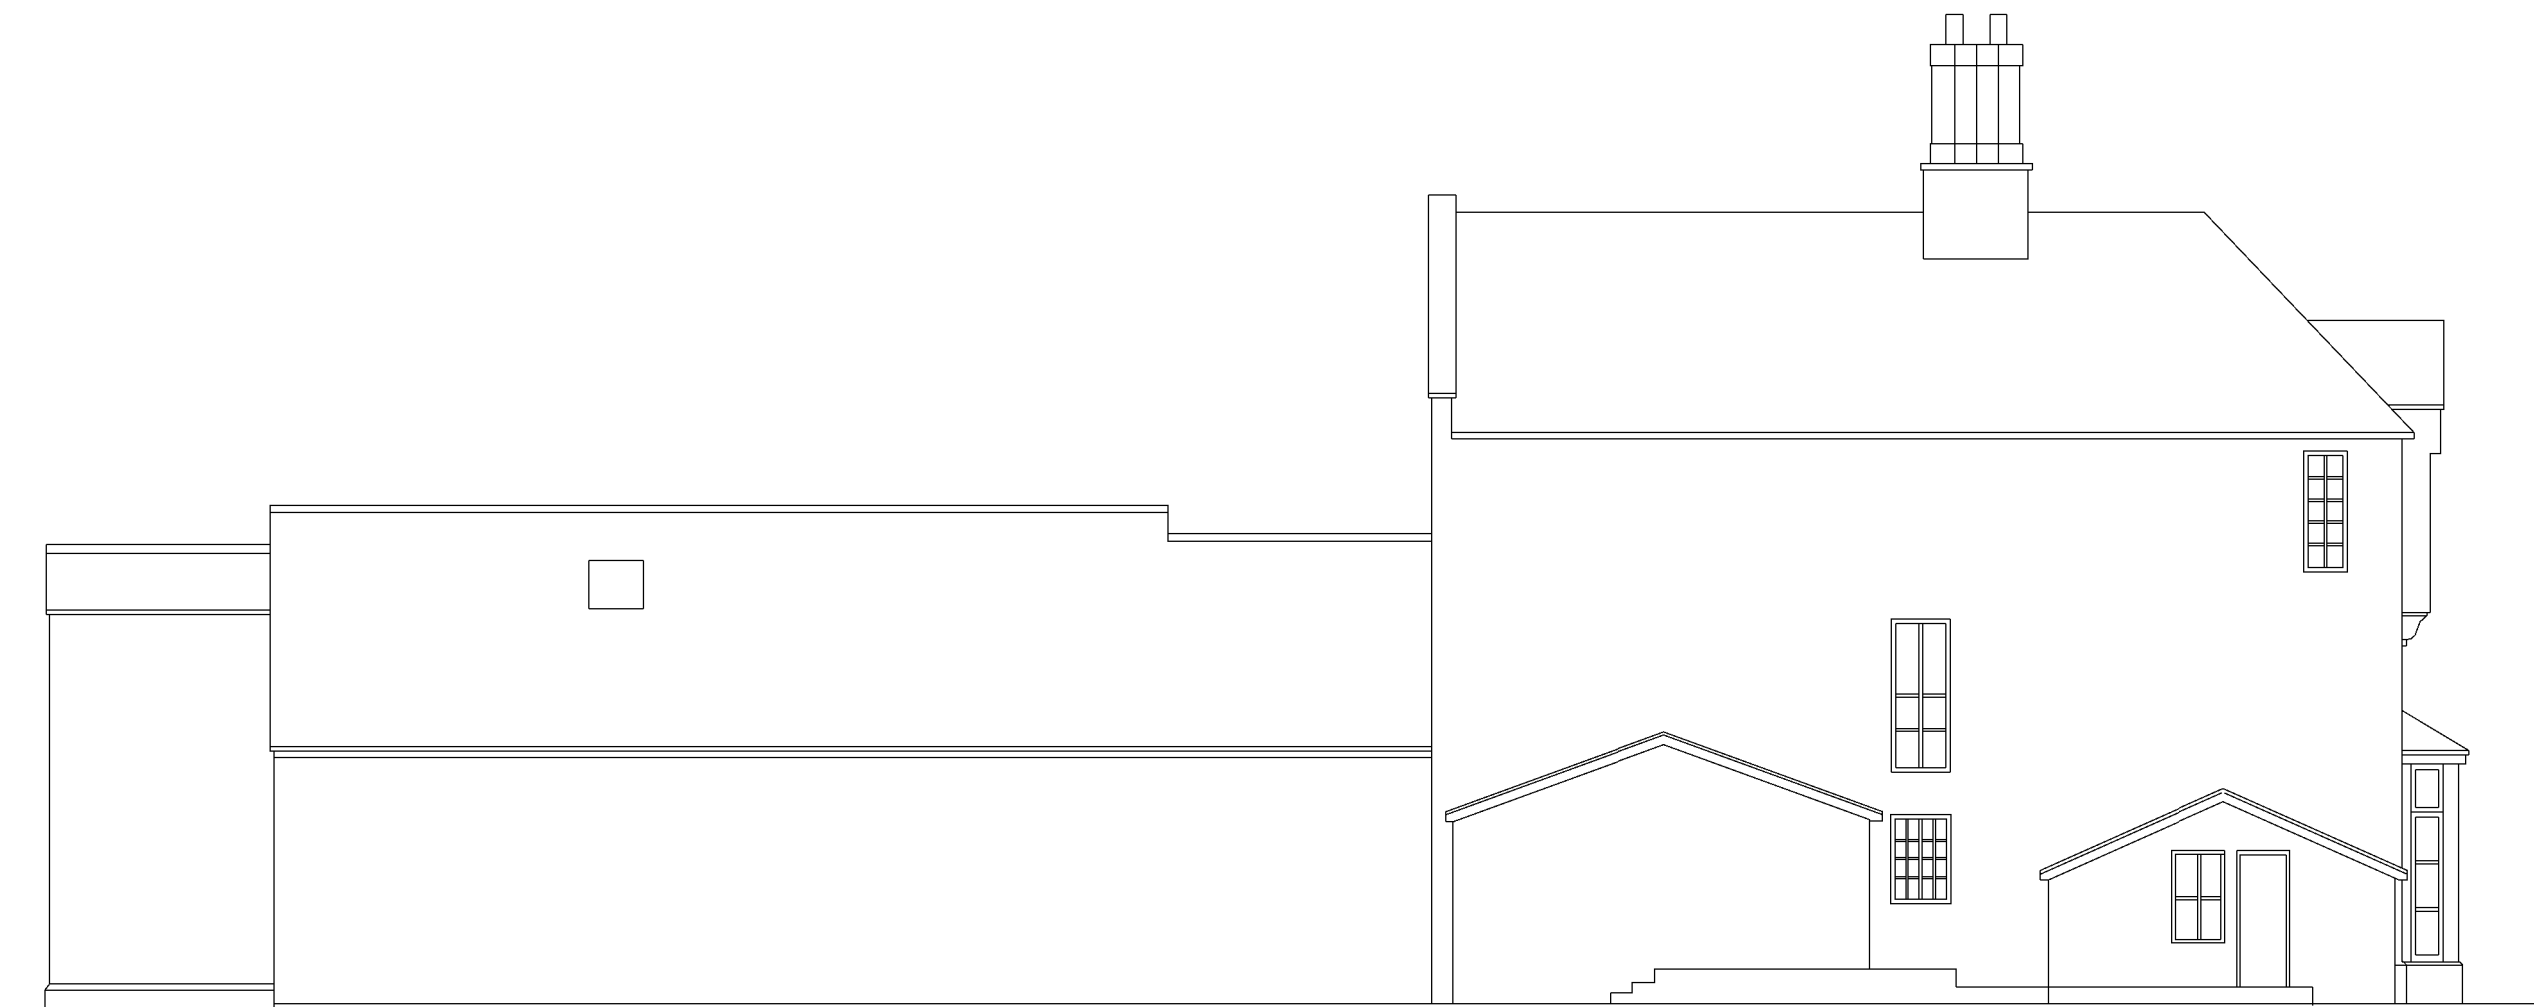


SOUTH WEST ELEVATION

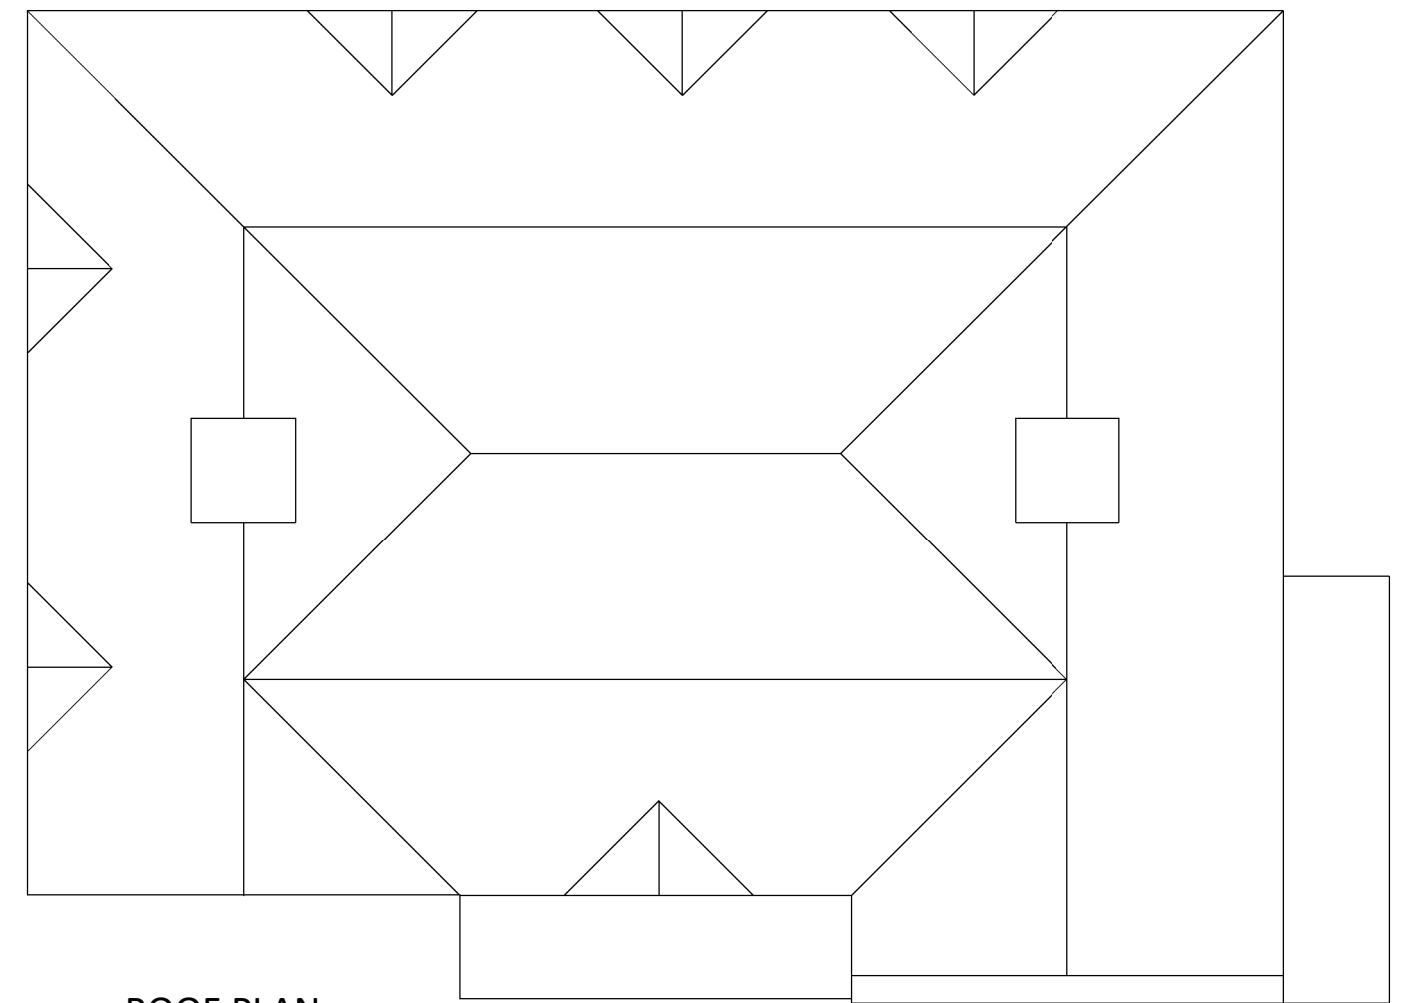


ROOF PLAN



NORTH EAST ELEVATION

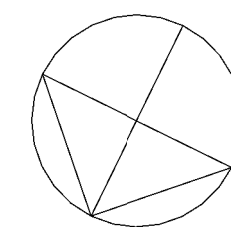

NORTH

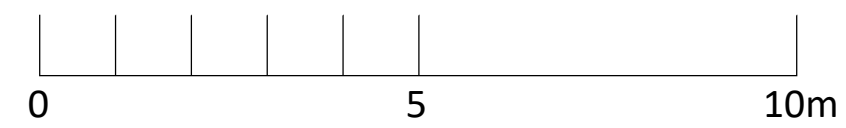

NORTH WEST ELEVATION

Hoe Moor House,
Dodwell Lane, Bursledon,
Southampton. SO31 1AB

Proposed Solar Photovoltaic Panel Installation

Existing
1:100@A2

Existing
1:100