

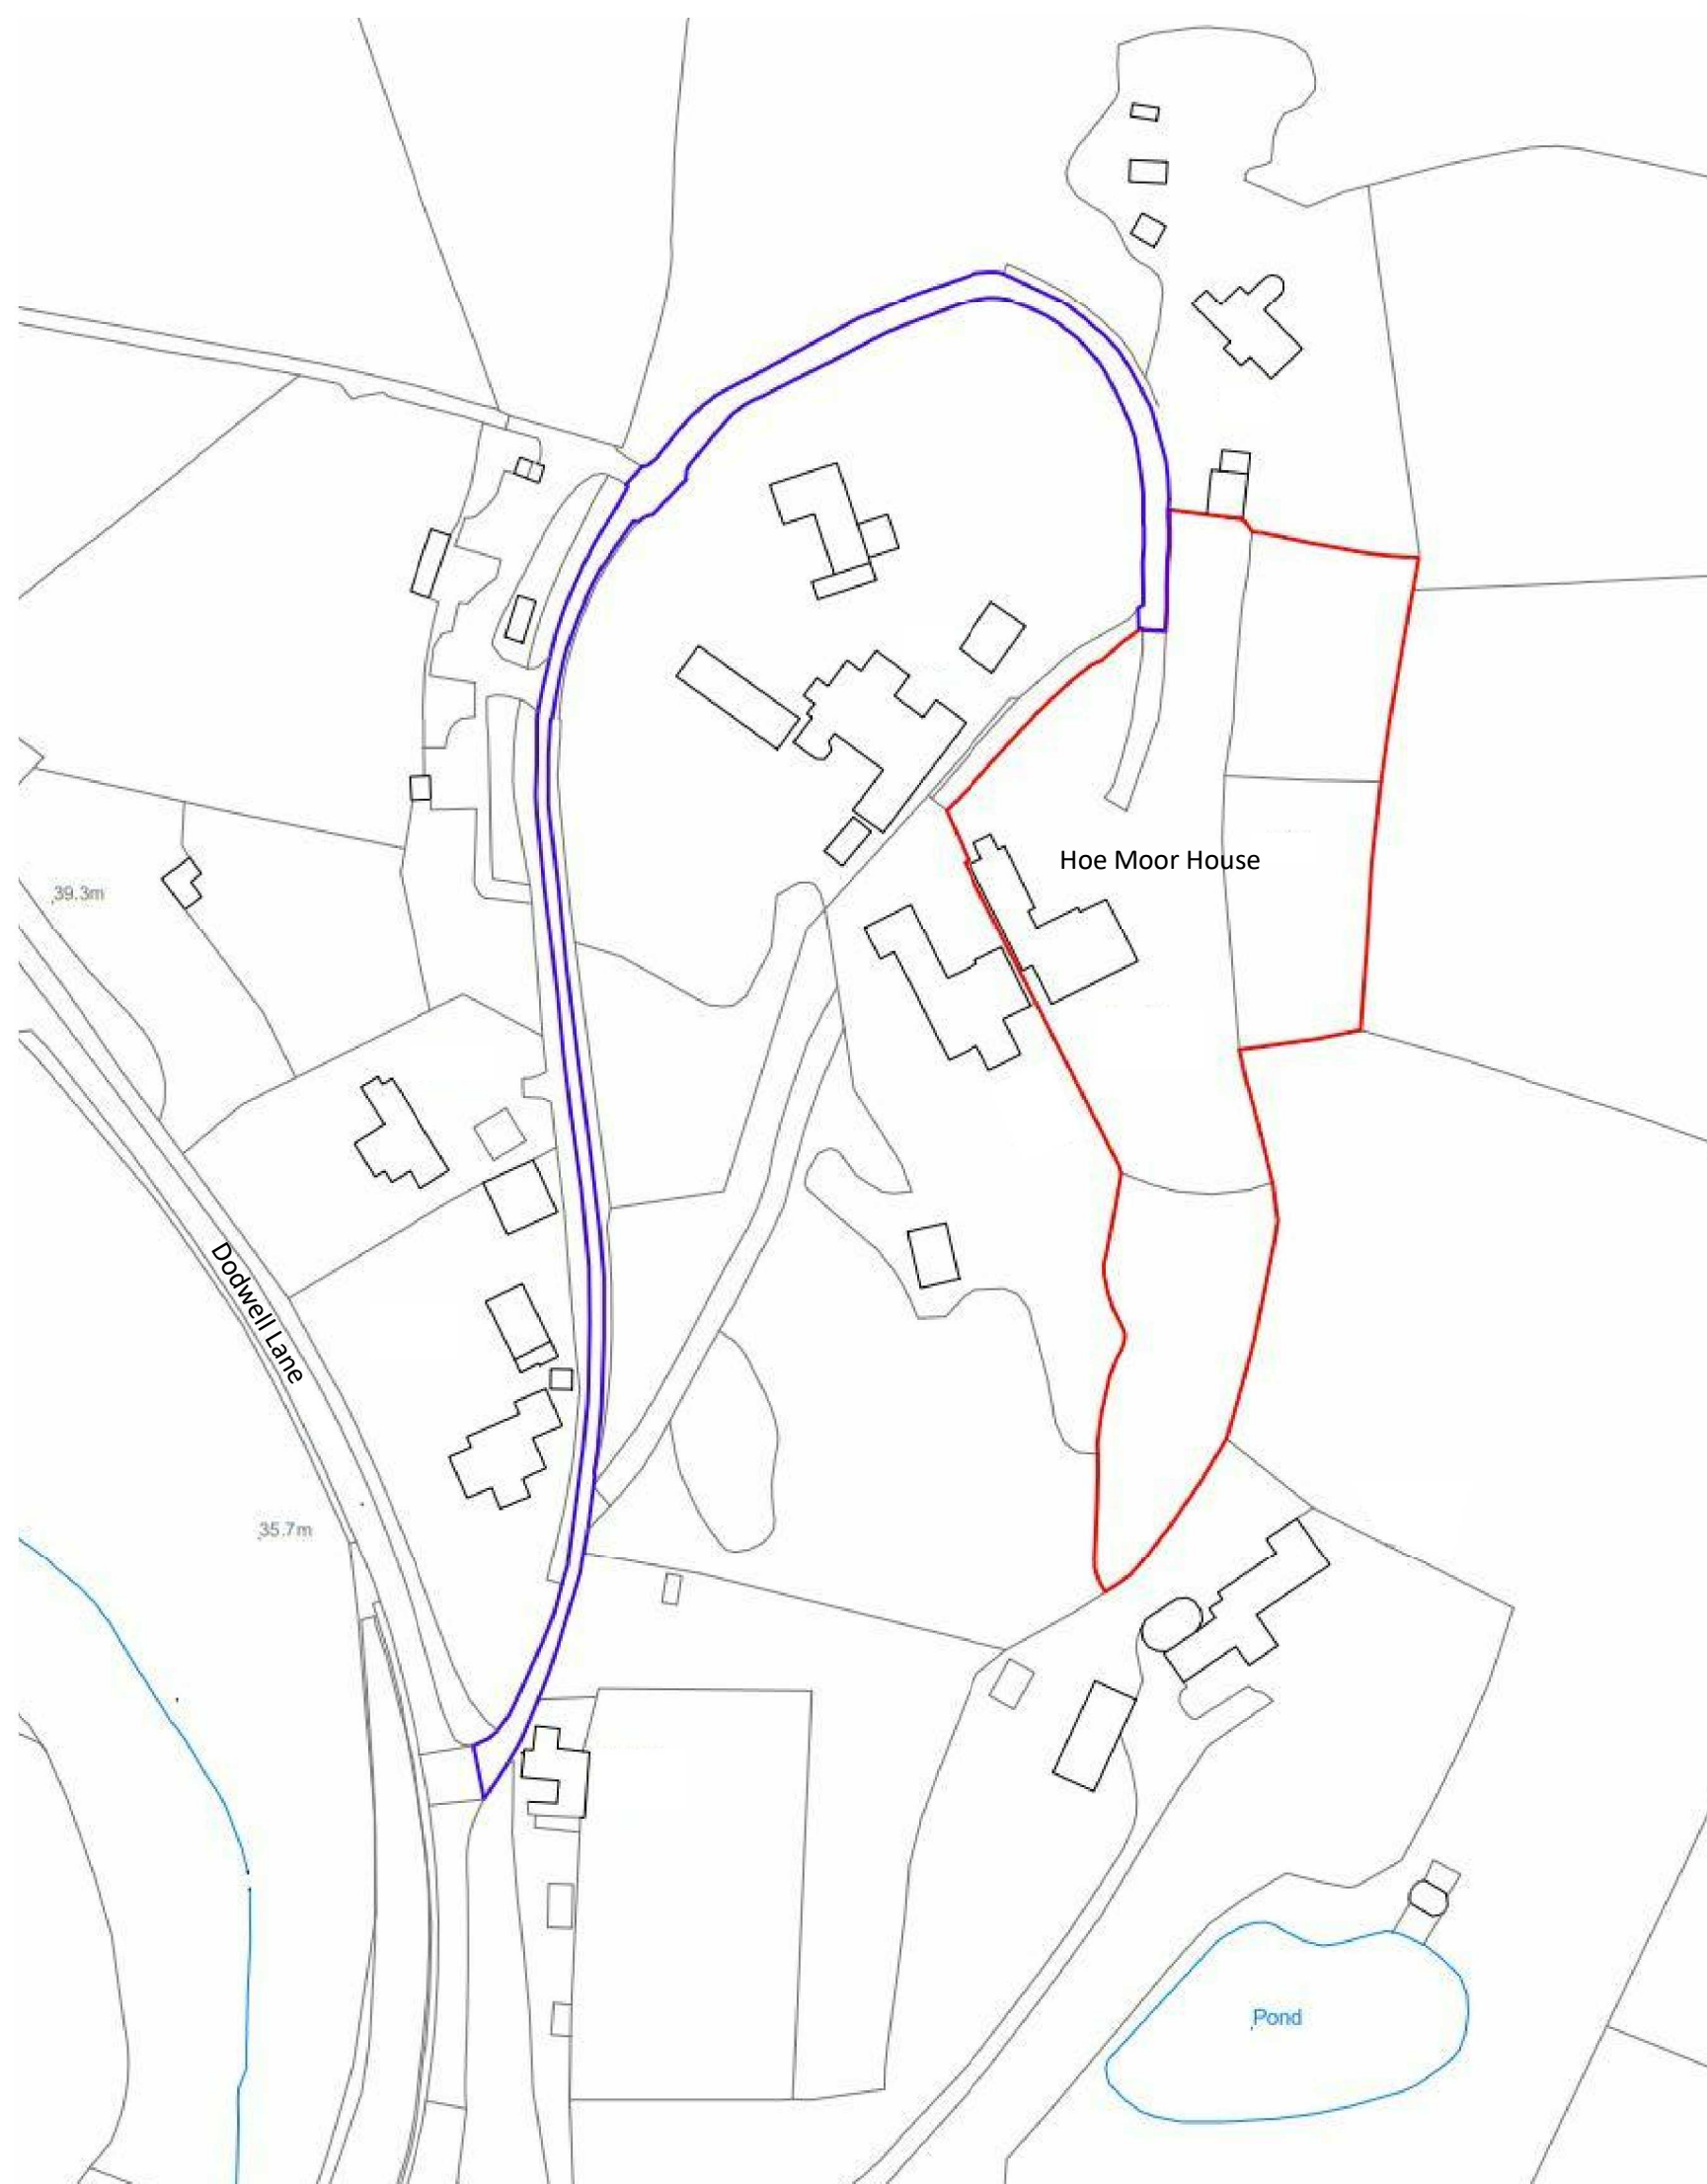


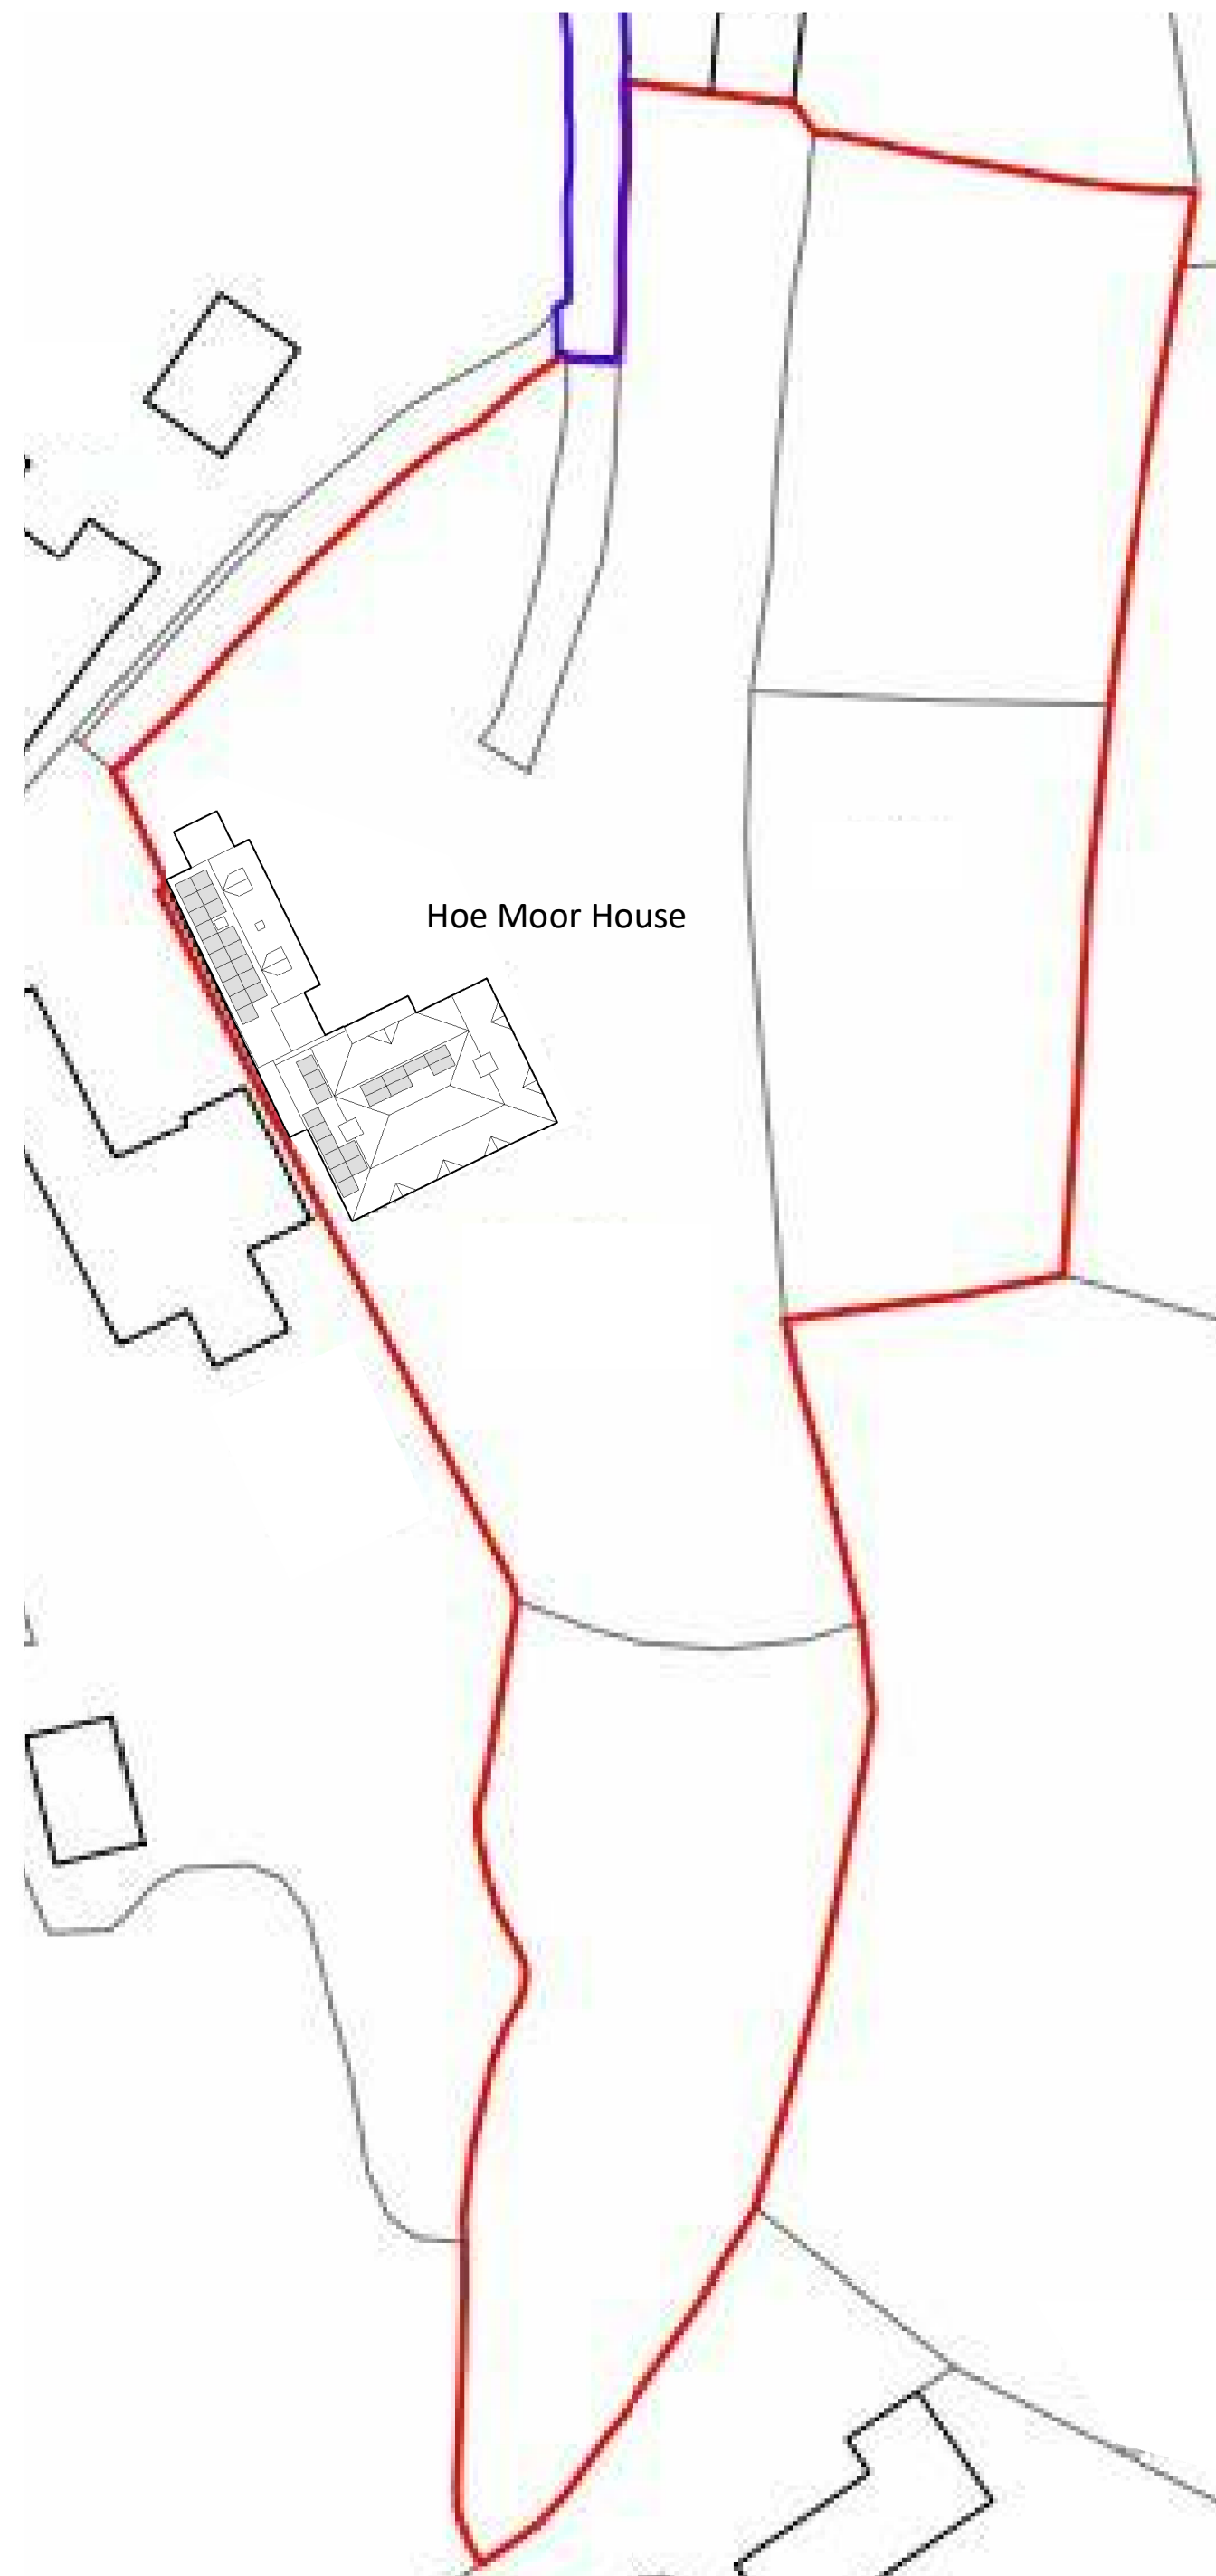

Location Plan
1 : 1250

0 50 100m

NORTH

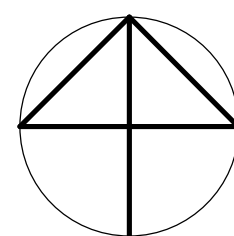

Site Plan
1 : 500

0 25 50m

Hoe Moor House,
Dodwell Lane, Bursledon,
Southampton. SO31 1AB

Proposed Solar Photovoltaic Panel Installation

Location & Site Plan
1:1250/500@A2