



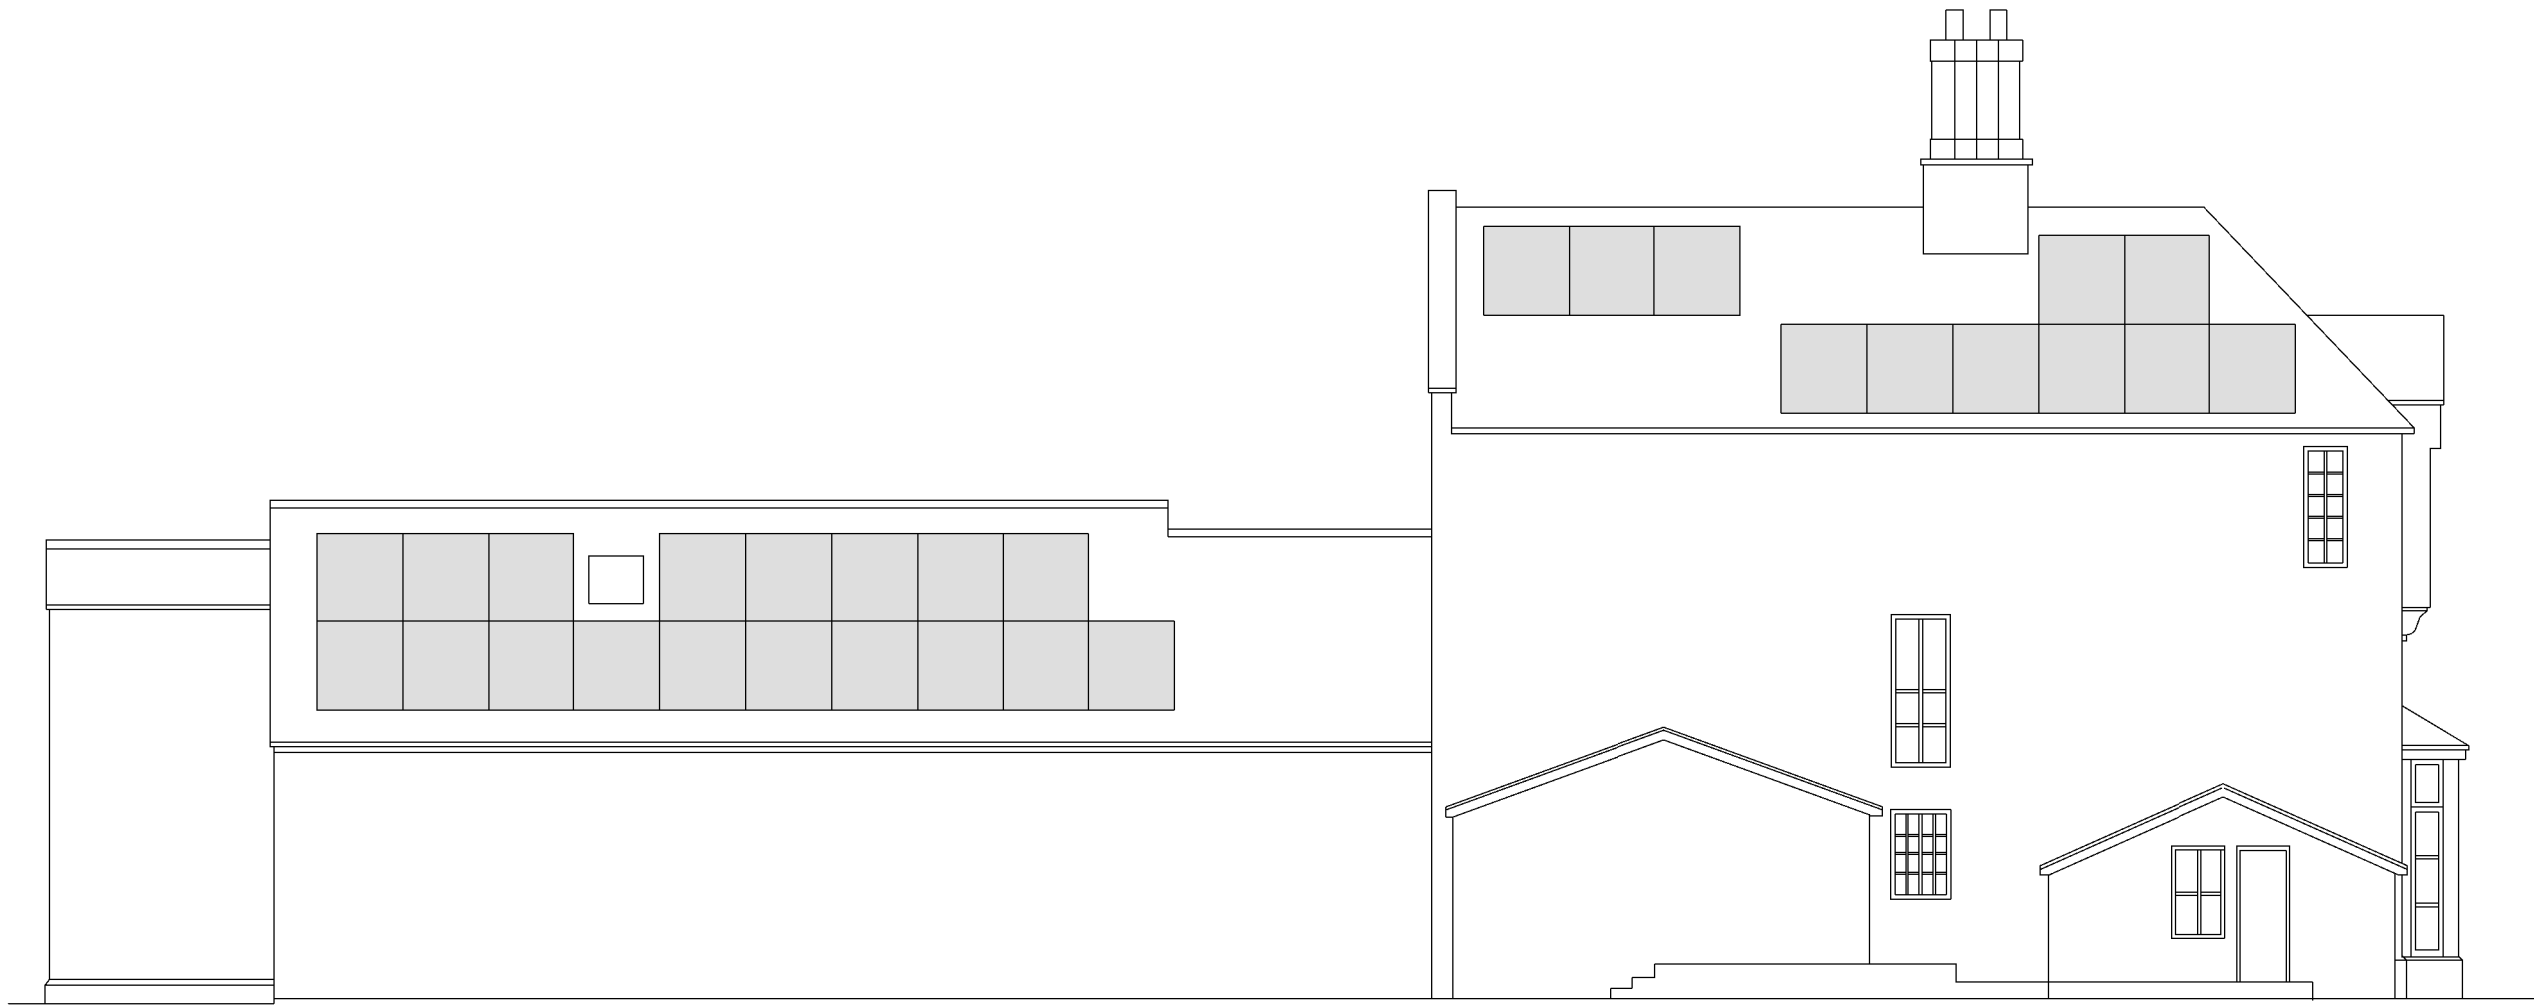

SOUTH WEST ELEVATION

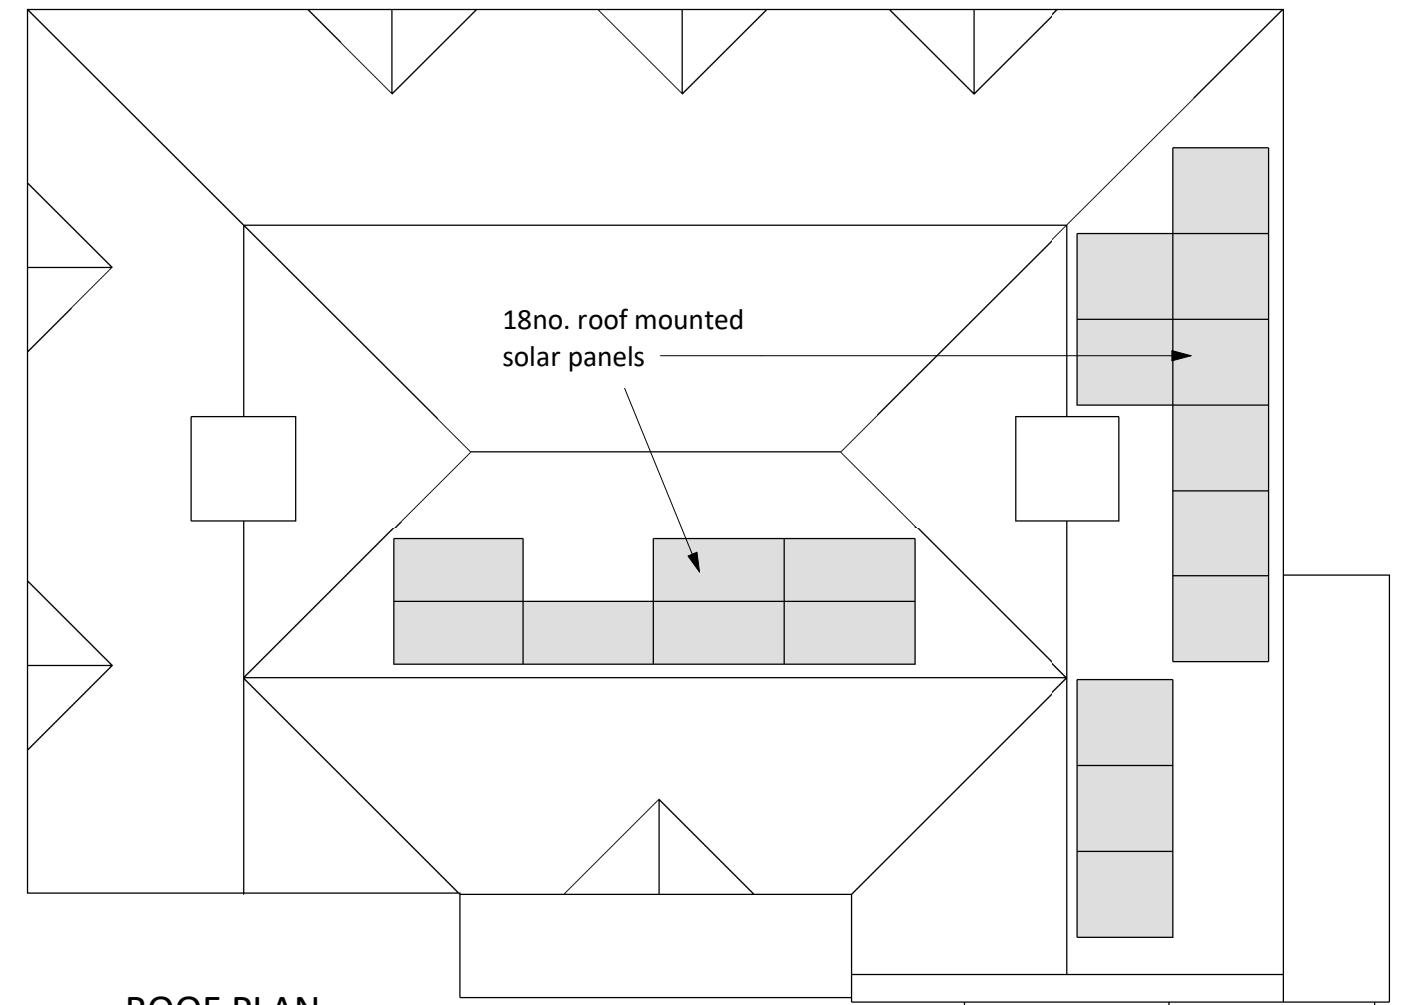


ROOF PLAN




NORTH EAST ELEVATION

18no. roof mounted
solar panels

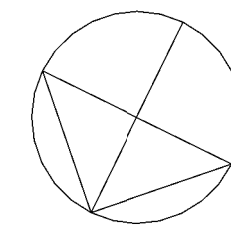

NORTH

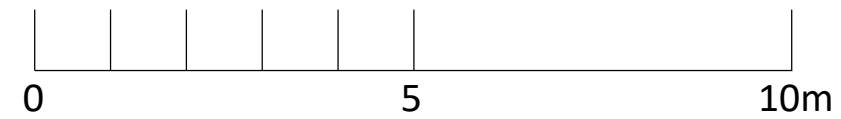

NOTES:

36no. roof mounted solar photovoltaic panels

Size: 1724x1134mm

Product: Eurener 450 Watt Panels (MEPV 450)



NORTH WEST ELEVATION

Hoe Moor House,
Dodwell Lane, Bursledon,
Southampton. SO31 1AB

Proposed Solar Photovoltaic Panel Installation

Proposed
1 : 100

Proposed
1:100@A2