



- GENERAL NOTES:
- This drawing is the copyright of KSA Ltd and may not be copied, altered or reproduced in any form or passed on to a third party without written consent. If in doubt ASK.
 - This drawing has been produced exclusively for this project, and cannot be used for any other purpose.
 - The drawing reflects current standards and legislation agreed for this project at the time of original issue.
 - All dimensions are in millimetres and all levels are in meters.itects, structural engineers, mechanical & electrical engineers and specialists drawings / specifications.
 - Any discrepancies in dimensions or details between the various drawings should be reported immediately.
 - All dimensions are in millimetres and all levels are in meters.
 - Do not scale from this drawing, if in doubt ASK.

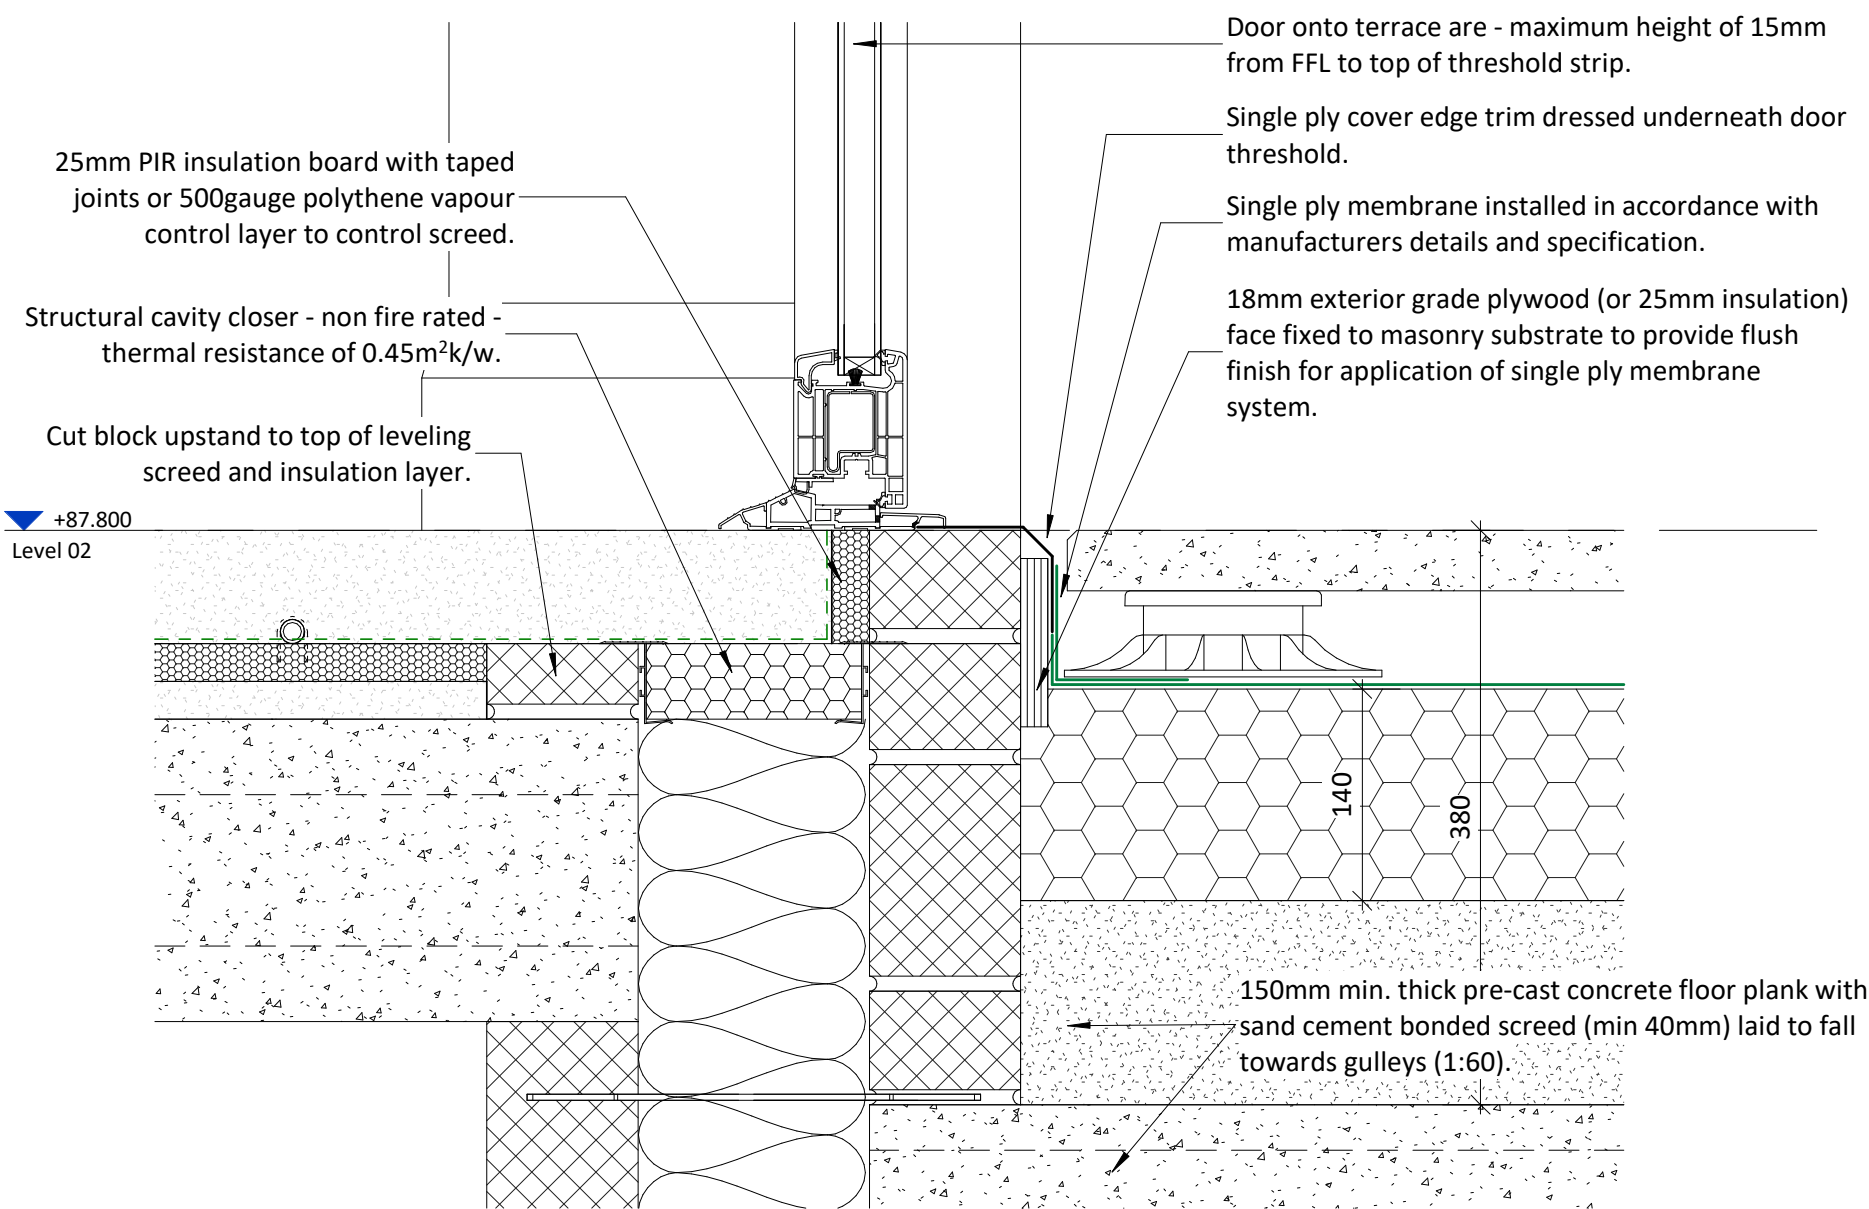


5 Second Floor Terrace Threshold Detail
1:5

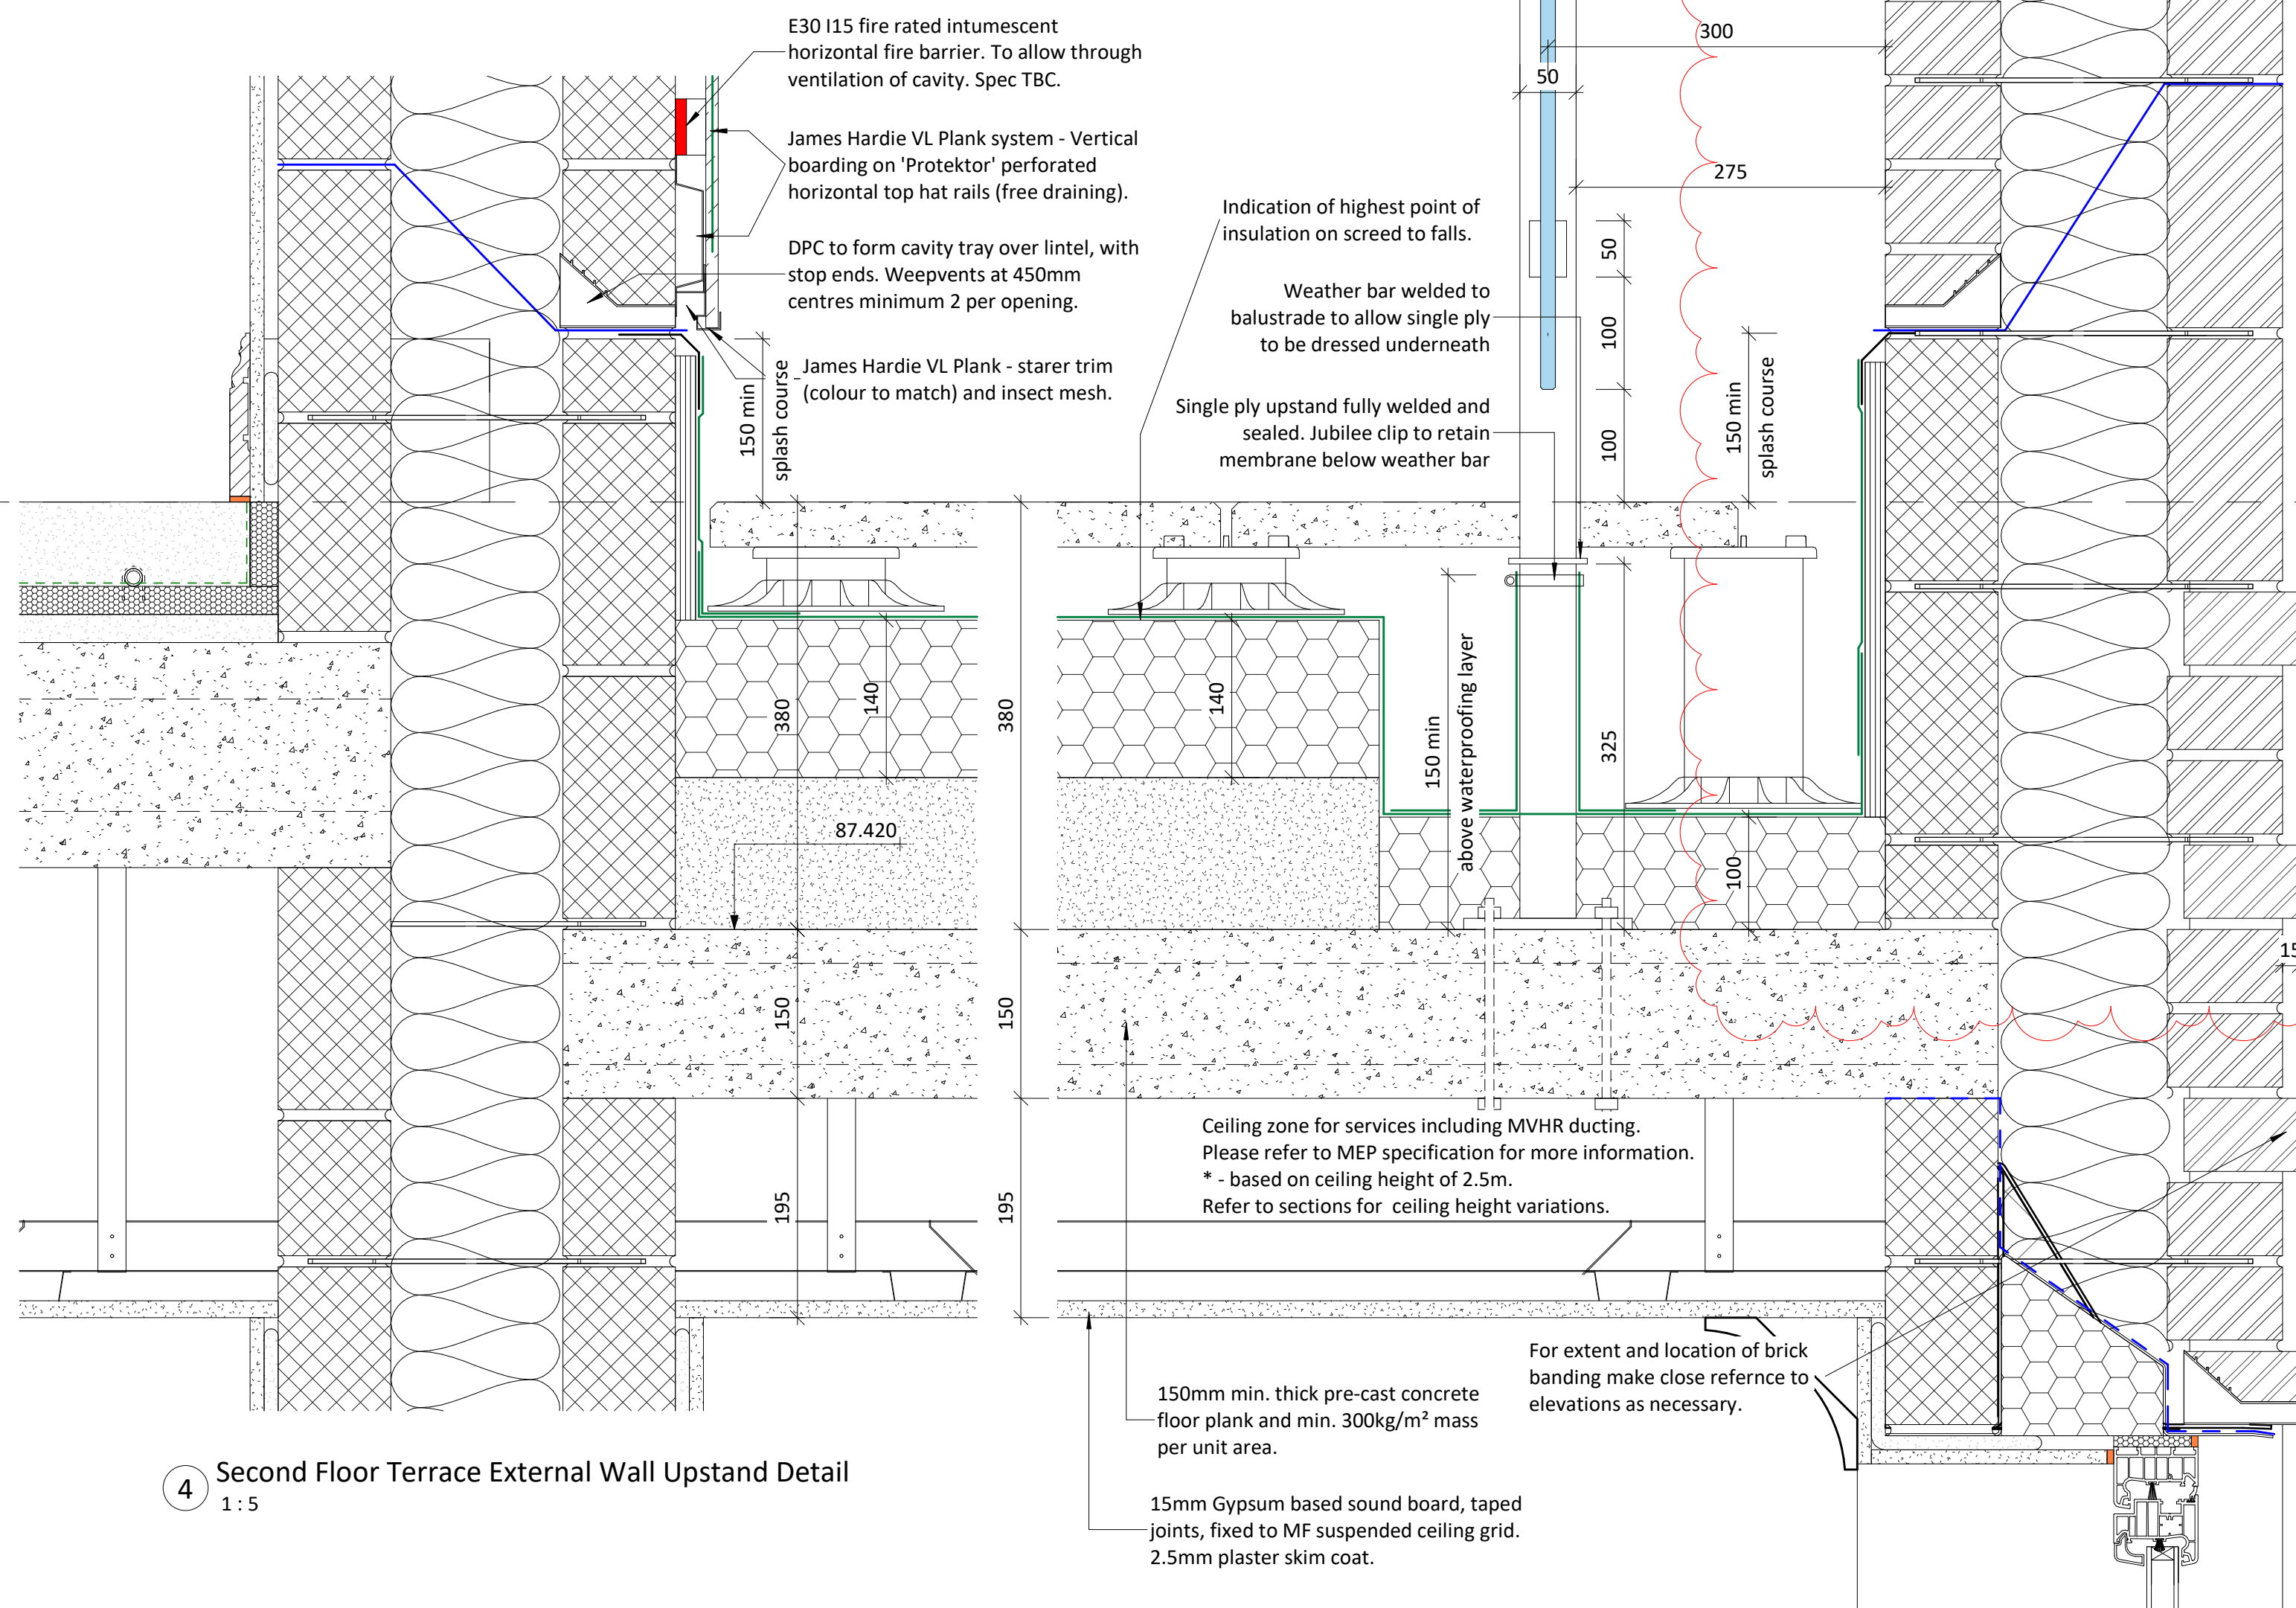

4 Second Floor Terrace External Wall Upstand Detail
1:5

2 Second Floor Terrace Parapet Detail - plus brick banding
1:5

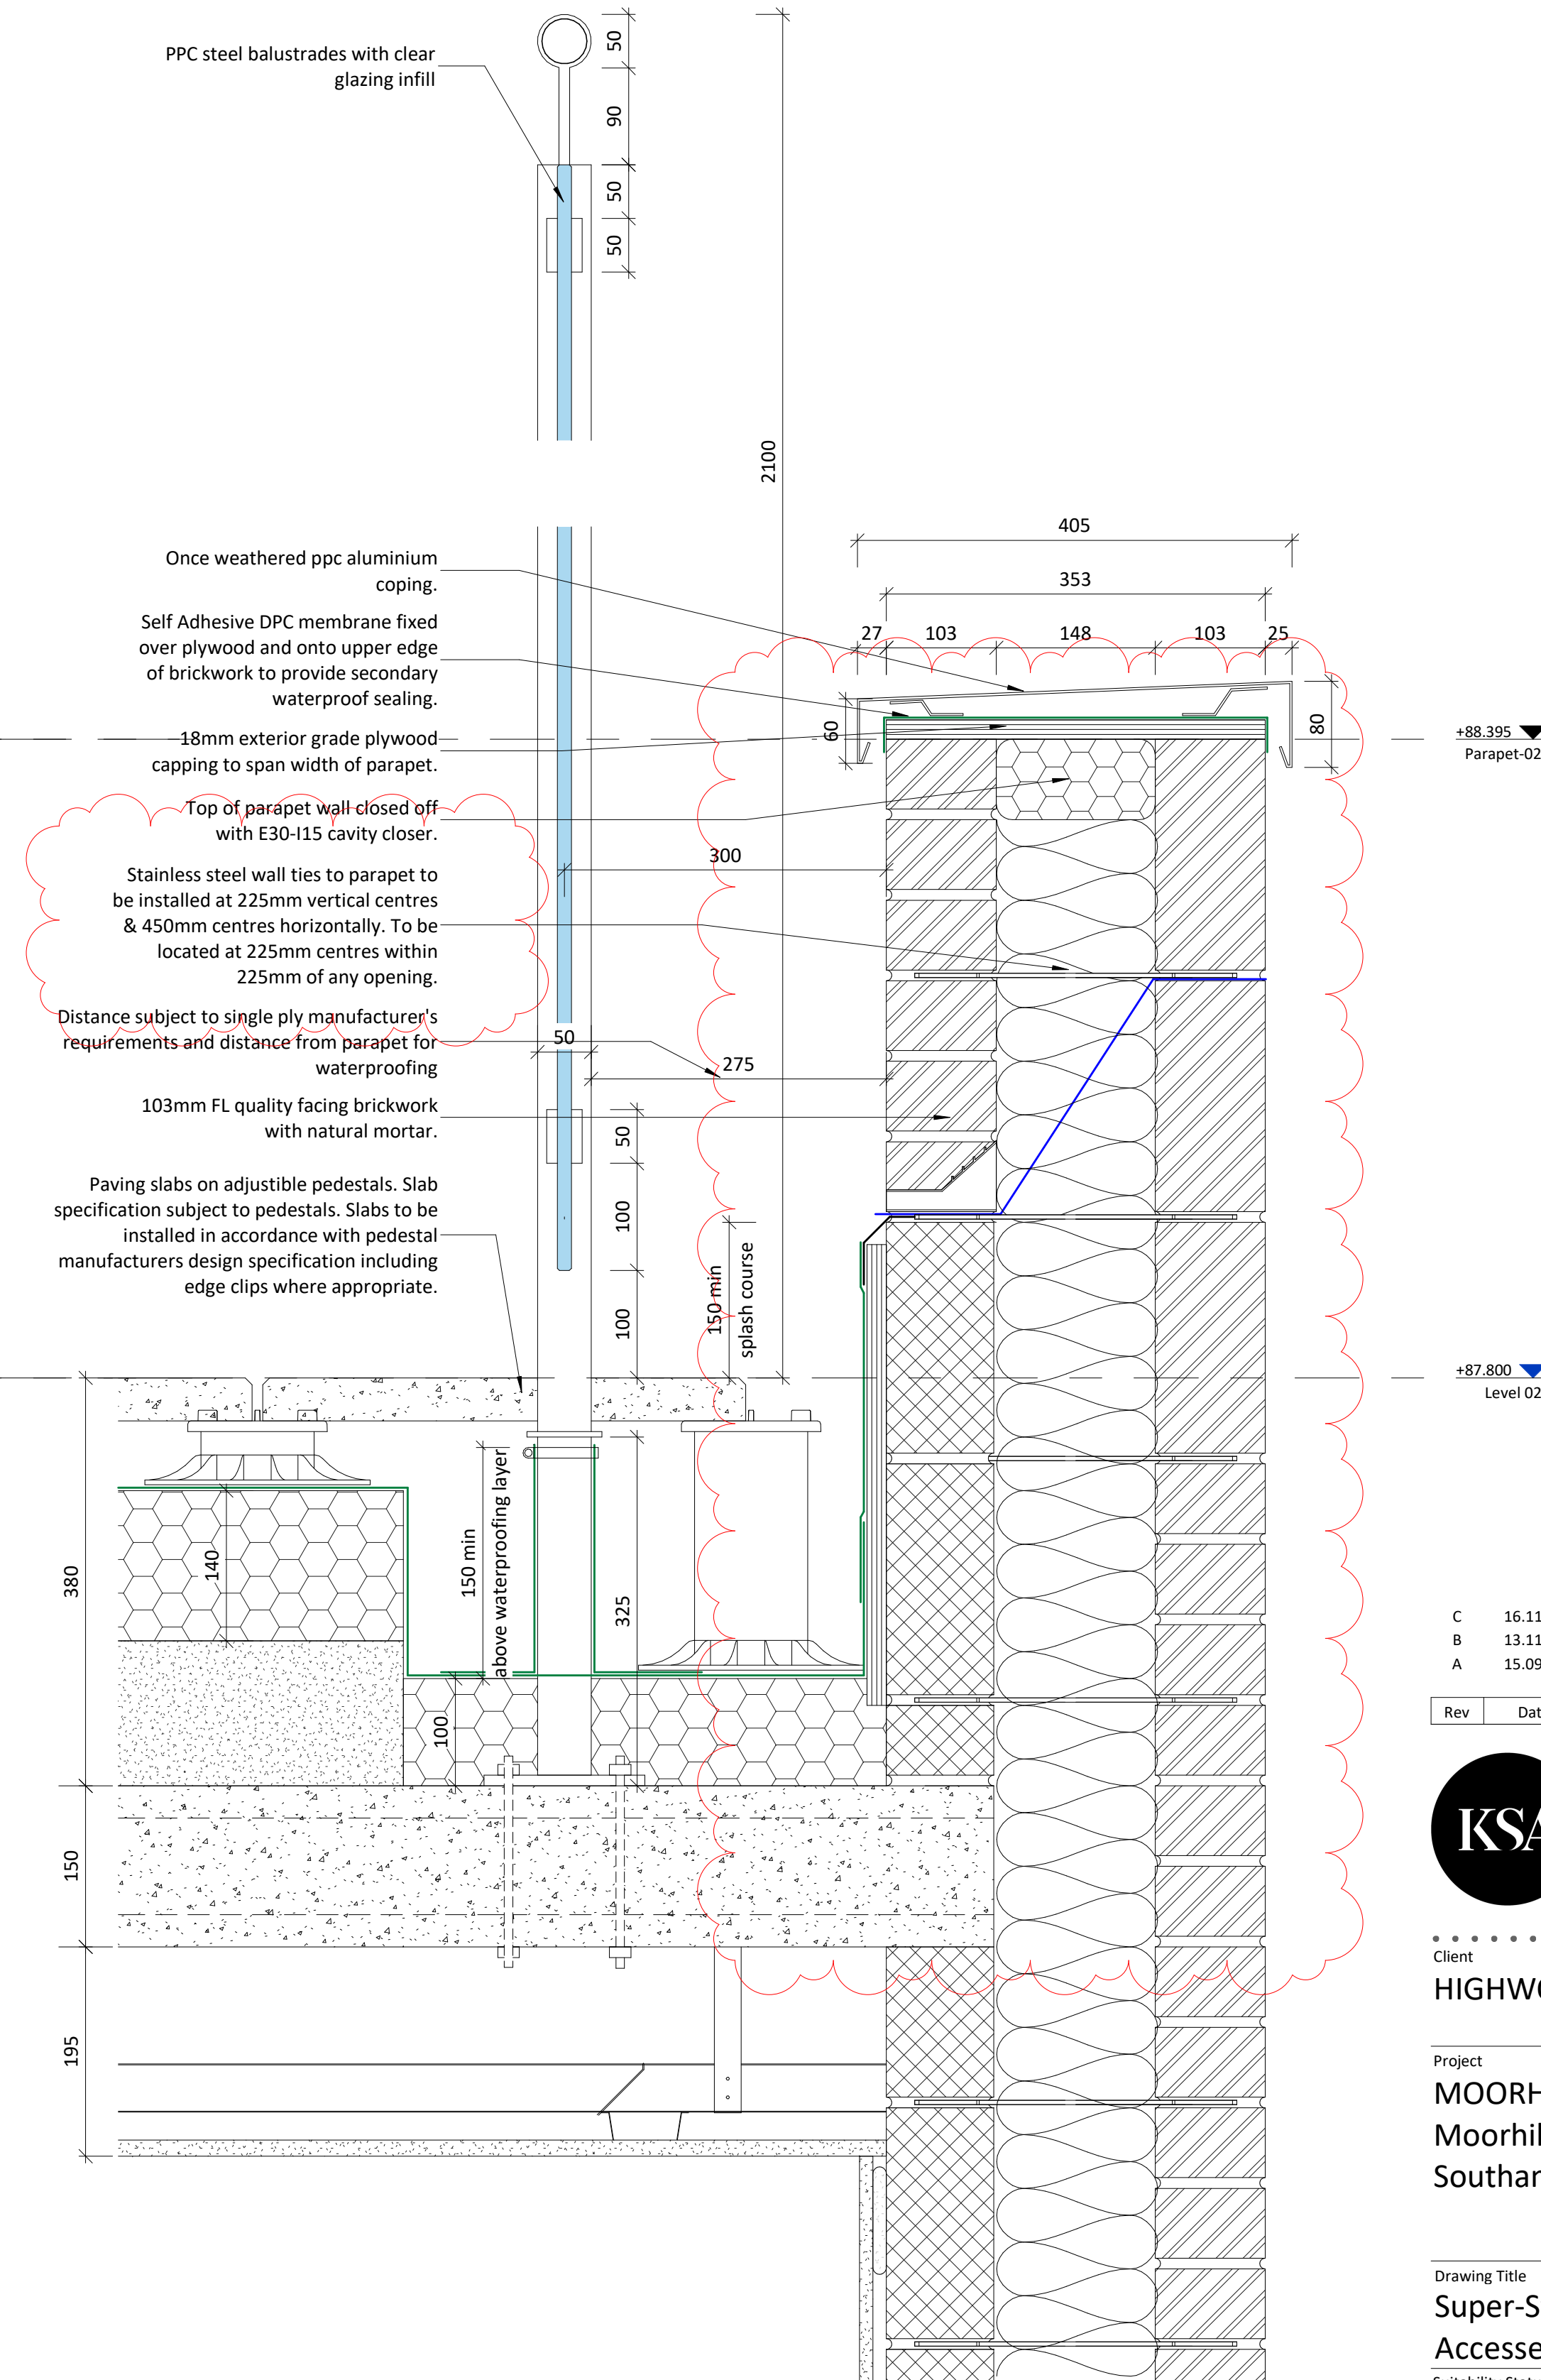

1 Second Floor Terrace Parapet etail
1:5

C	16.11.23	Centers of ties to parapets adjusted.	SS	EG
B	13.11.23	Balustrade clearance adjusted.	SS	EG
A	15.09.23	Initial drawing issue	SS	EG

Rev	Date	Description	Drwn	Chkd
-----	------	-------------	------	------



Client
HIGHWOOD

Project
MOORHILL CARE HOME
Moorhill Road, West End,
Southampton

Drawing Title
Super-Structure Details Sheet 4
Accessed from main lounge second floor.

Suitability Status
S1 - SUITABLE FOR CO-ORDINATION

Scale
1:5 @ A1

Document Ref.
1287-KSA-XX-XX-DR-A-713

Revision
C

Drawn By
SS