



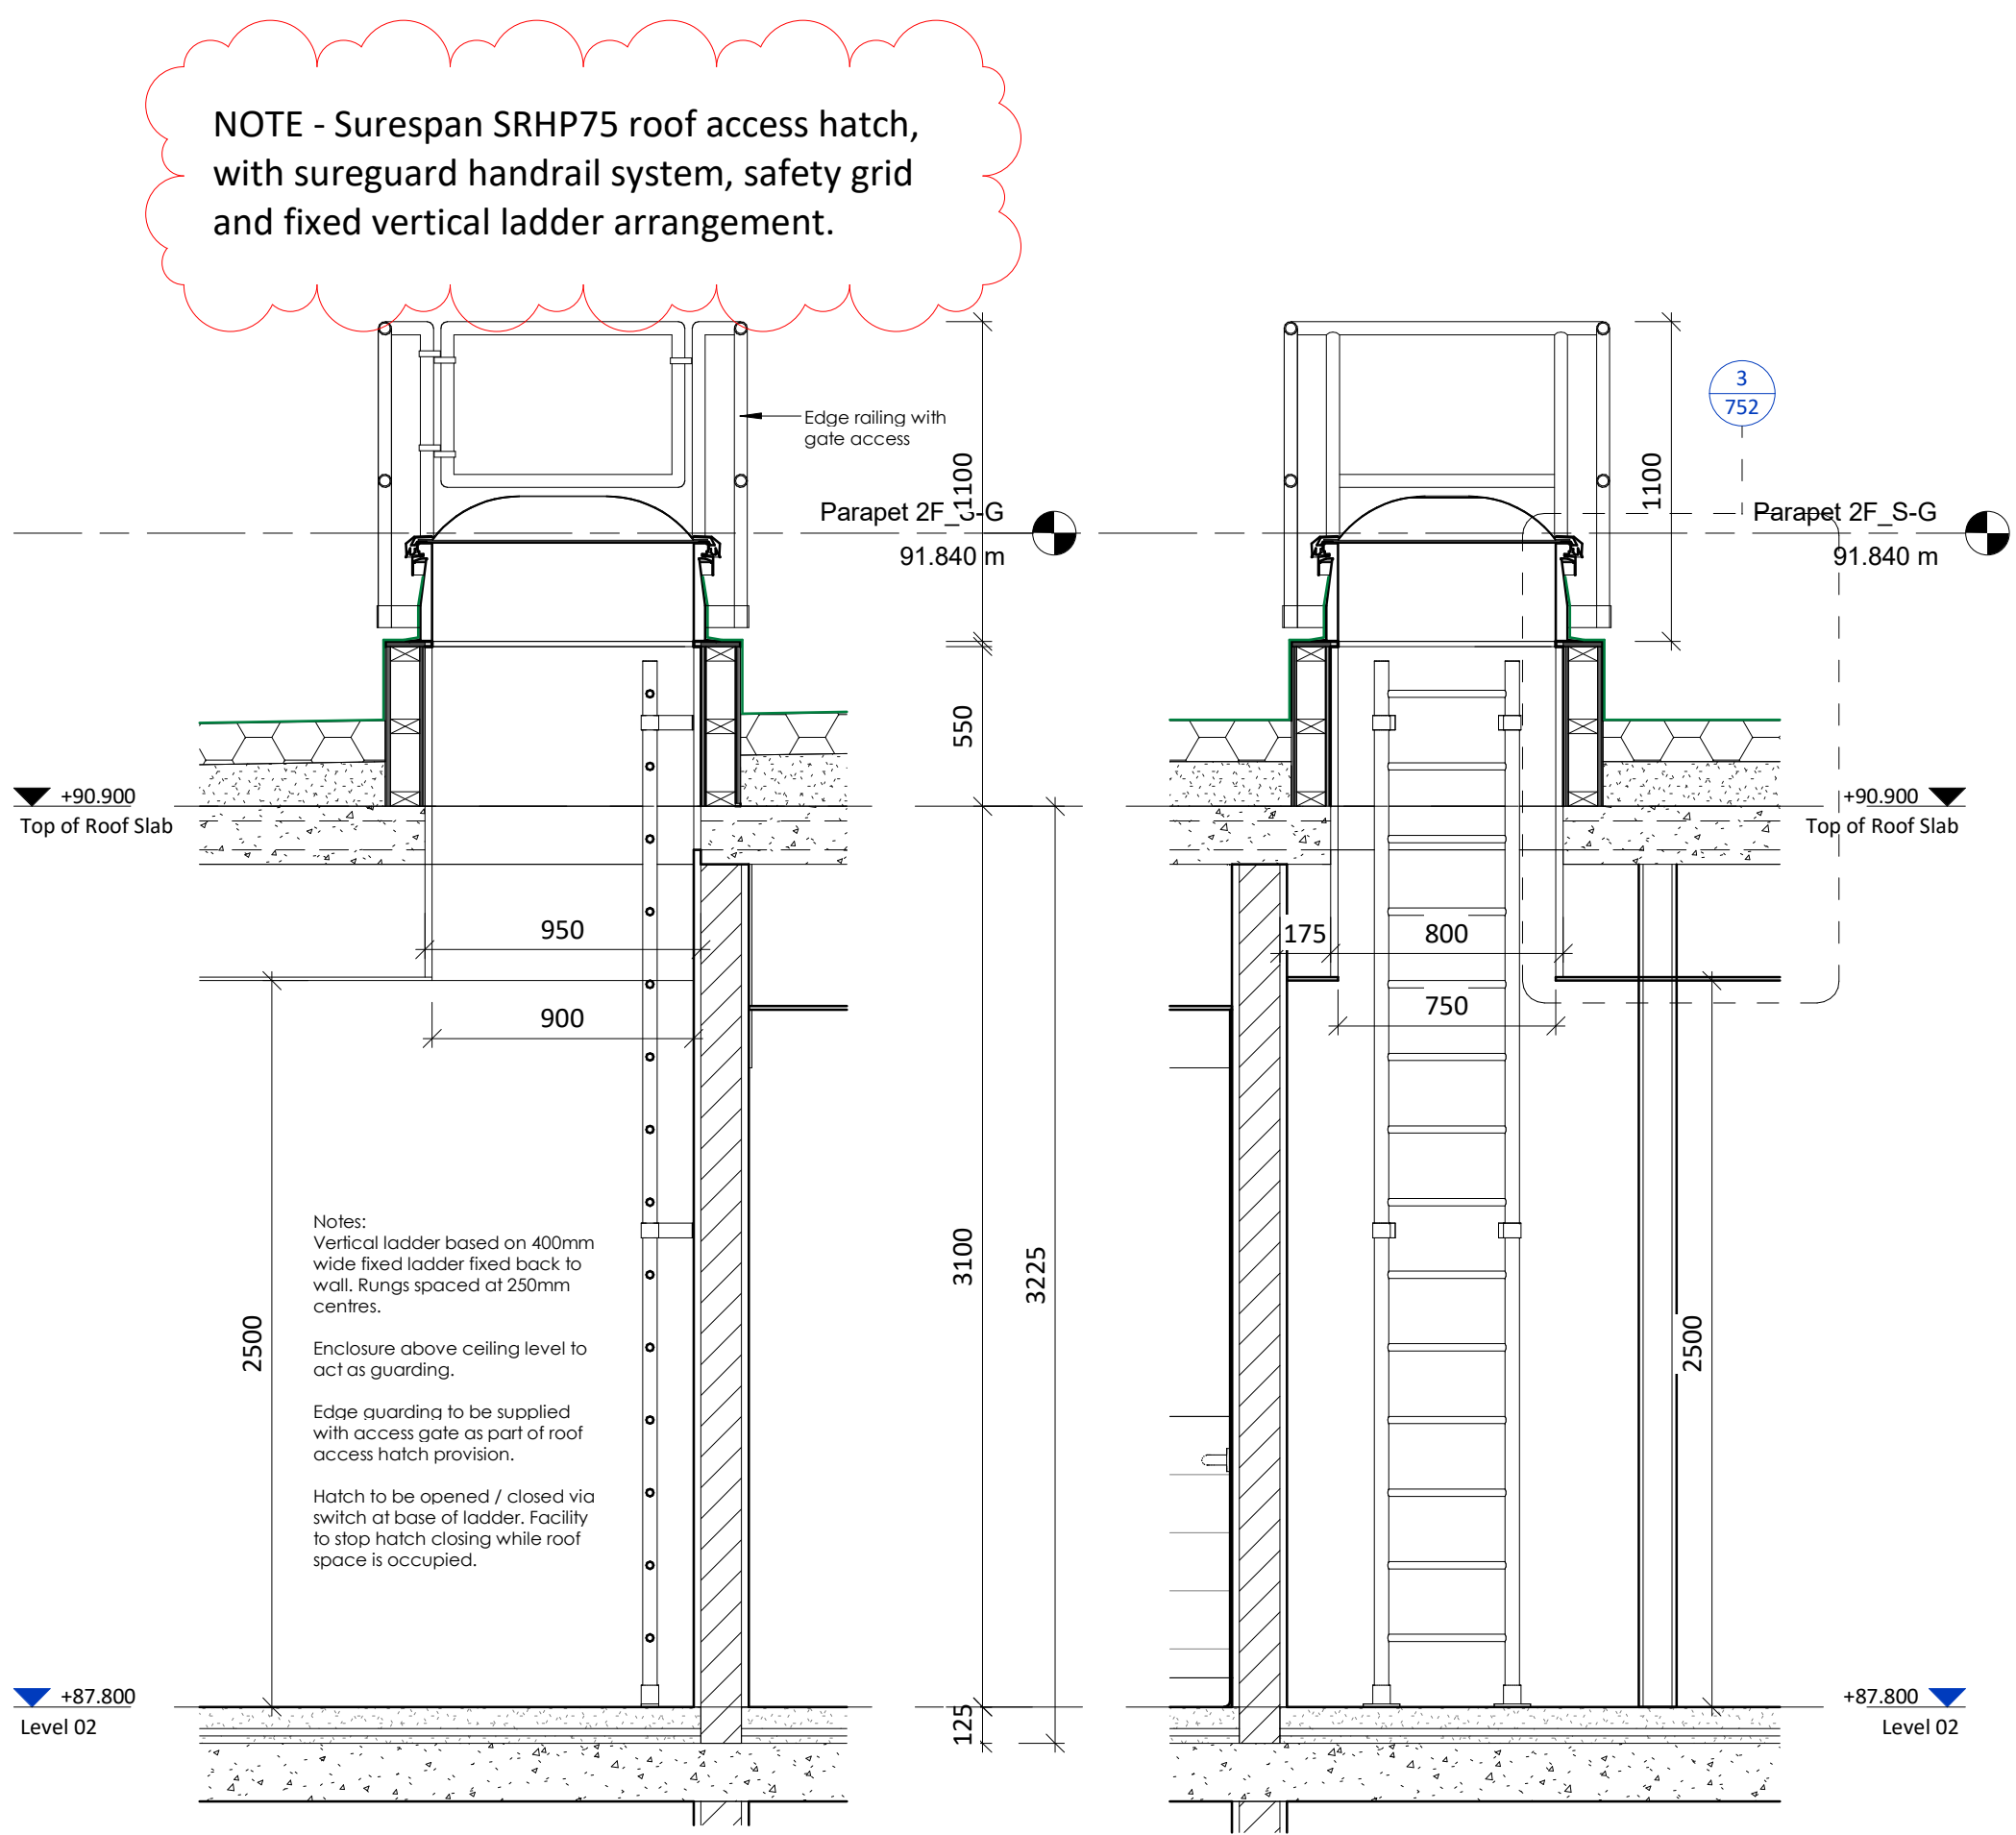

1 Roof Access Ladder - Section 1
1 : 25

2 Roof Access Ladder - Section 2
1 : 25

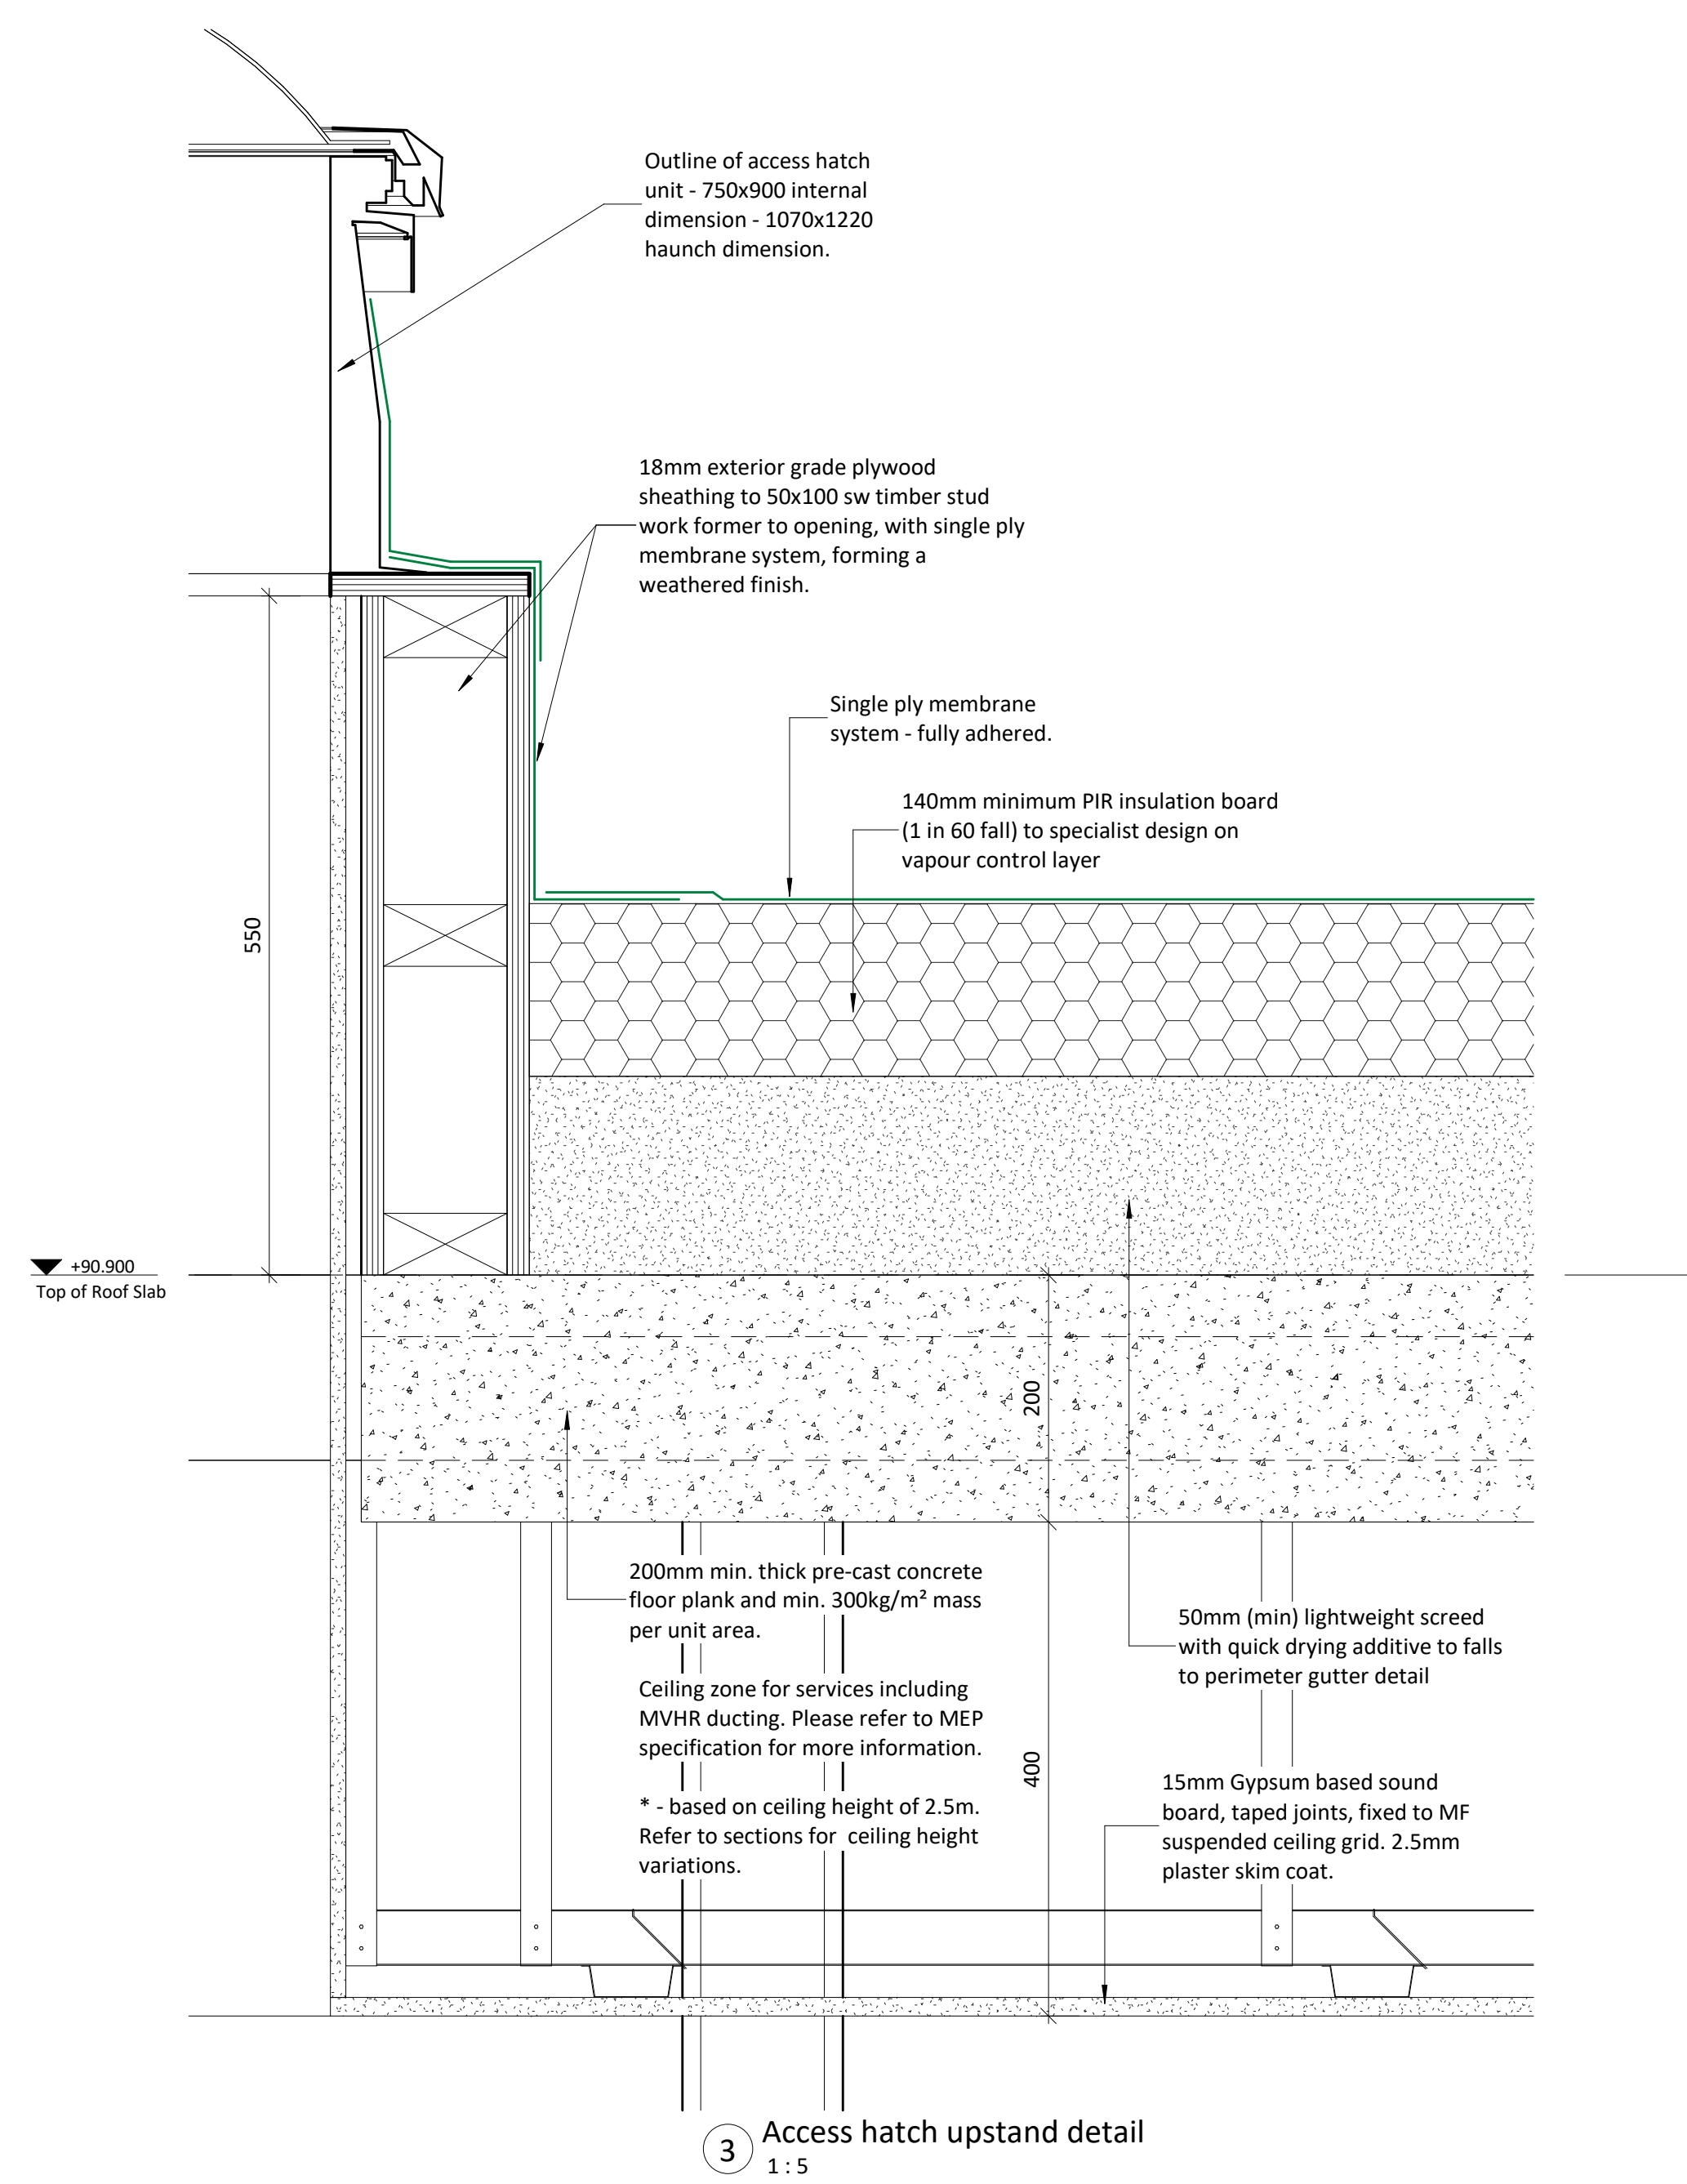

3 Access hatch upstand detail
1 : 5

- GENERAL NOTES :
1. This drawing is the copyright of KSA Ltd and may not be copied, altered or reproduced in any form or passed on to a third party without written consent. If in doubt ASK.
 2. This drawing has been produced exclusively for this project, and cannot be used for any other purpose.
 3. The drawing reflects current standards and legislation agreed for this project at the time of original issue.
 4. All dimensions are in millimetres and all levels are in meters.itects, structural engineers, mechanical & electrical engineers and specialists drawings / specifications.
 5. Any discrepancies in dimensions or details between the various drawings should be reported immediately.
 6. All dimensions are in millimetres and all levels are in meters.
 7. Do not scale from this drawing, if in doubt ASK.

B	13.12.23	Surespan reference added as requested.	SS	EG
A	09.10.23	Initial drawing issue	SS	EG

Rev	Date	Description	Drwn	Chkd
-----	------	-------------	------	------



The people
orientated
placemakers.

Client
HIGHWOOD

Project
MOORHILL CARE HOME
Moorhill Road, West End,
Southampton

Drawing Title
Roof Details - Sheet 3

Suitability Status
S1 - SUITABLE FOR CO-ORDINATION As indicated @ A1

Document Ref.	Revision	Drawn By
1287-KSA-XX-XX-DR-A-752	B	Author