



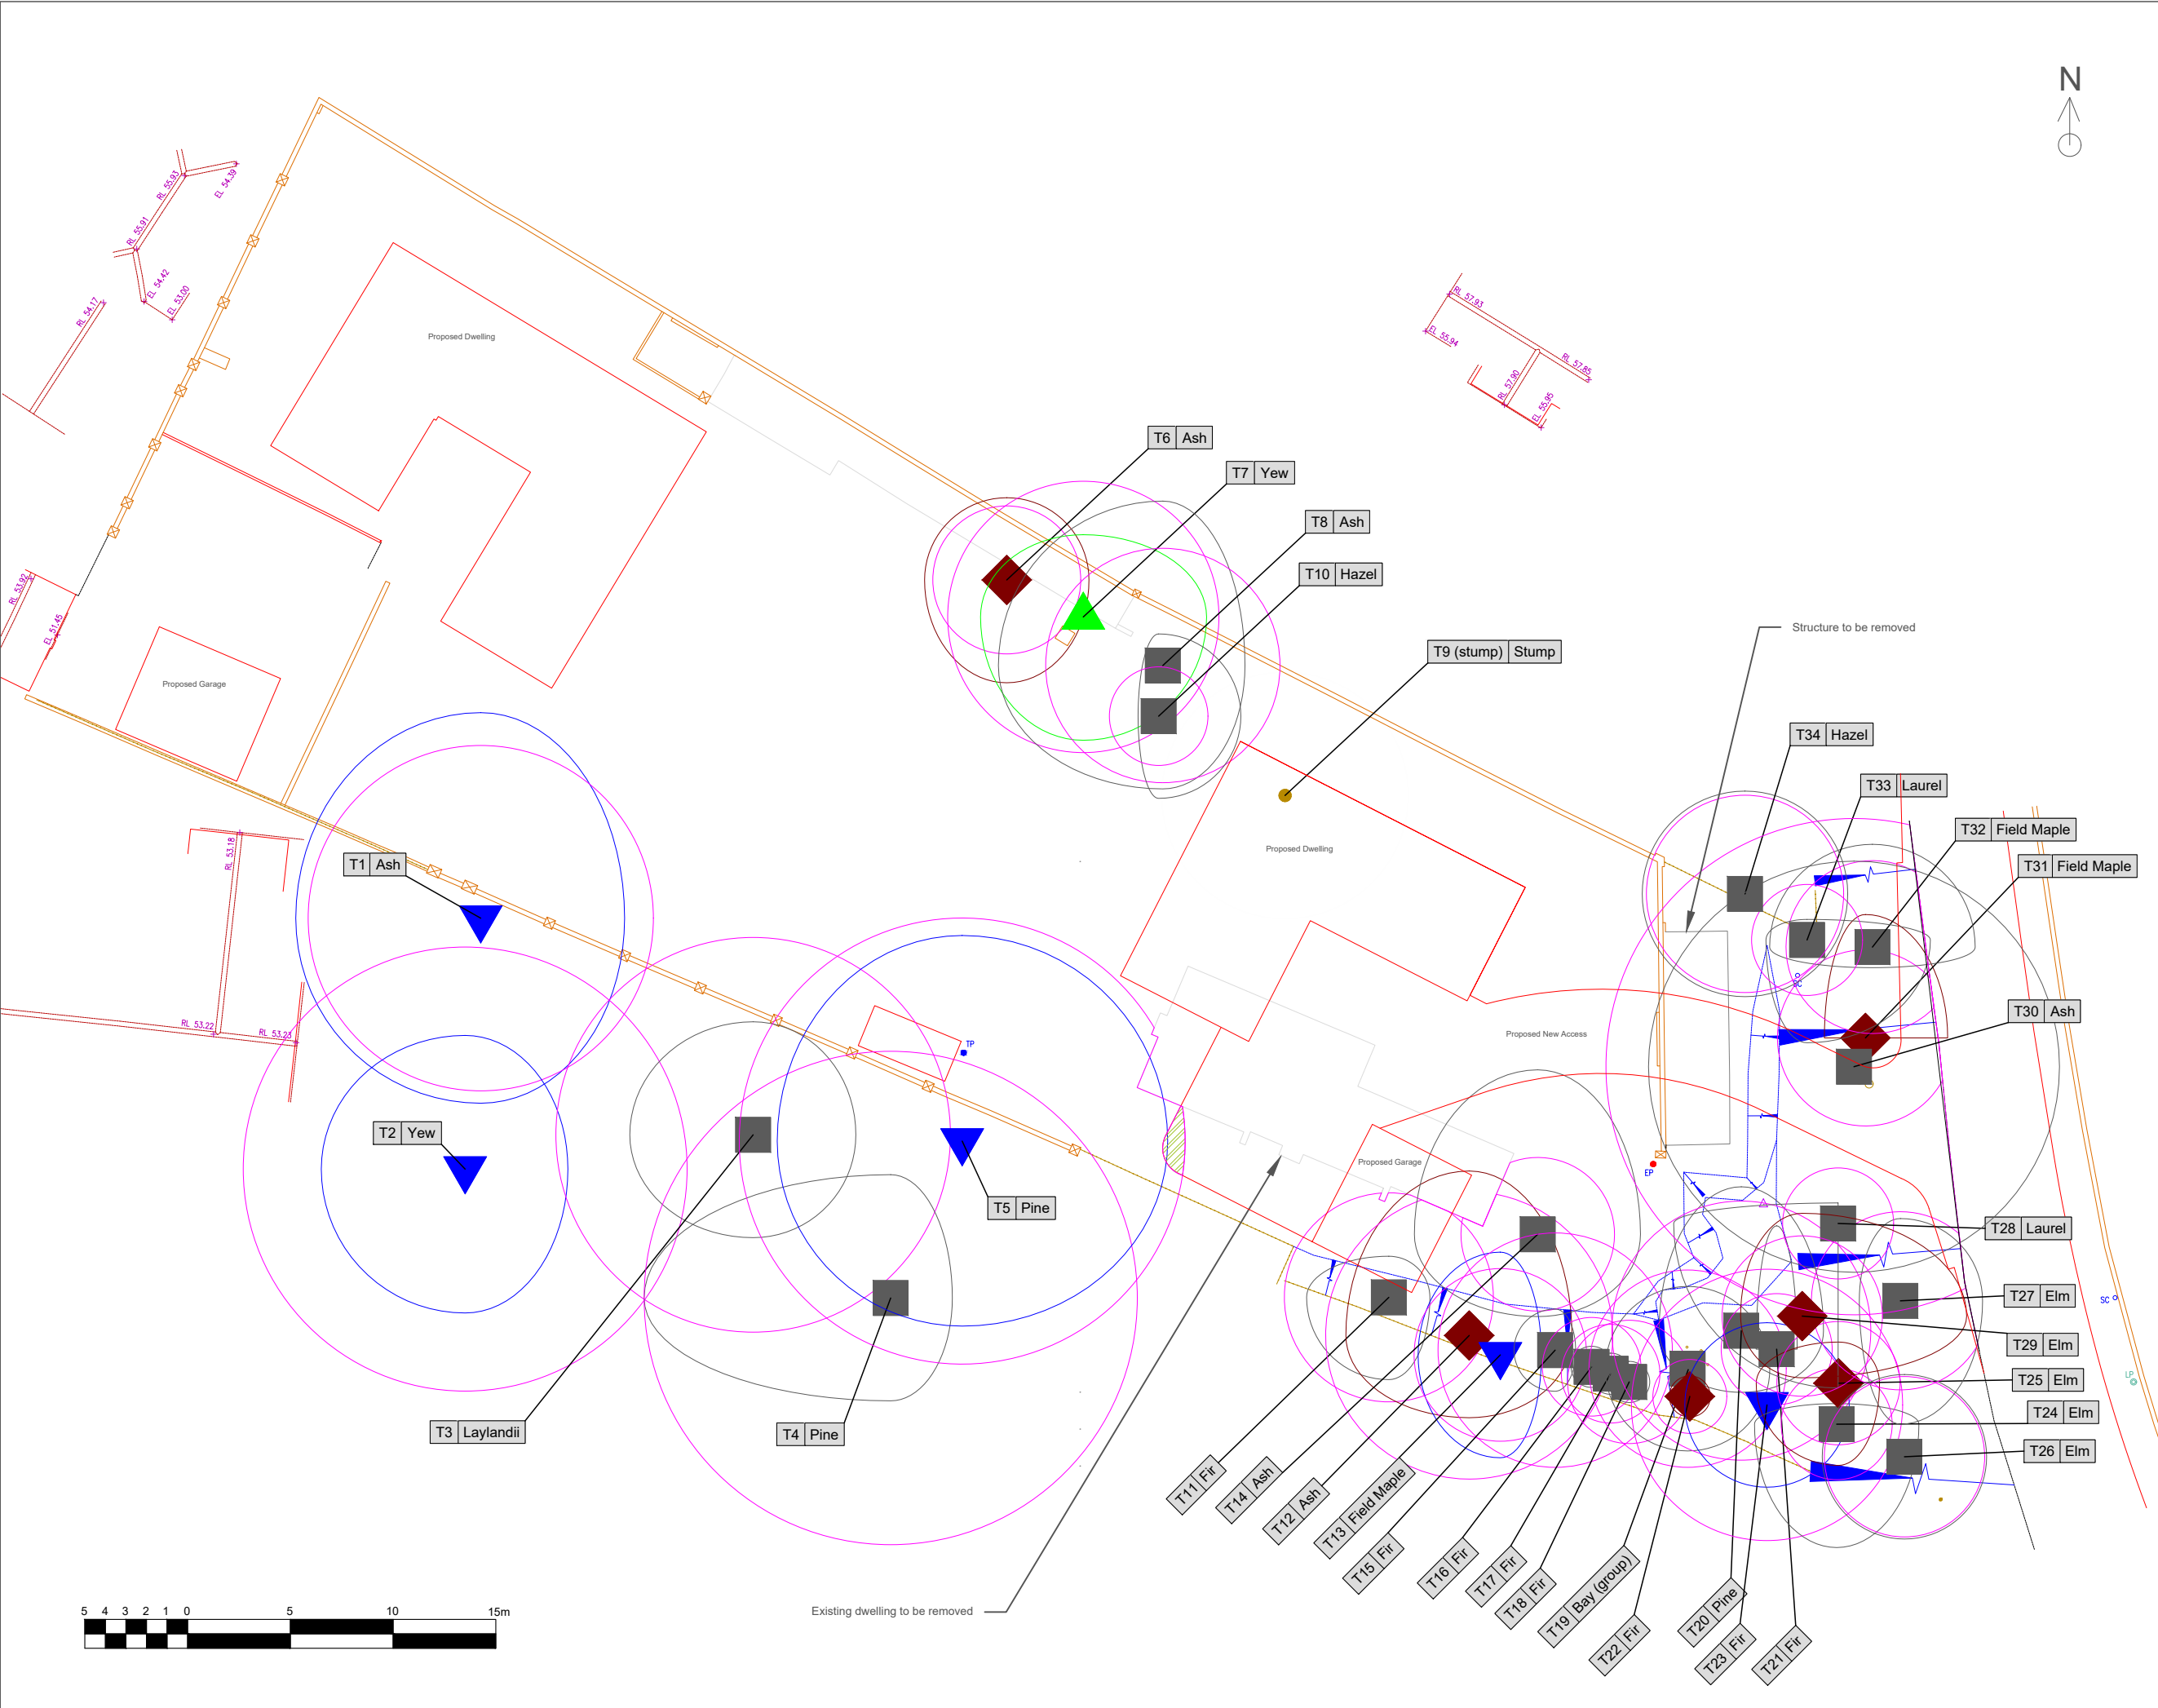

Key / Legend

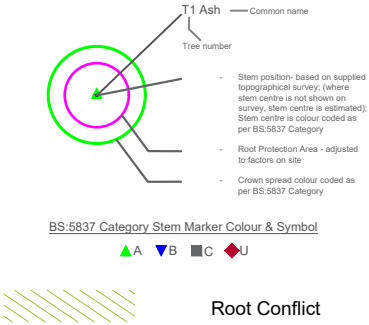

Notes

Drawing to be read in conjunction with Arboricultural Impact Assessment.

Client
Mr Bowen

Drawing Name
St. Martins, Bishopstoke - Proposed Layout AIA

Project Title
St. Martins CIs, Bishopstoke

Drawing Type
Arb. Impact Assessment

Scale 1:300@A3	Drawing No. SM-AIA-001
Drawn By OCJ	Drawing Status FINAL
Date 14/12/2023	Revision A

Arborlogica 
ARBORICULTURAL CONSULTANCY

9 Rosebay Close, Horton Heath, Hampshire,
SO50 7PN

www.arborlogica.co.uk
01489 890989

Dimensions should be confirmed on site. Dimensions are not to be scaled from this drawing.
Arborlogica cannot be held responsible for inaccuracies within base drawings provided by third parties.
This drawing is to display tree constraints in relation to the current or proposed layout or design and must not be used for construction purposes.
This drawing must be produced in color.
© Arborlogica 2023