



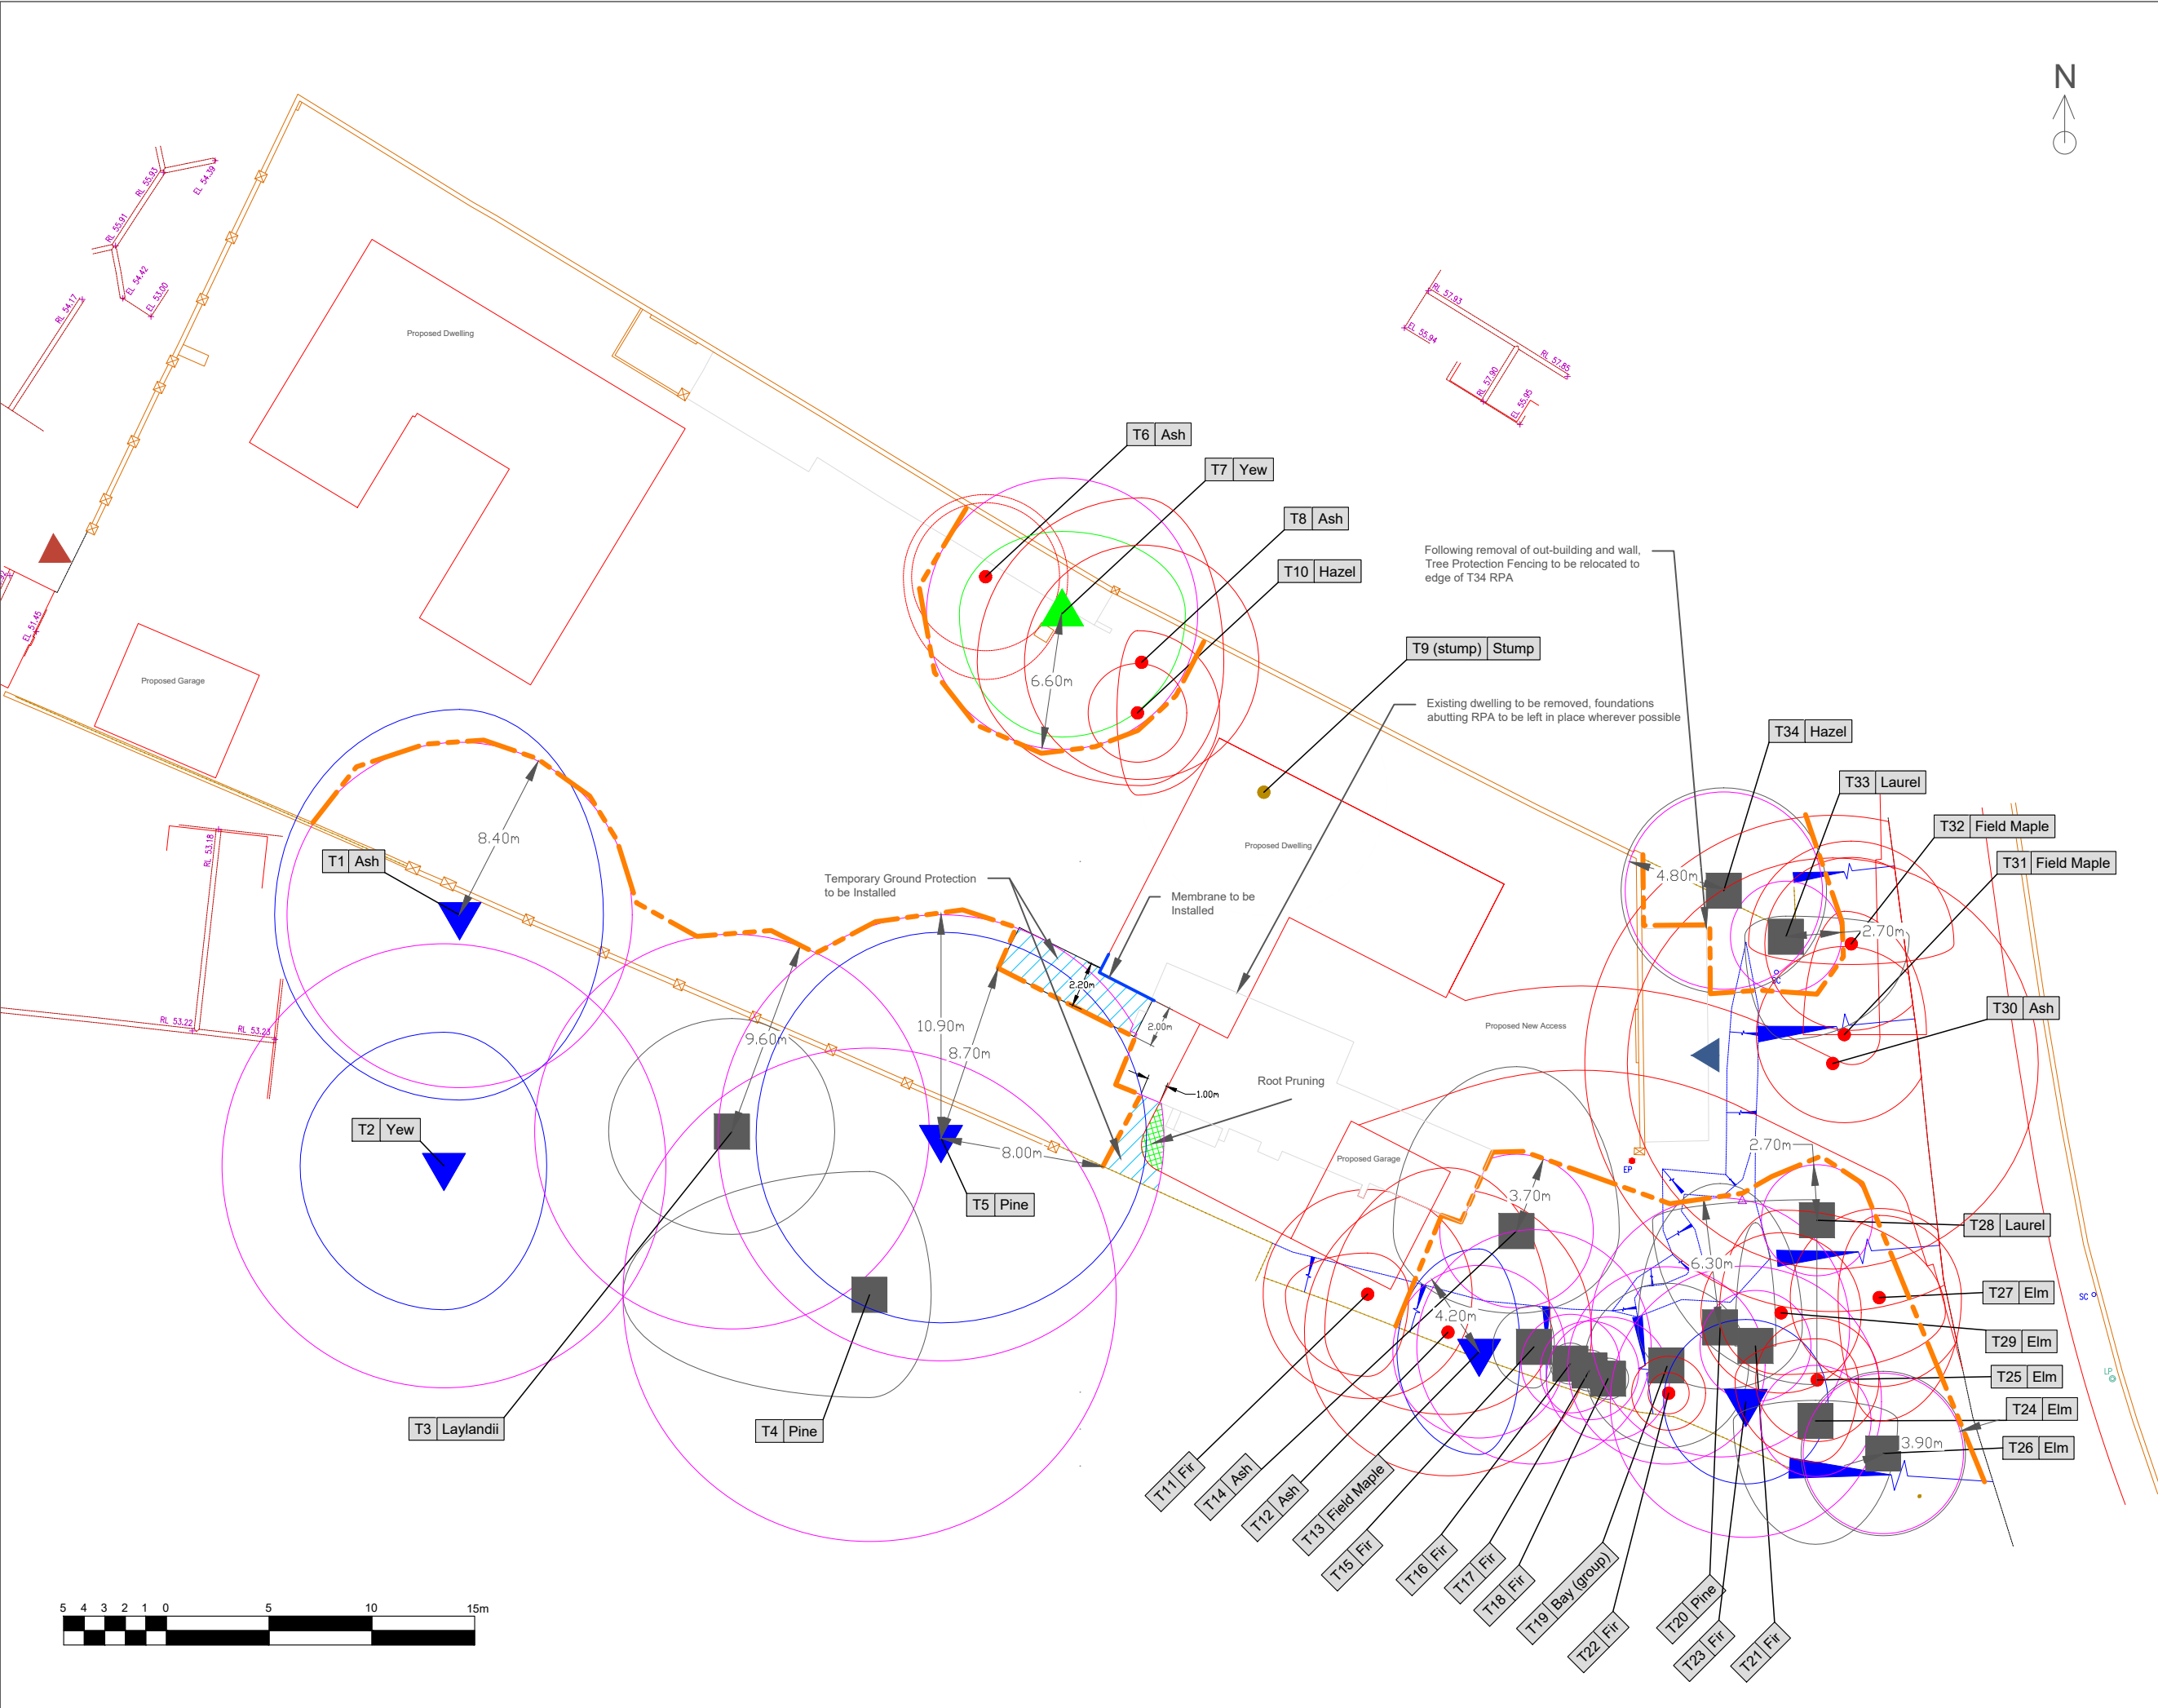

Key / Legend

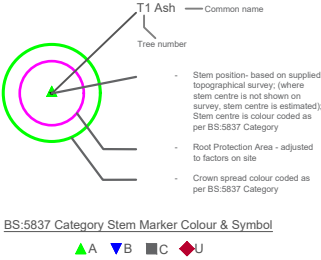

- Tree Protective Fencing
- Tree Ground Protection
- Root Pruning
- Tree to be Removed
- New Access Points
- Existing Access Points
- Membrane to be Installed

Notes

Drawing to be read in conjunction with Arboricultural Method Statement

Client

Mr Bowen

Drawing Name

St. Martins, Bishopstoke - Tree Protection Plan

Project Title

St. Martins CIs, Bishopstoke

Drawing Type

Tree Protection Plan

Scale

1:300@A3

Drawing No.

SM-TPP-001

Drawn By

OCJ

Drawing Status

FINAL

Date

14/12/2023

Revision

A

Arborlogica
ARBORICULTURAL CONSULTANCY

9 Rosebay Close, Horton Heath, Hampshire,
SO50 7PN

www.arborlogica.co.uk
01489 890989

Dimensions should be confirmed on site. Dimensions are not to be scaled from this drawing.
Arborlogica cannot be held responsible for inaccuracies within base drawings provided by third parties.
This drawing is to display tree constraints in relation to the current or proposed layout or design and must not be used for construction purposes.
This drawing must be produced in color.
© Arborlogica 2023