


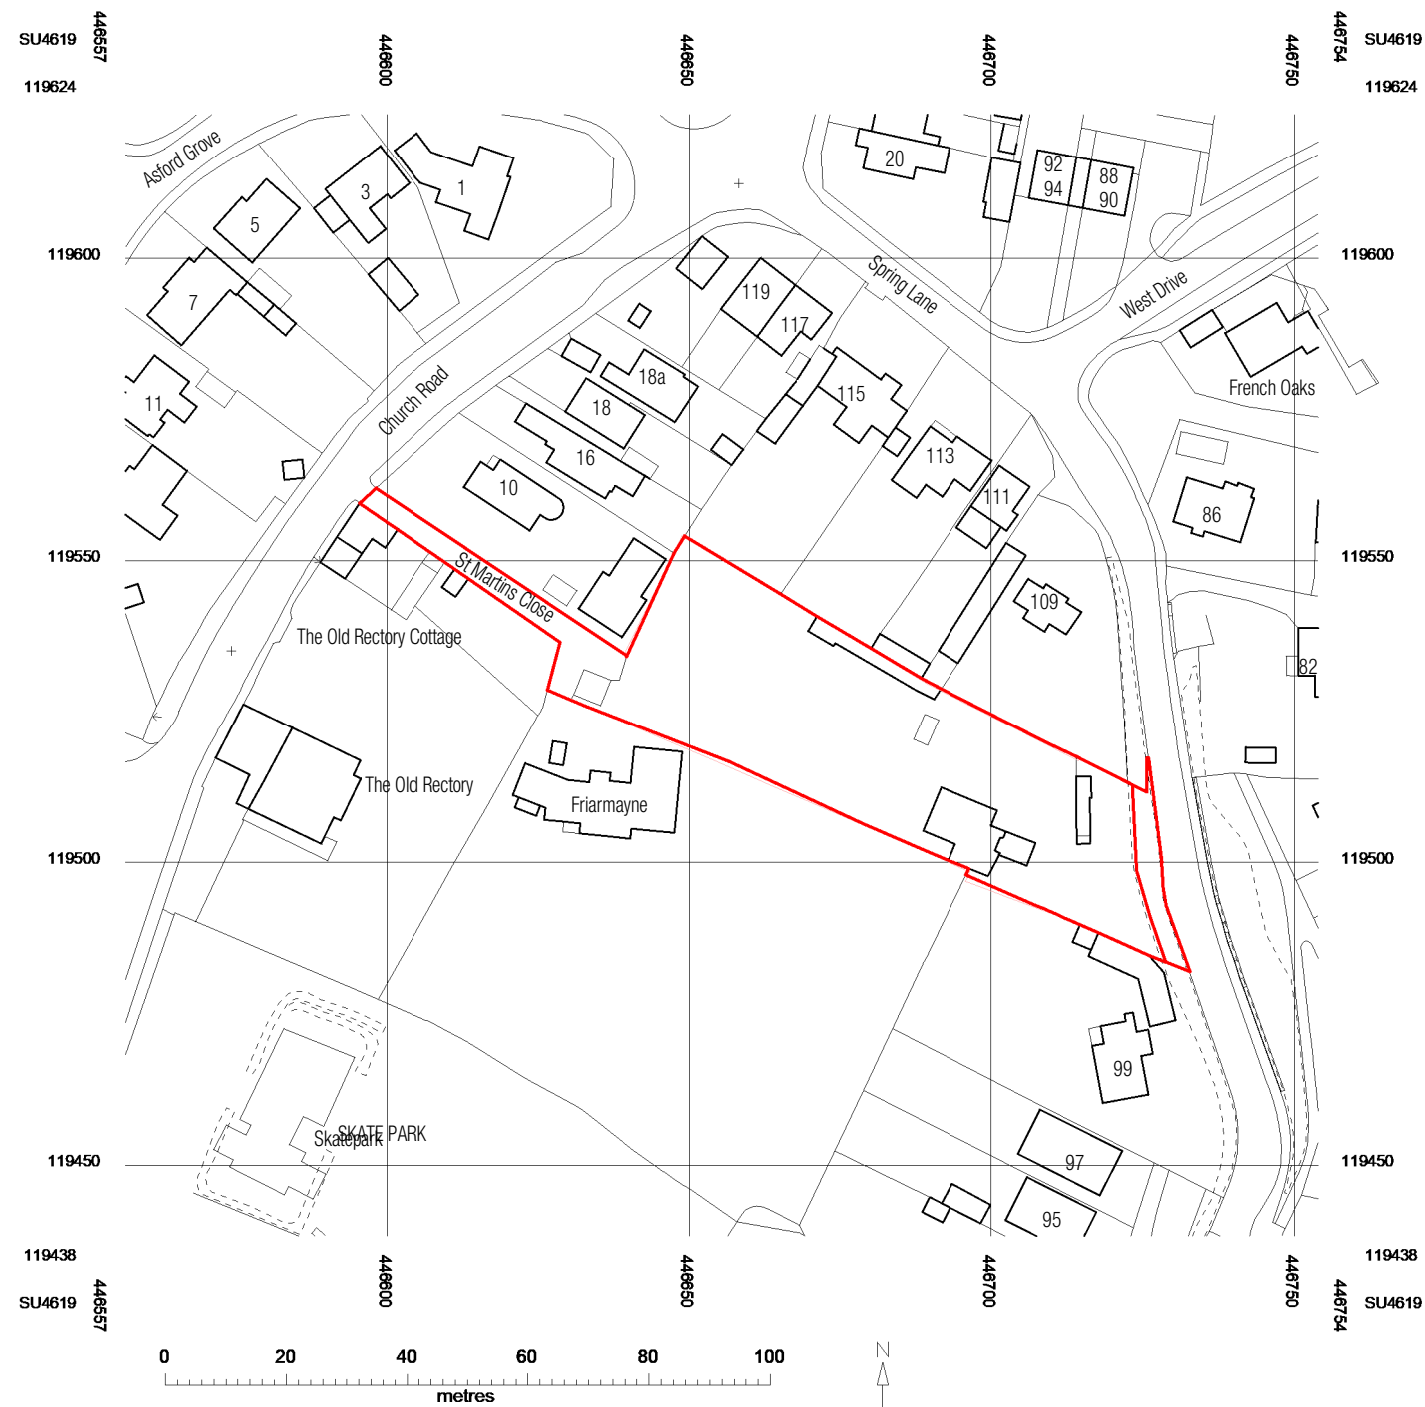

NOT FOR CONSTRUCTION

GILES ARCHITECTS

45 Southgate Street : Winchester
www.gilesarchitects.co.uk
01962 458 078

STATUS
PLANNING

PROJECT
ST. MARTINS CLOSE,
BISHOPSTOKE, SO50 6BH

TITLE
SITE LOCATION PLAN

SCALE	DATE
1 : 1250 @ A3	09/22/20
DRAWN	REVIEWED
Author	Checker

JOB NO.	NUMBER	REVISION
2022-009	010	

Site Location Plan

1 : 1250

