


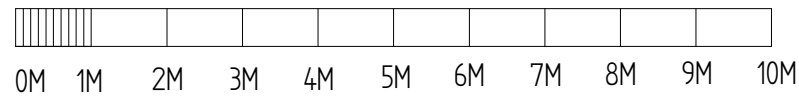

NOTES:
1) ALL DRAWINGS SUPPLIED BY DWG PLANS ARE TO BE USED FOR PLANNING PERMISSION PURPOSES ONLY AND NOT TO BE USED FOR BUILDING REGULATION PURPOSES.
2) THE CONTRACTOR, SUB-CONTRACTOR OR SUPPLIER IS TO CHECK ALL RELEVANT DIMENSIONS, LEVELS, EXISTING STRUCTURE AND MATERIALS PRIOR TO COMMENCING THE WORKS.
© THIS DRAWING IS COPYRIGHT AND MAY NOT BE COPIED, TRACED, ALTERED OR REPRODUCED WITHOUT WRITTEN PERMISSION FROM DWG PLANS.

3D RENDERERS NOT TO SCALE



DWG PLANS			35 Cranmer Drive, Nursling, Southampton, SO16 0TD		
			Mobile: 07851229345, Email: info@dwgplans.co.uk		
		NAME	DATE		TITLE
DRAWN	PRB	28/01/2024		Existing renders 10 Monks Brook Close, Eastleigh	
UNLESS OTHERWISE SPECIFIED DIMENSIONS ARE IN MILLIMETERS			SIZE A3	DWG NO DWG PLANS 02988	REV A
			CLIENT: Mrs Kosniowski		
			SCALE: 1:100 @ A3		SHEET 1 of 1