


4th February 2024

Site Photographs

Change of Use of Agricultural Land to Equestrian and Erection of Stables Widening of Existing Access Allington Lane.

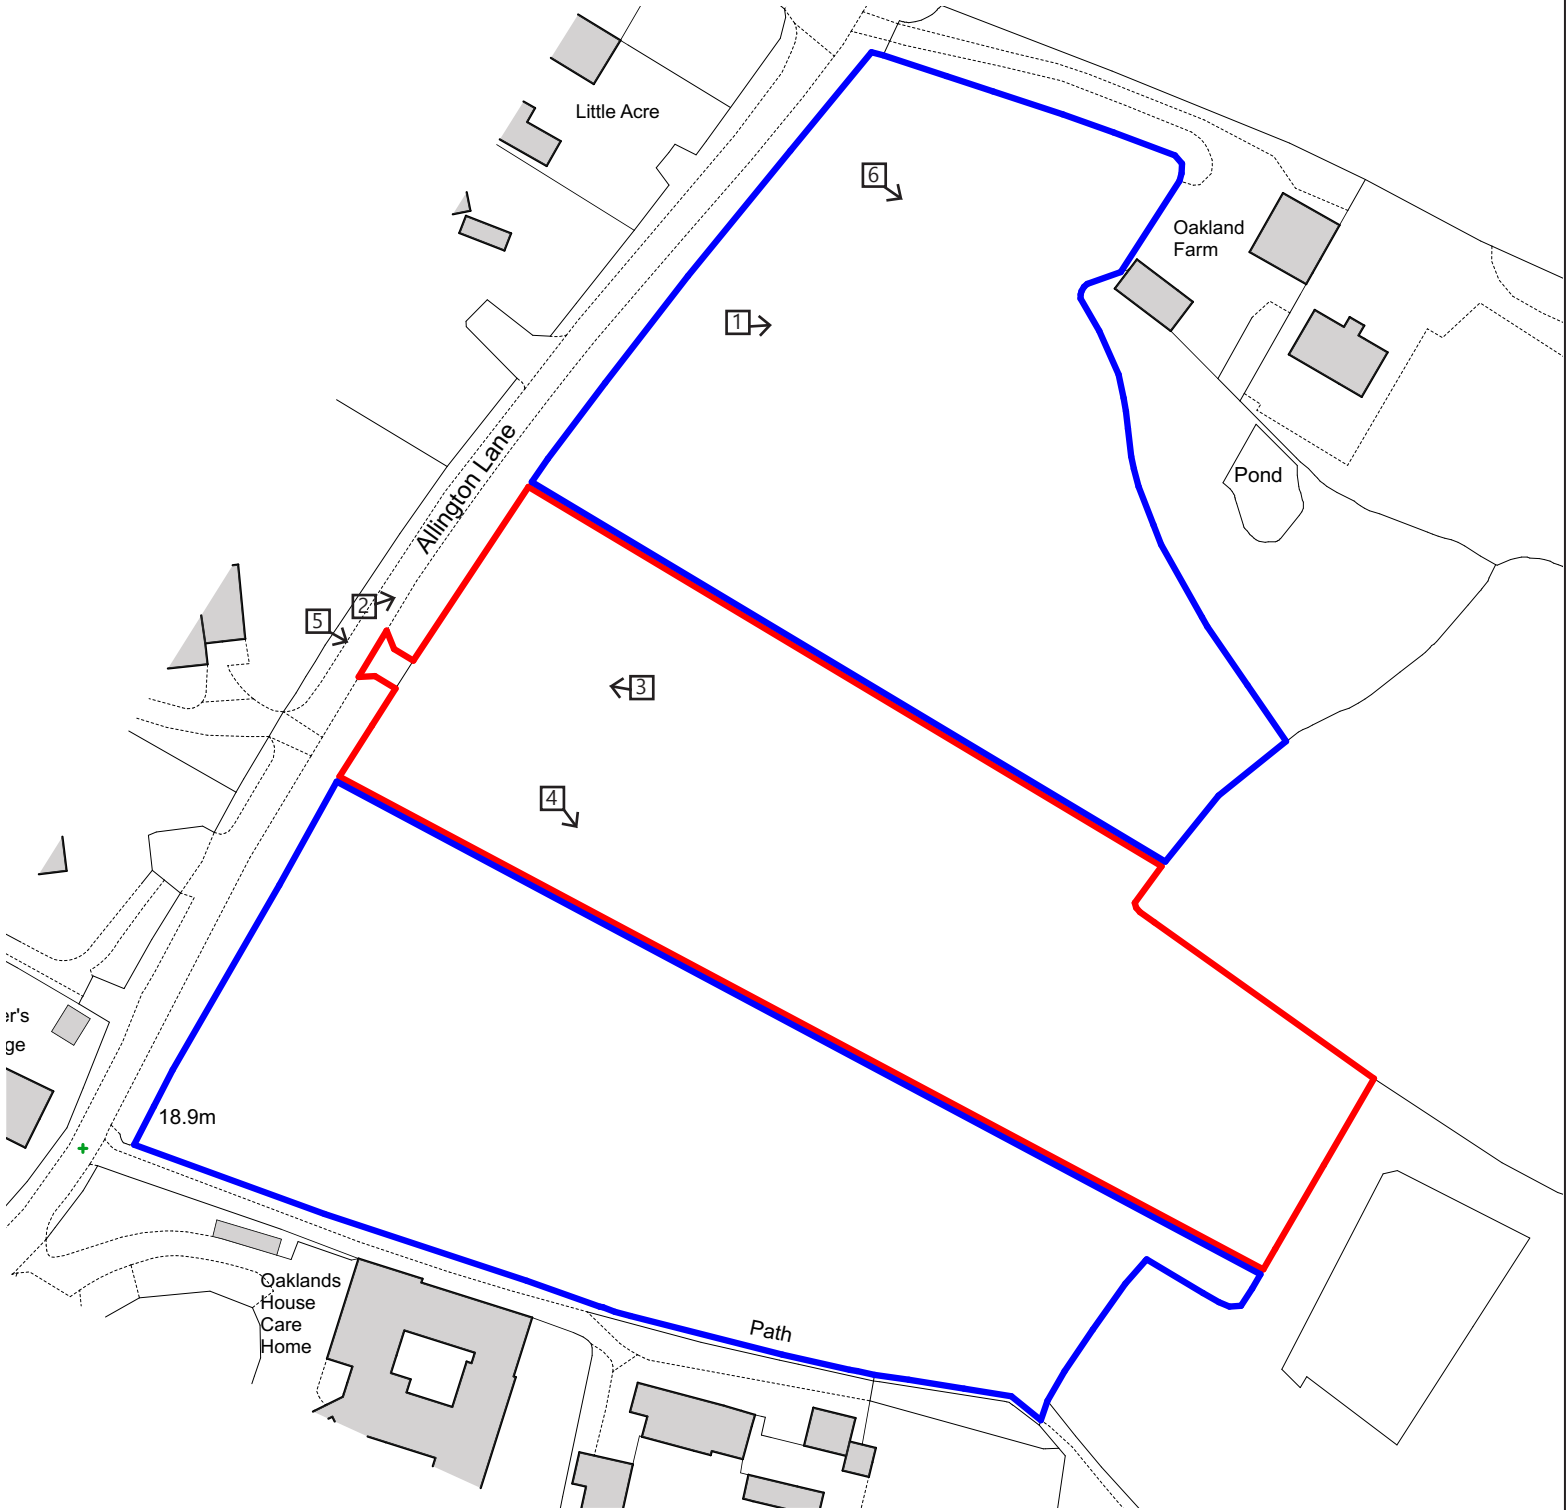

KEY PLAN [NTS]

REV	DESCRIPTION	DATE	AUTHOR	CHK'D	Materials Key	PROJECT	JOB NO.	DRAWING NO.
						Proposed Stables, Widening of Existing Access & Change of Use from Agricultural to Equestrian - Allington Lane, Fair Oak	592	301
						CLIENT	SCALE @ A3	AUTHOR/CHK'D
						Mr T Peters	na	CW
						DRAWING	DATE	REVISION
						Site Photographs	04/02/2024	-