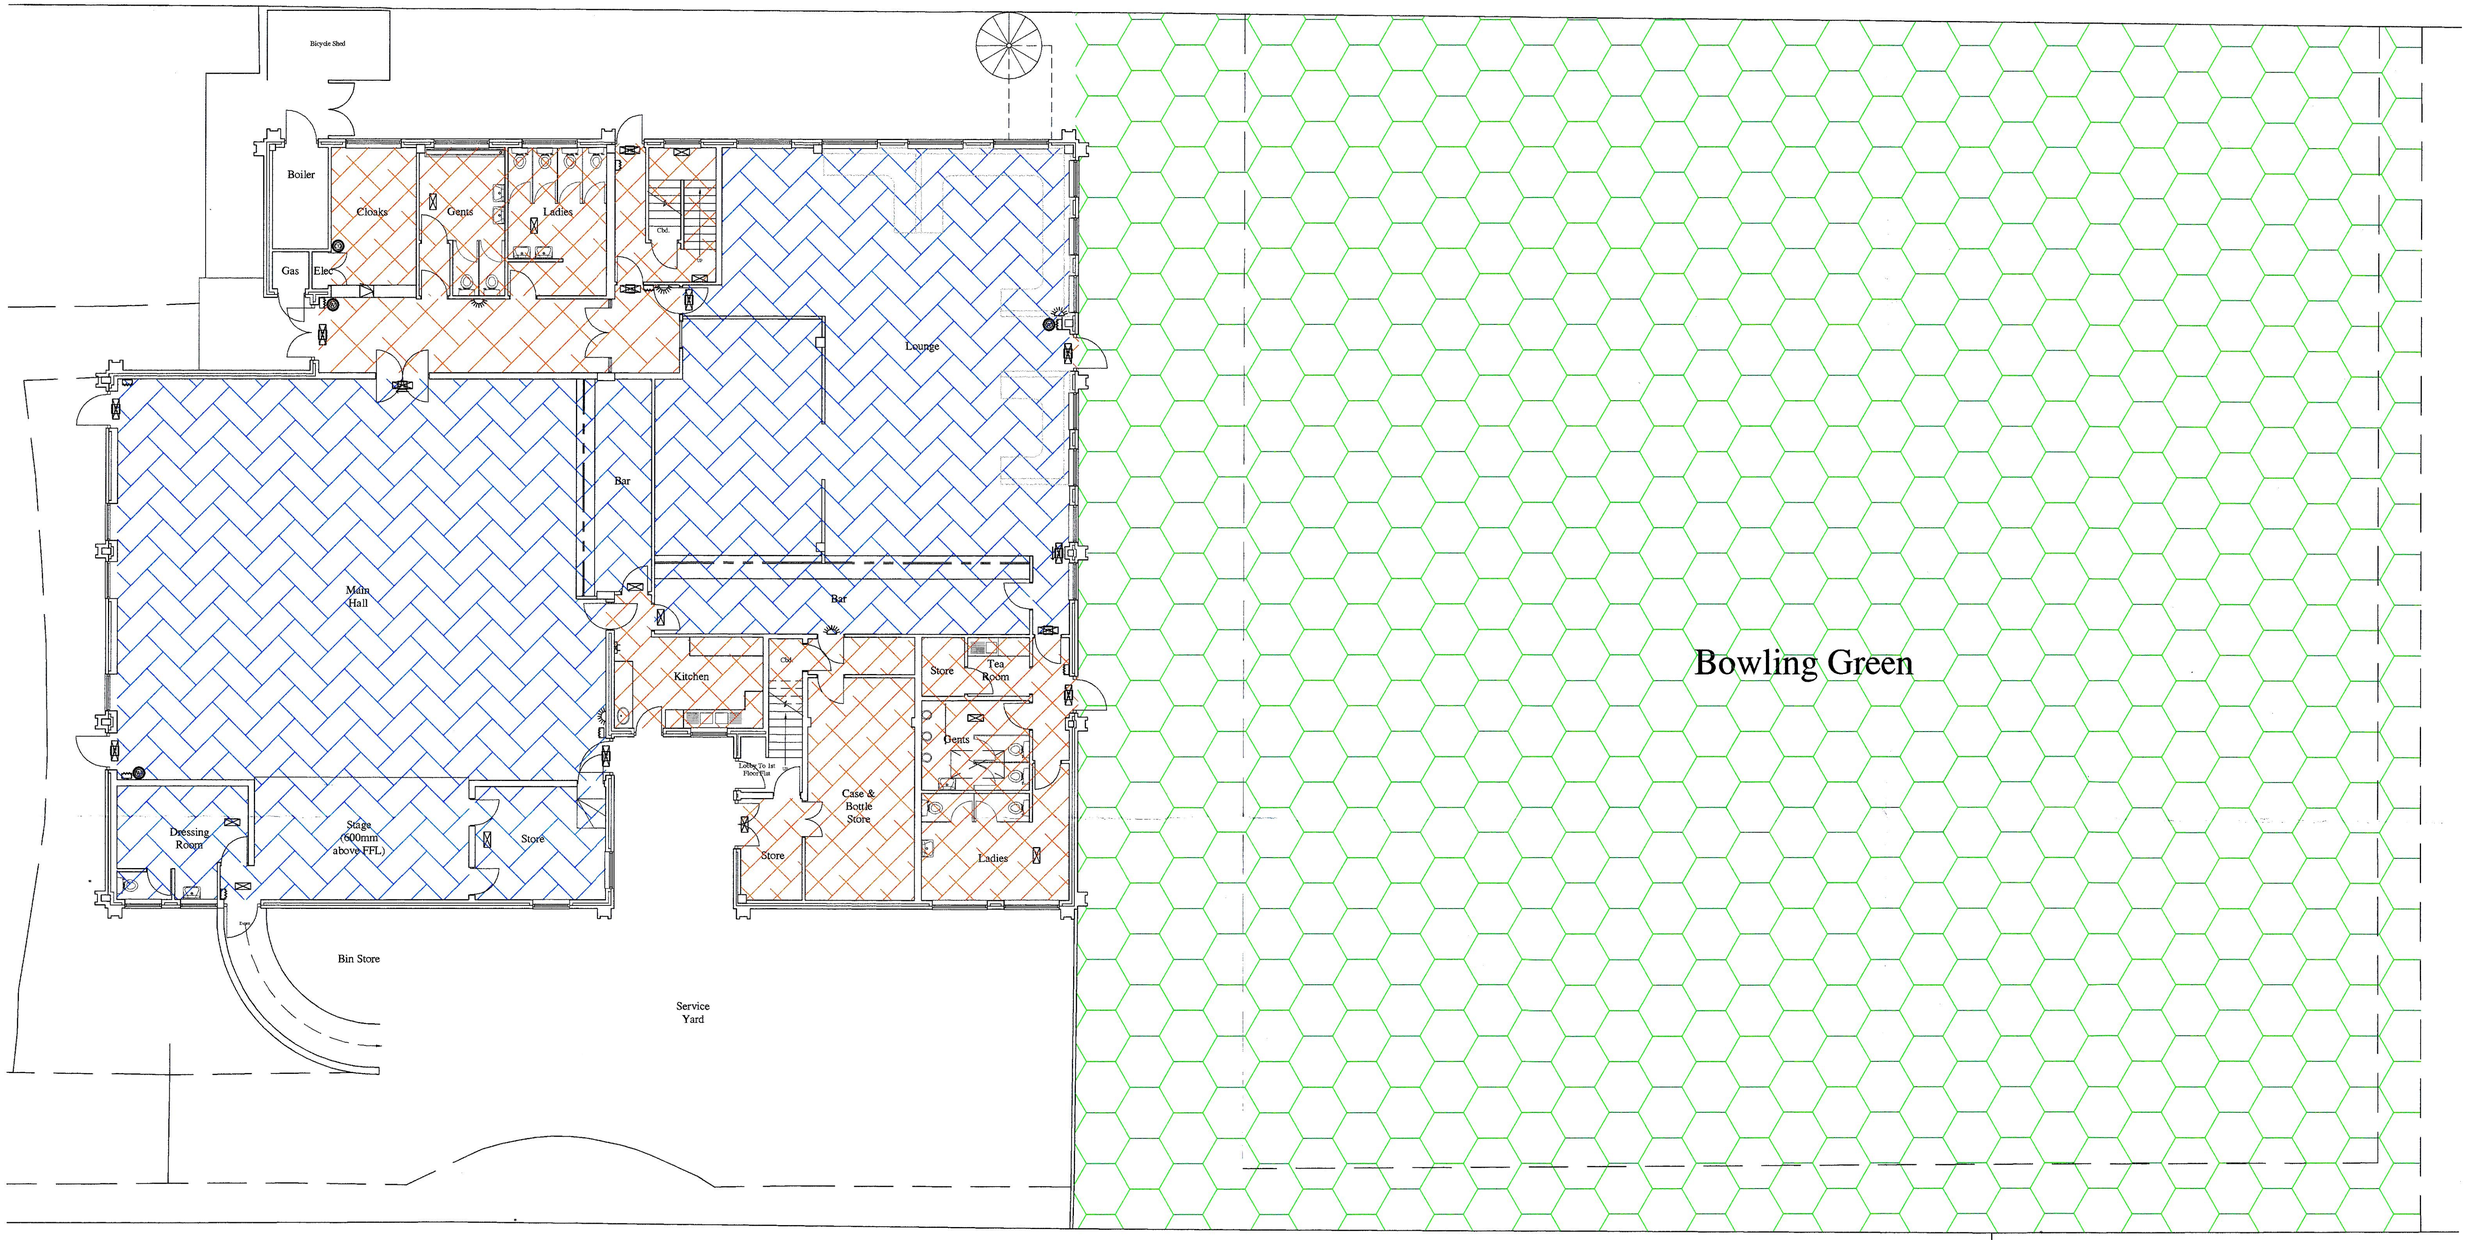


Key To Emergency Fittings

- ILLUMINATED FIRE EXIT SIGN
- ILLUMINATED FIRE EXIT SIGN WITH ARROW TO SHOW DIRECTION OF EXIT
- SQUARE EMERGENCY LIGHT FITTING
- BREAK GLASS CALL POINTS
- PB — DOOR FITTED WITH PANIC PUSH BAR WITH 'PUSH BAR TO OPEN' SIGN
- FIRE BLANKET
- FIRE EXTINGUISHER (WATER)
- FIRE EXTINGUISHER (CO2)
- FIRE ALARM SOUNDER
- Licensed Activities - Liquor
- Licensed Activities - Liquor, Music, Dancing & Sports
- Licensed Activities - Liquor & Sports

REV	DESCRIPTION	DATE
-	Liquor Licence Plan	15/11/04
A	Updated Licencing Key & Hatching	05/05

DRAWING TITLE
Ground Floor + Grounds

CLIENT
The Eastleigh Railway Institute

SITE ADDRESS
The Eastleigh Railway Institute

2 Romsey Road
Eastleigh
Hampshire
SO50 9FE

DRAWING NO. 04/126/01 | REV A

DRAWN BY RMR | SCALE 1 : 100

RMR CAD Services
206 Southampton Road, Eastleigh, Hampshire, SO50 5QW
Tel: 023 8061 5838 Fax: 023 8061 3944
E-mail: rob@rmrcadservices.co.uk

A1