

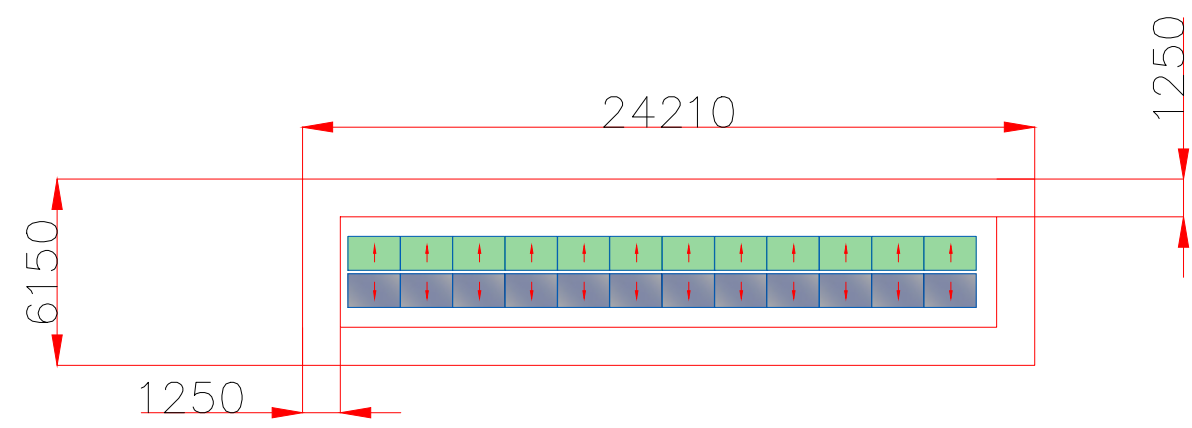



ARTHUR HOLT PAVILLON

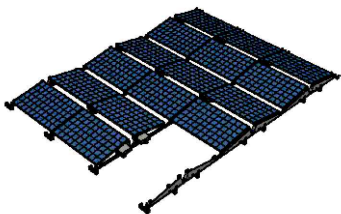

24 No. 415W Panels - 9.96KW

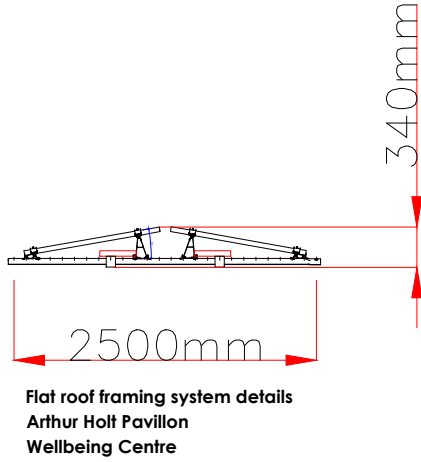

WELLBEING CENTRE

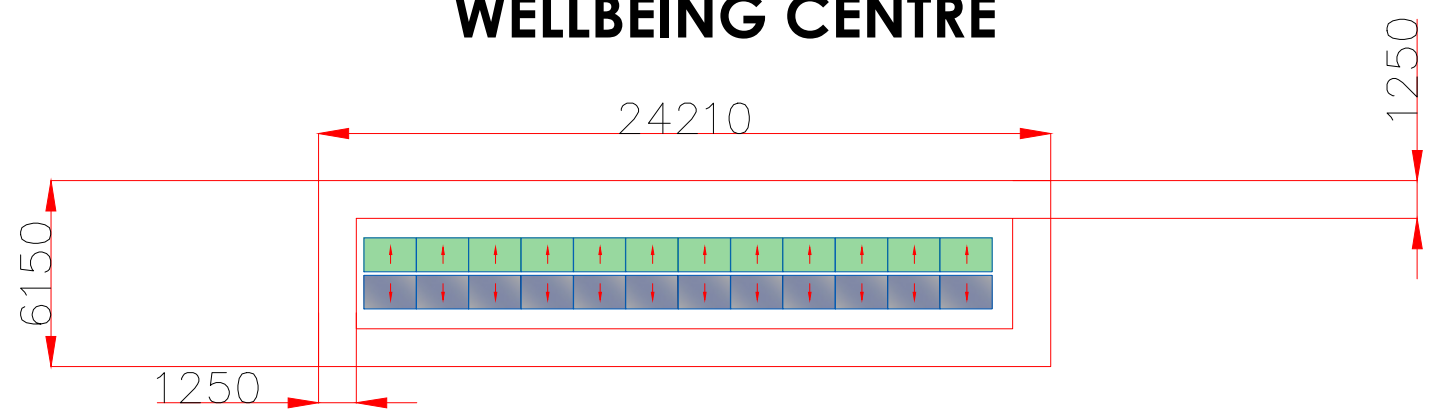

24 No. 415W Panels - 9.96KW

Scan our QR code to register your system on the C3 Hub for access to all your Operations & Maintenance information and to redeem your 10% service discount code!



Drawing N°			PV-006	
TITLE: Solar PV Layout				
Client:	Utilita			
Project:	Utilita Bowl			
Address:	SO30 3XH			
SCALE	REV	DRAWN	CHK'D	DATE
1:1000	P01	SE	IR	30/01/2024

FOR INFORMATION

