




VIEW 1



VIEW 2

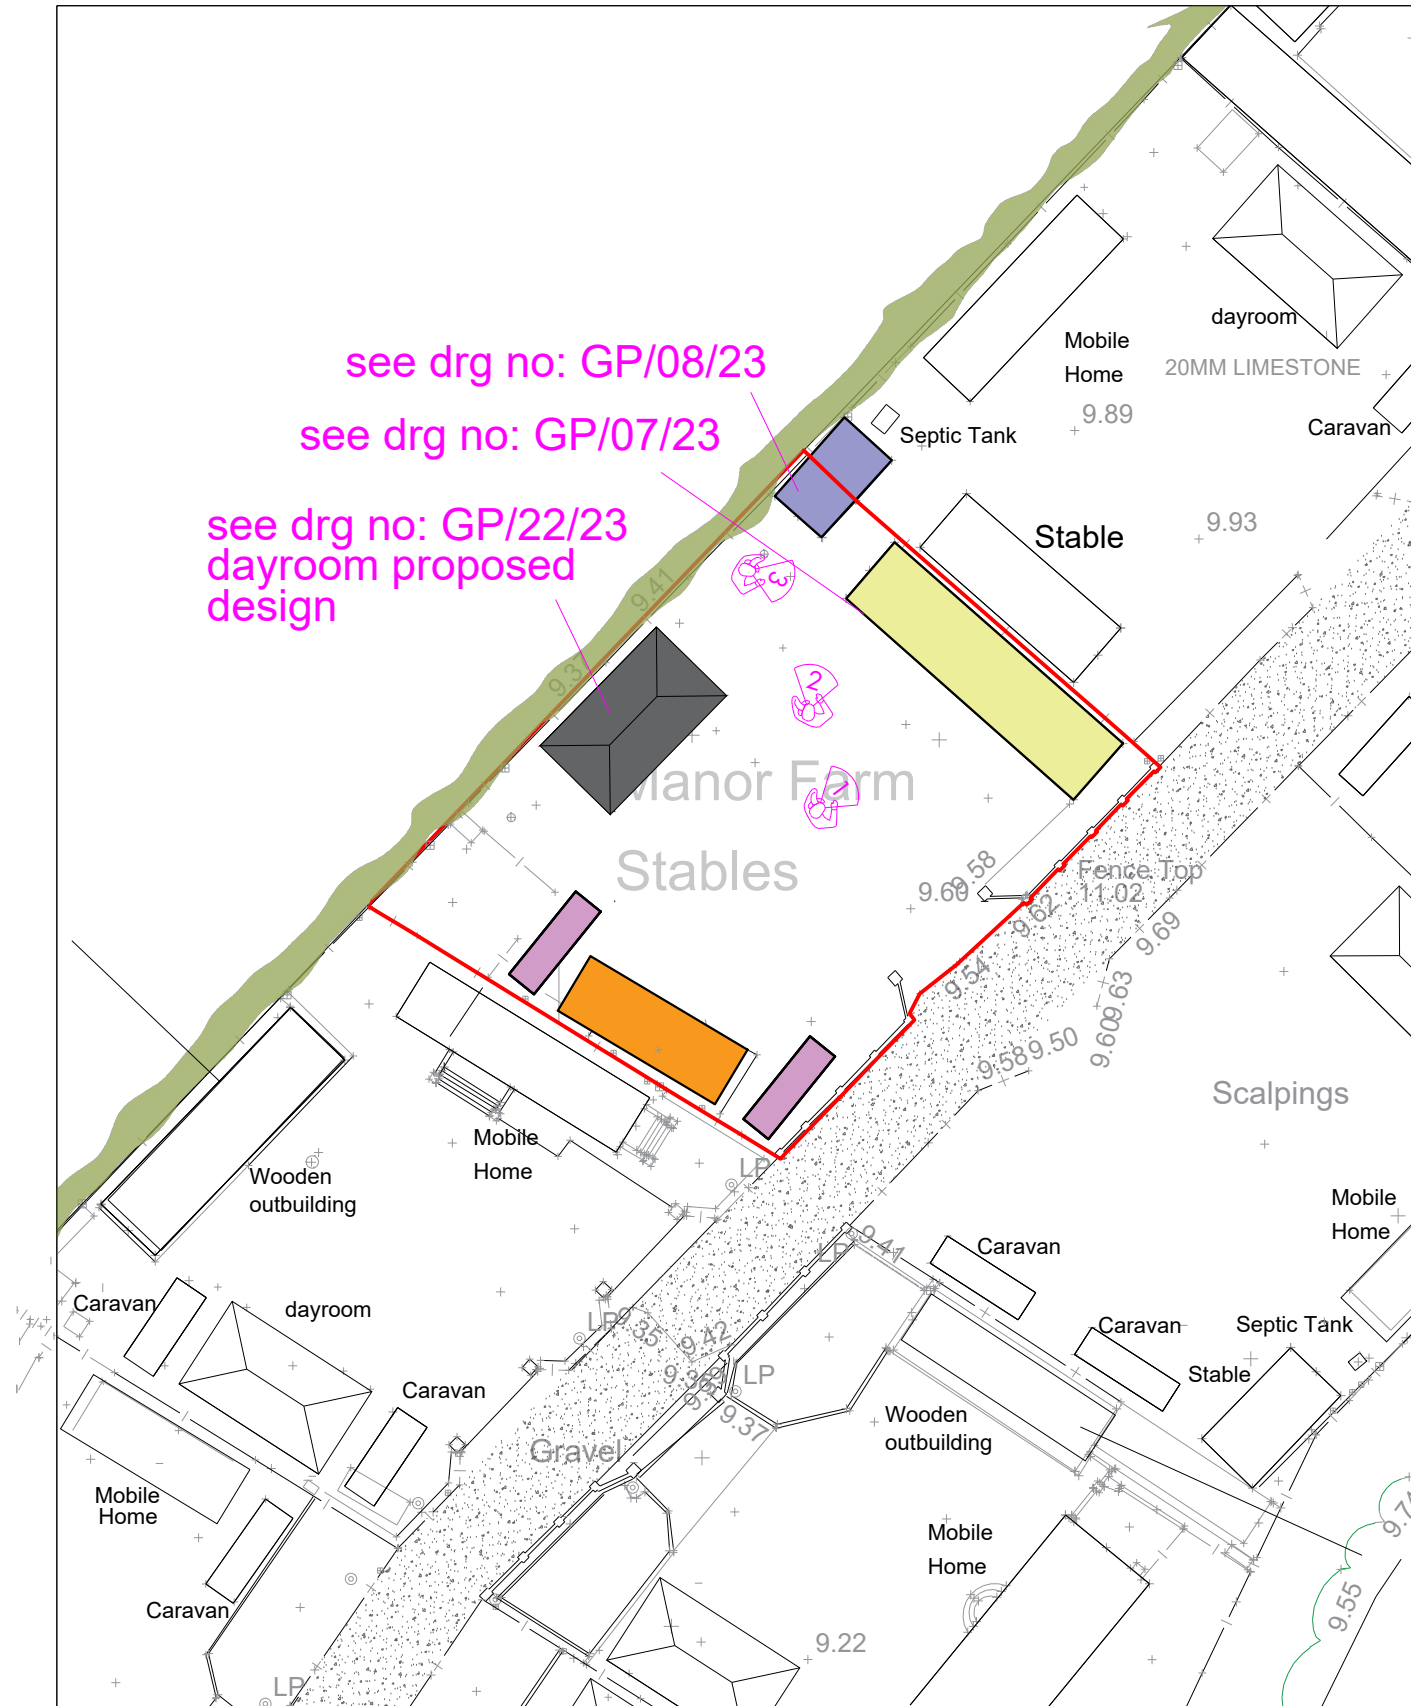

VIEW 3

Drawing title	Plot 3
Project	Plot 3 layout
Address	Allington Business Centre, Allington Lane, West End, eastleigh SO50 7DE
Client	
Scales	1:500
Date	December 2023
Drawing Number:	GP/06/23 Rev
Architectural Agents Ingeon Designs Ltd La Tannerie, Wardville Jouvet, Normandie, France, 27260 Tel: office 0033 234199991 Mobile 0033 7711122339 email ingeondesigns@orange.fr	
Registered Company no. 711197 - 2009 Address: Suite 2, 80 Ashwell Rd, Luton, Bedfordshire, LU1 3JY © 2023 Ingeon Designs Ltd	