



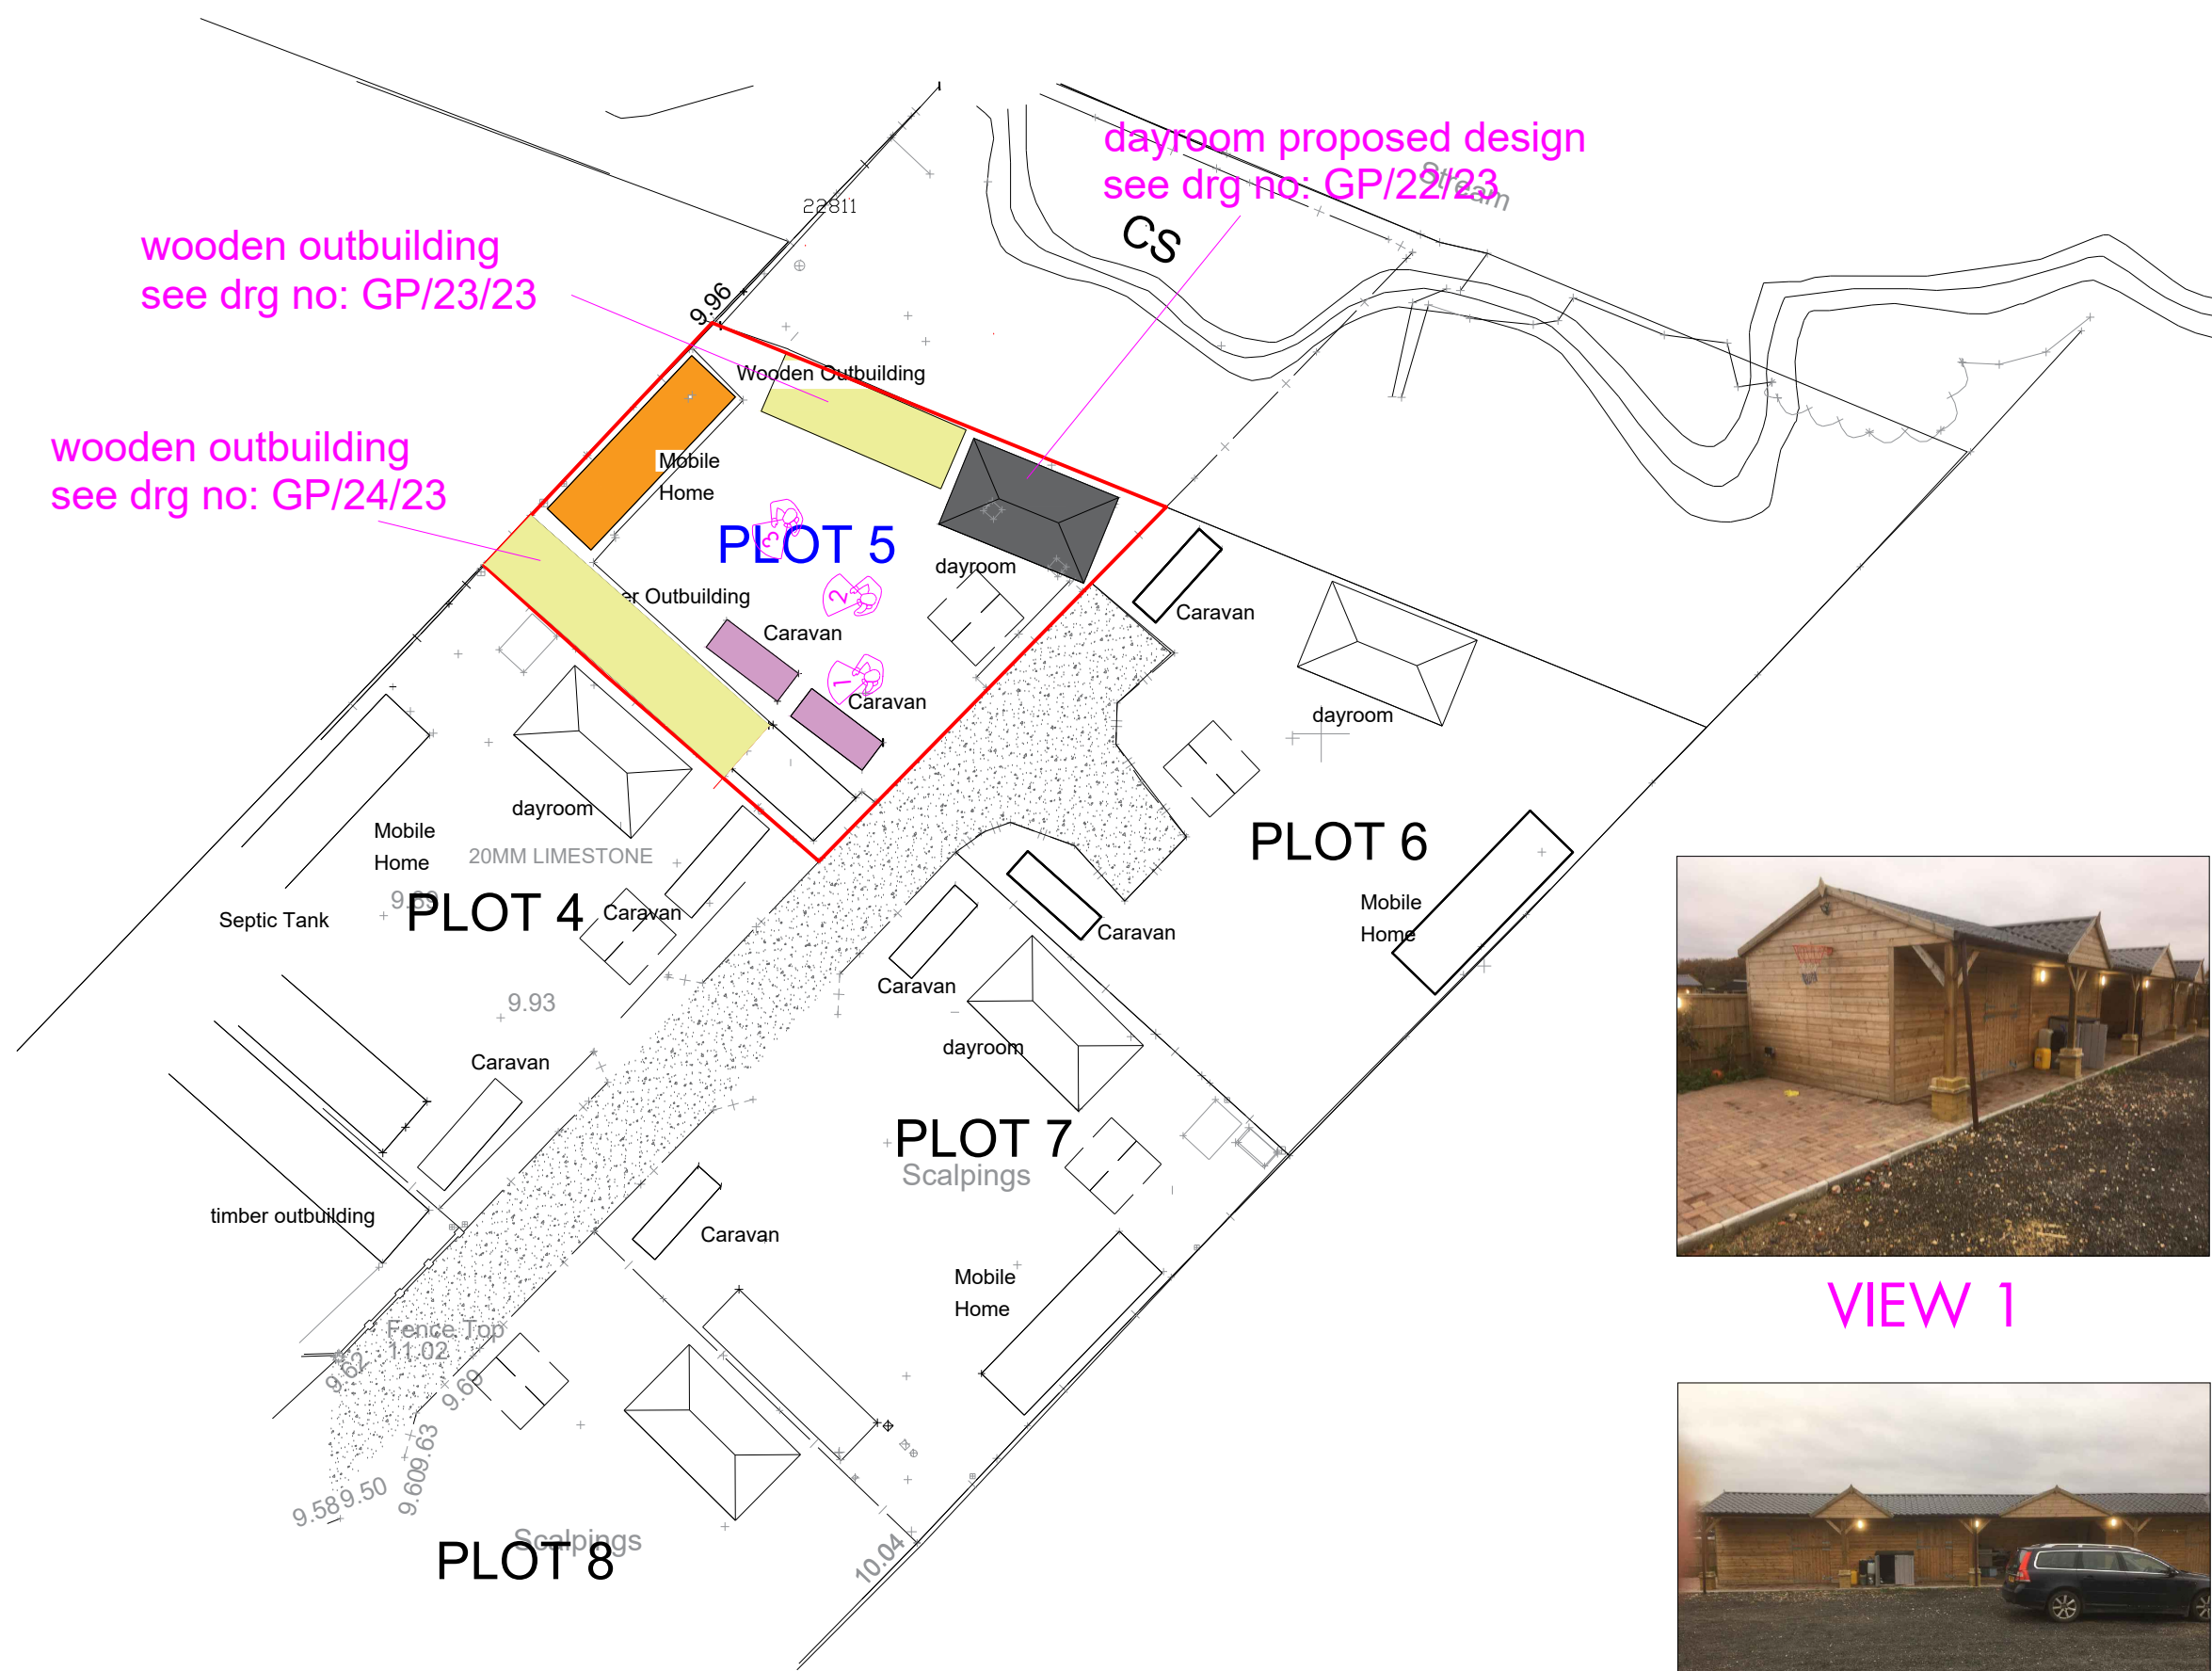

Block plan extract @1:500

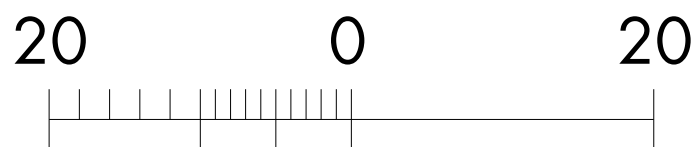

VIEW 1



VIEW 2



VIEW 3

Drawing title	Plot 5 proposed layout	
Project	Plot 5 layout	
Address	Allington Business Centre, Allington Lane, West End, eastleigh SO50 7DE	
Client		
Scales	1:500	
Date	January 2024	
Drawing Number:	GP/25/24	Rev
Architectural elements Imageon Designs Ltd La Courne, Northville, Normandie, France, 27260 Tel: office 0033 334418991 Mobile 0711122139 enoi imageondesigns@live.co.uk Registered Company no. 711867-0001 Address: Suite 2, Rosehill, 168 Lutterworth Road, Leicester, LE18 4BY © Imageon Designs Ltd 2024		