



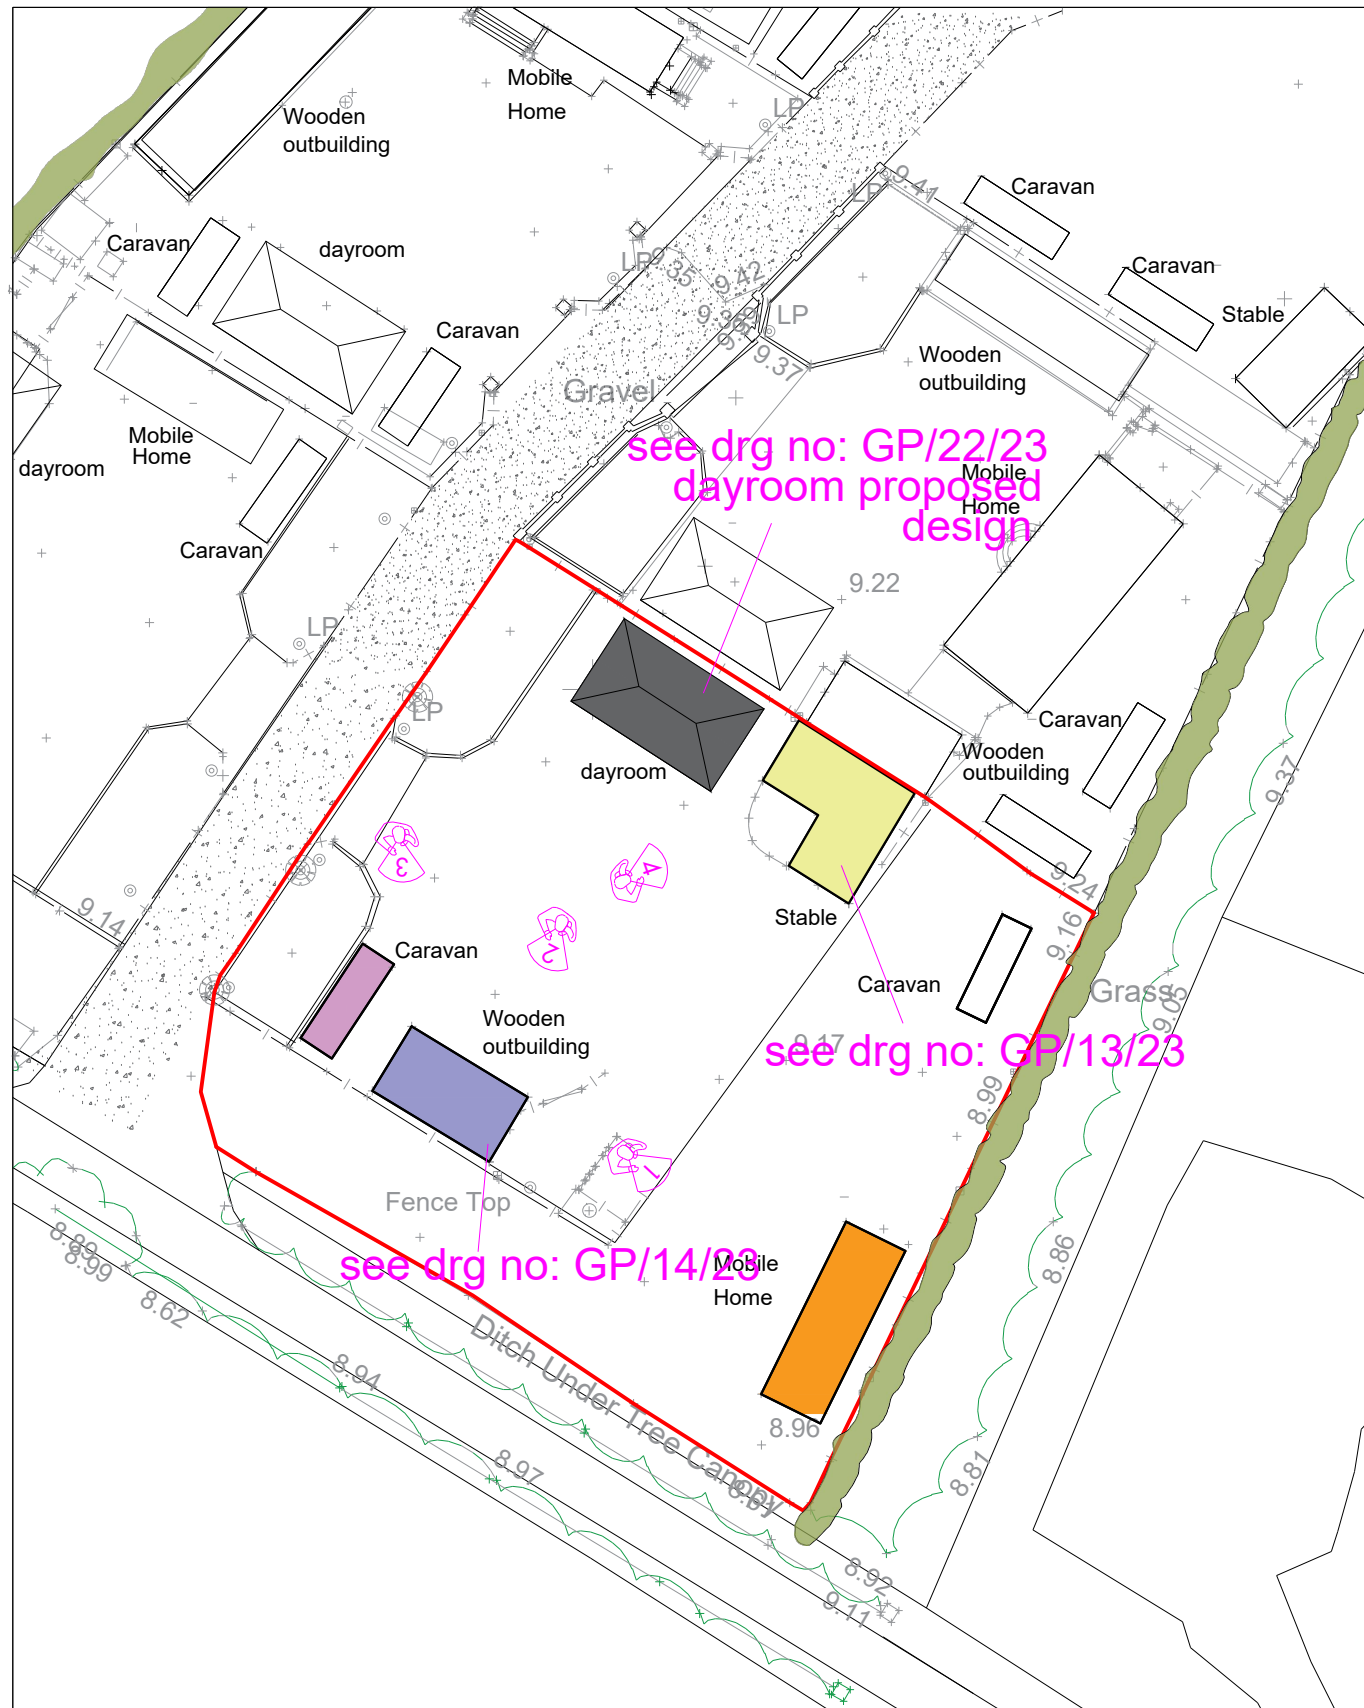

Licence number AC0000806982
Block plan extract @1:500

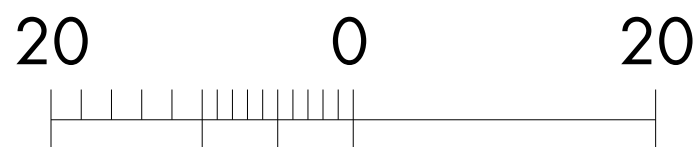

VIEW 1



VIEW 2



VIEW 3



VIEW 4

Drawing title	Plot 10
Project	Plot 10 layout
Address	Allington Business Centre, Allington Lane, West End, eastleigh SO50 7DE
Client	
Scales	1:500
Date	December 2023
Drawing Number:	GP/12/23 Rev
Architectural elements Imageon Designs Ltd La Courneille, Nordville, Jouveville, Normandie, France 27260 Tel: office 0033 234418891 mobile 0744 981139 email: imageondesigns@live.co.uk Registered Company no: 111367-0009 Address: Suite 2, Robenhill 168 Lutterworth Road, Leicester, LE18 4DY © Imageon Designs Ltd 2023	