



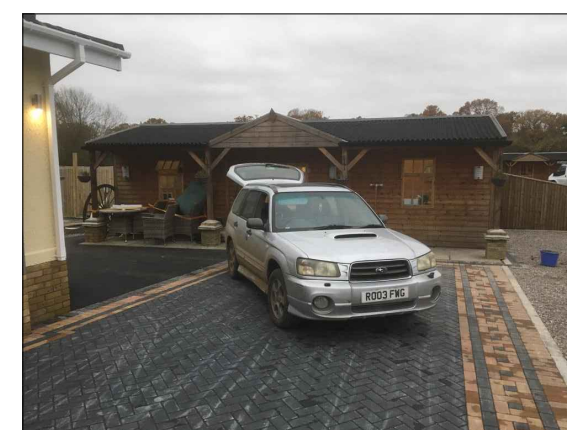

Drawing title	Plot 9	
Project	Plot 9 layout	
Address	Allington Business Centre, Allington Lane, West End, eastleigh SO50 7DE	
Client		
Scales	1:500	
Date	December 2023	
Drawing Number:	GP/15/23	Rev

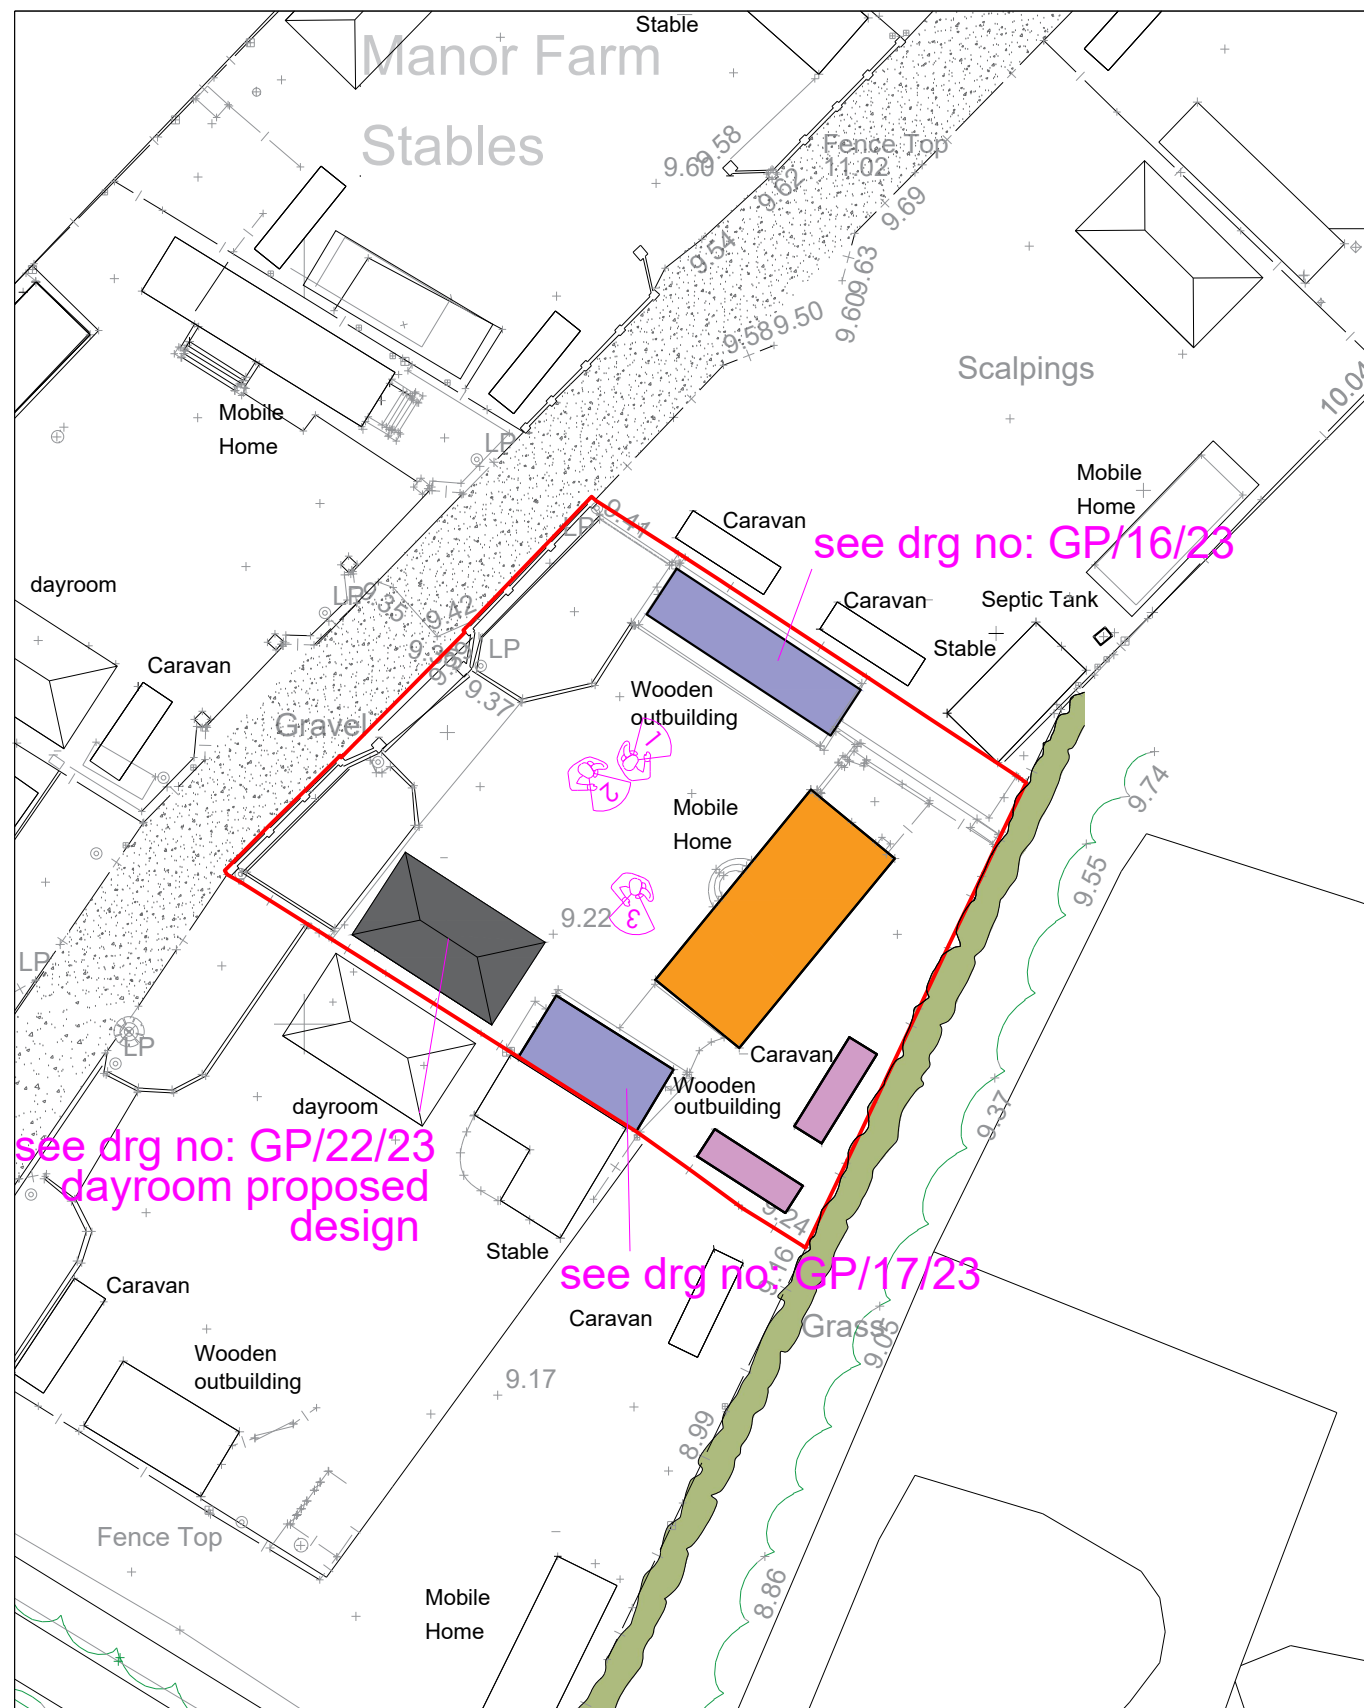

Architectural drawings

Imagon Designs Ltd
 La Connerie Nordville Jouveuil Normandie France 27260
 Tel: Office 0033 234418393 / 06007771822139
 email: imagedesigns@tdv.co.uk

Registered Company no. 111897-0001
 Address: 301A-2, Alderley Wood, Cullerney Road, Leicester, LE4 8BY
 United Kingdom